




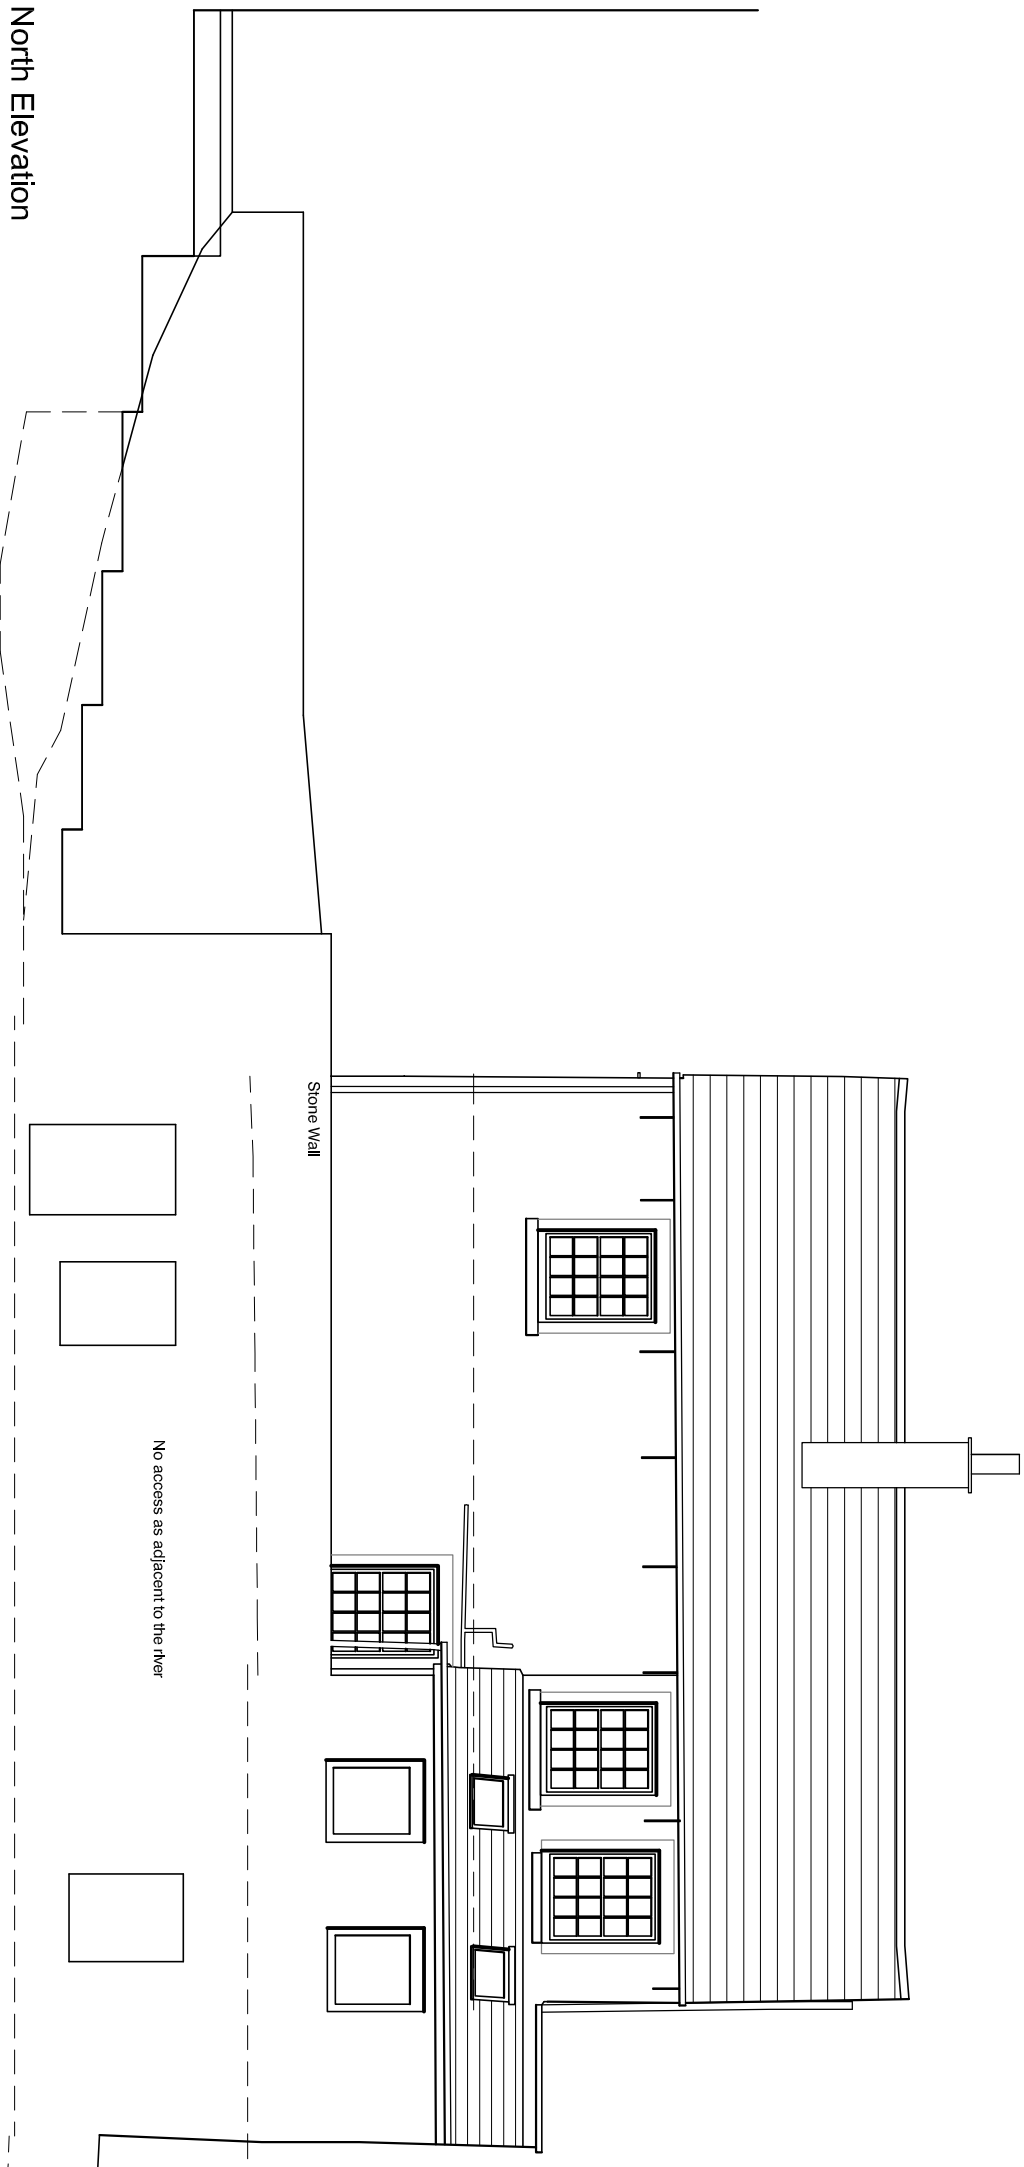

North Elevation

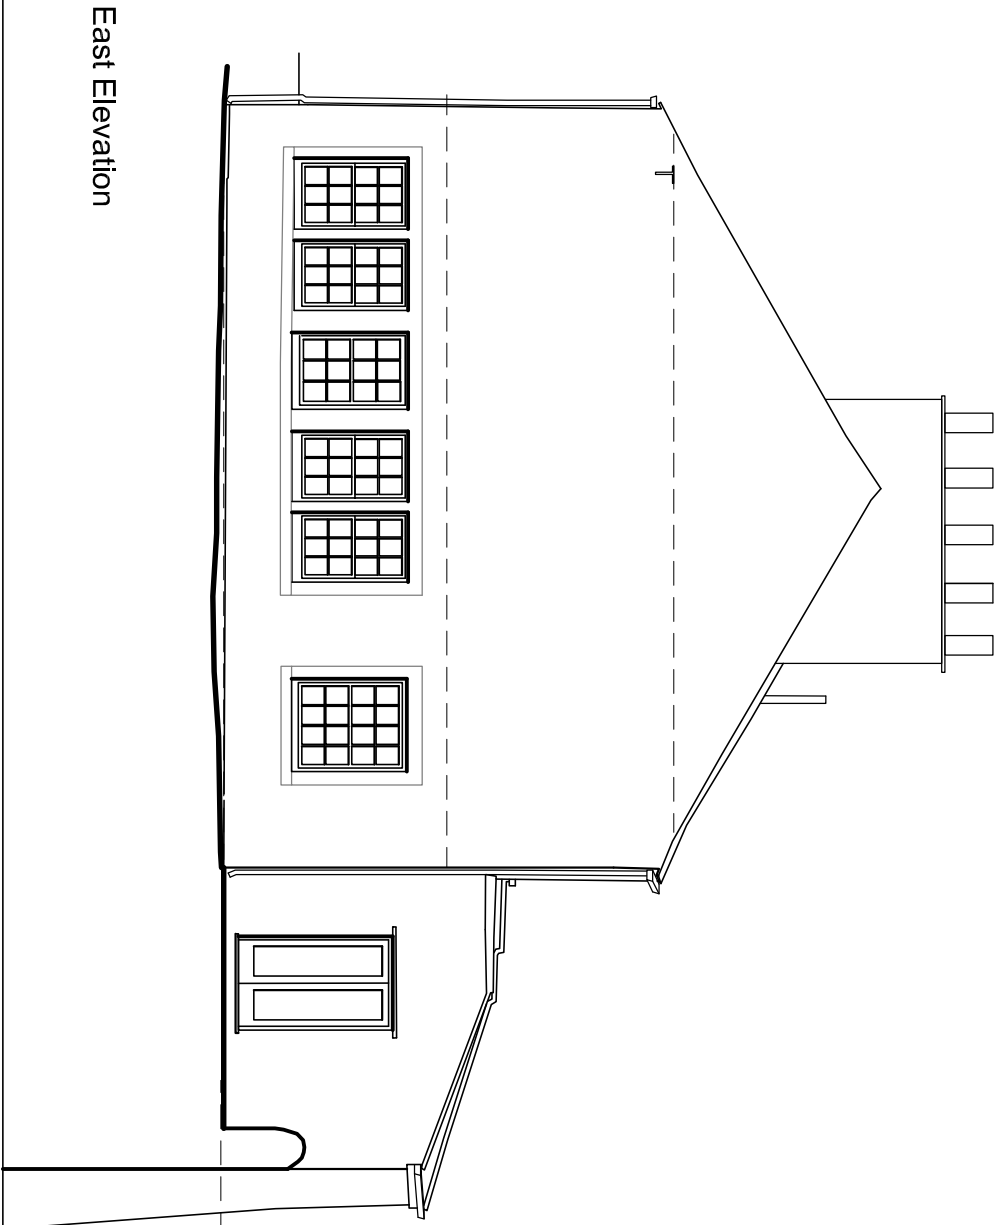

East Elevation

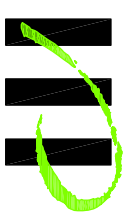

HIGH PEAK ARCHITECTS LTD
2nd Floor, Wharf House, Wharf Road, Walsley Bridge, High Peak, Derby's SK23 7AD
Tel: 01663 719717 Web: www.highpeakarch.com Email: hpa@highpeakarch.com

Extension and Listed Building Works Existing Elevations N&E
Canal House, Buxworth 1908.PL03

Scale: 1:100 @ A3 Date: April 2024 Rev: