

Lee Head House, 64 Marple Road

RESIDENTIAL ALTERATIONS

EXISTING FEASIBILITY DRAWINGS


JANUARY 2022

F.A.O. Pamela McKay

Private & Confidential

O'BRIEN
& NOËL
ARCHITECTS



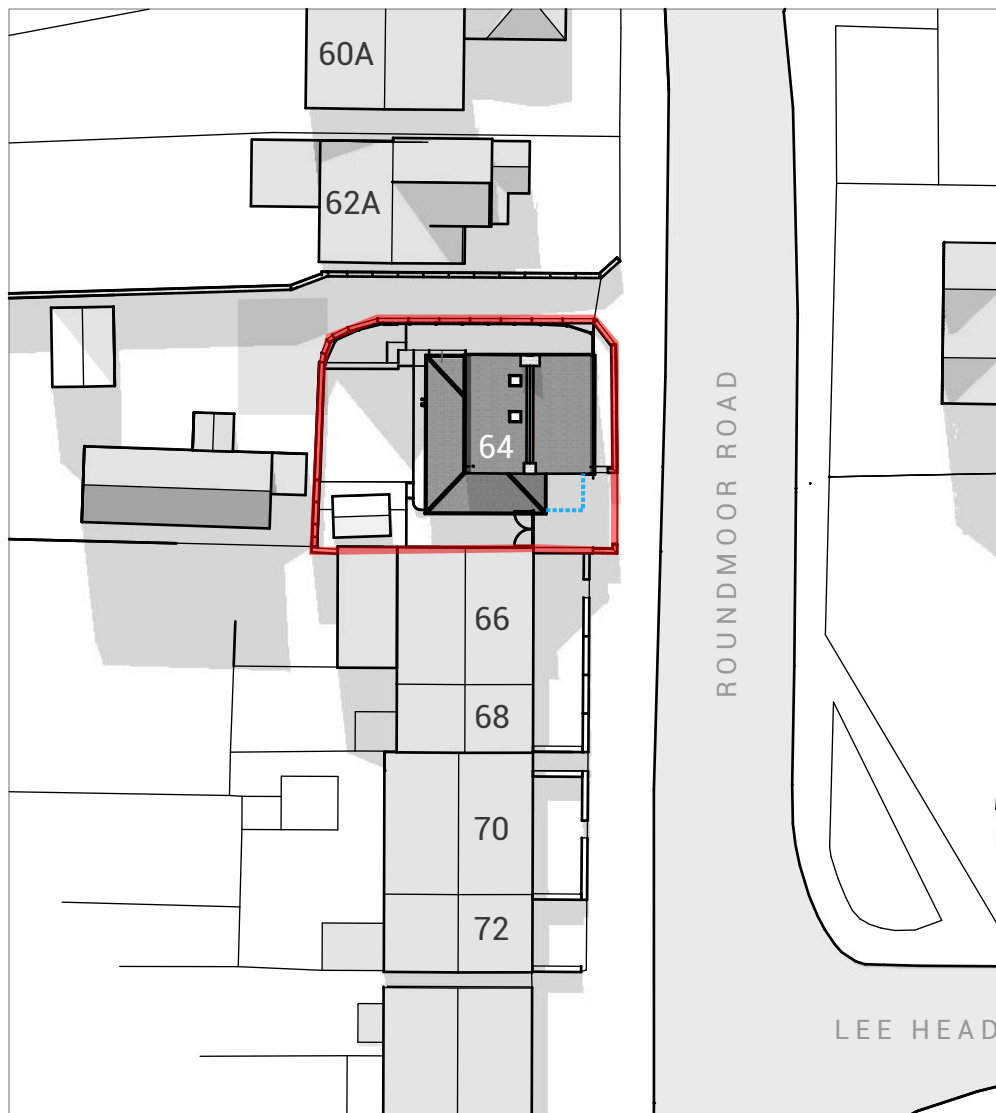


EXISTING SITE PLAN
Scale 1:500 @ A4



LOCATION PLAN
Scale 1:1250 @ A4

 Area of Proposed Side Extension & Proposed Entrance Porch

 

Notes: Check all dimensions on site. Report any drawing errors or discrepancies to O'Brien & Noel Architects before proceeding. This drawing has been created for the purposes identified in the status and should only be used for this purpose.

This is not a construction drawing. To be read in conjunction with all approved documents, permits, drawings and information and drawings from other appointed consultants.

Project: Lee Head House_64 Marple Road_Charlesworth

Drawing: Existing Location & Site Plan

Job-Dwg No: 111-L01_RevA


tel: 0151 528 2211

email: contact@obriennoel.com

web: www.obriennoel.com

PLANNING

17/01/2022

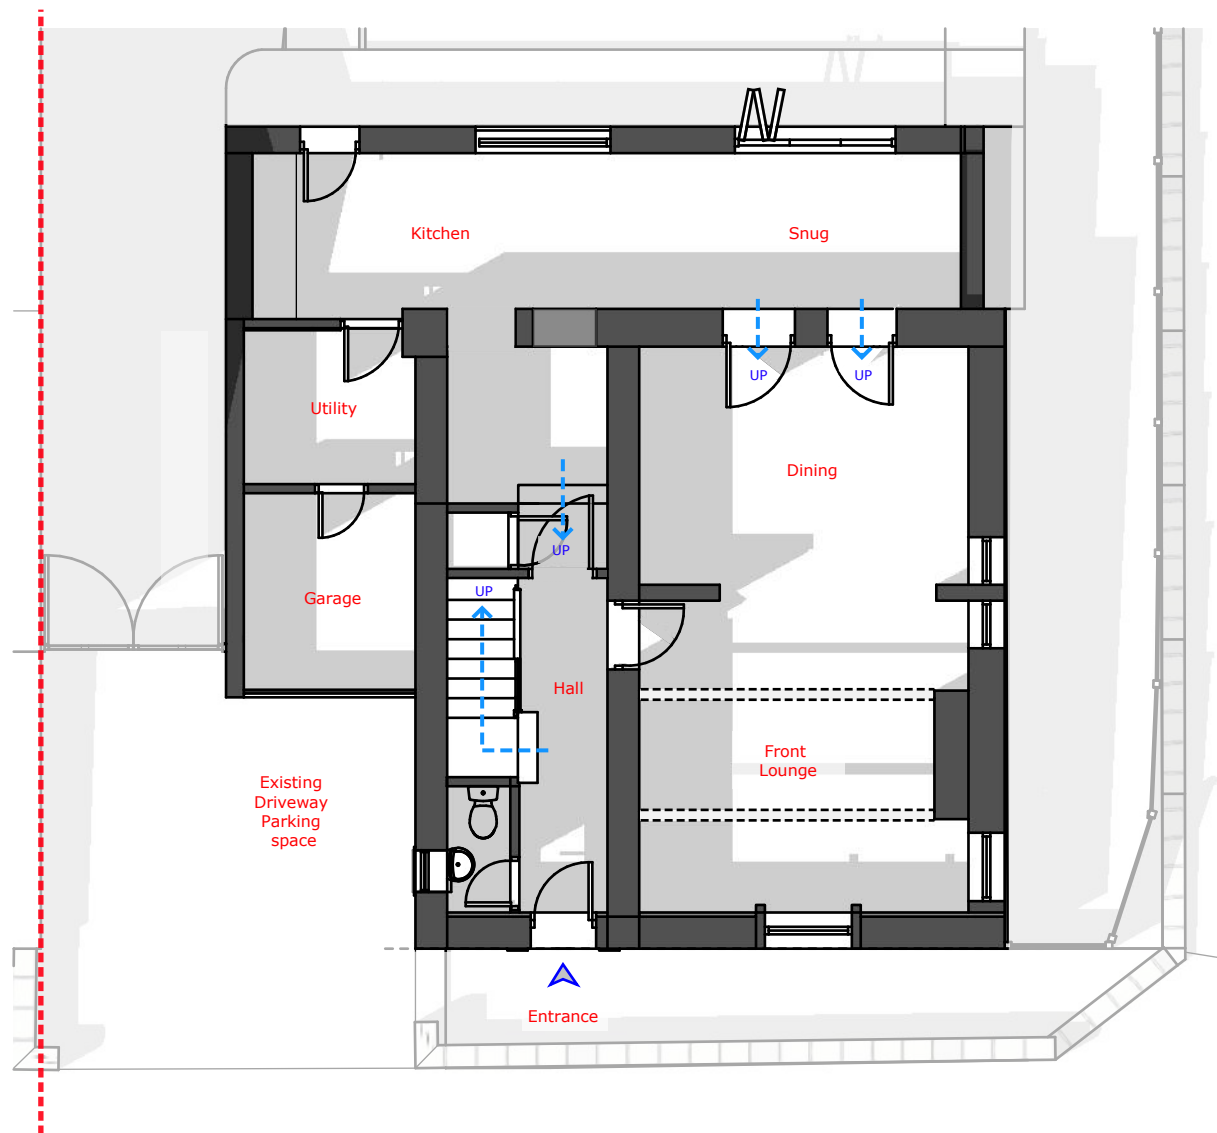

EXISTING GROUND FLOOR PLAN

Scale 1:100 @ A4



Notes: Check all dimensions on site. Report any drawing errors or discrepancies to O'Brien & Noel Architects before proceeding. This drawing has been created for the purposes identified in the status and should only be used for this purpose.

This is not a construction drawing. To be read in conjunction with all approved documents, permits, drawings and information and drawings from other appointed consultants.

Project: Lee Head House_64 Marple Road_Charlesworth

Drawing: Existing Ground Floor Plan

Job-Dwg No: 111-L02_RevA


tel: 0151 528 2211

email: contact@obriennoel.com


web: www.obriennoel.com

PLANNING

17/01/2022

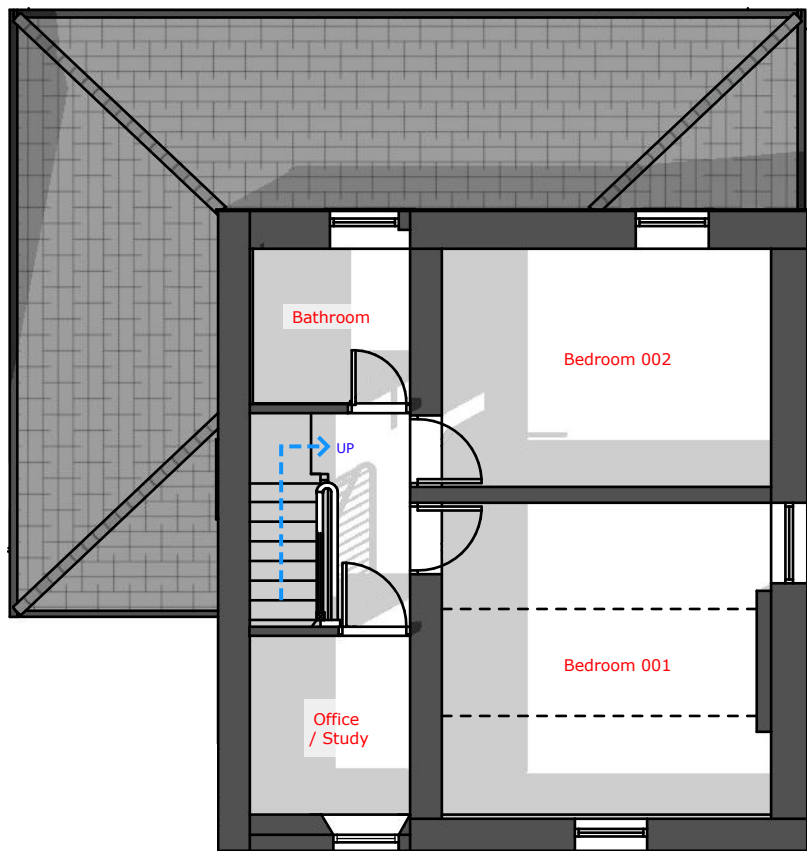


EXISTING FIRST FLOOR PLAN
Scale 1:100 @ A4

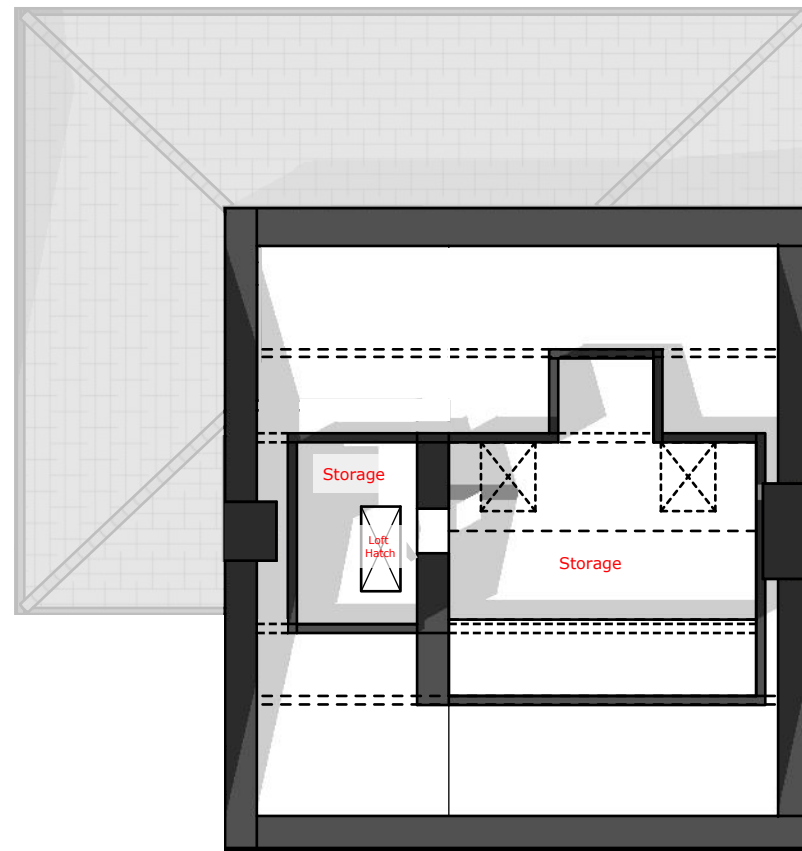

EXISTING SECOND FLOOR PLAN
Scale 1:100 @ A4

Scale 1:100 @ A4

 

Notes: Check all dimensions on site. Report any drawing errors or discrepancies to O'Brien & Noel Architects before proceeding. This drawing has been created for the purposes identified in the status and should only be used for this purpose.

This is not a construction drawing. To be read in conjunction with all approved documents, permits, drawings and information and drawings from other appointed consultants.

Project: Lee Head House_64 Marple Road_Charlesworth

Drawing: Existing Floor Plans

Job-Dwg No: 111-L03_RevA

tel: 0151 528 2211

email: contact@obriennoel.com

web: www.obriennoel.com

PLANNING

17/01/2022




EXISTING FRONT ELEVATION - A

Scale 1:100 @ A4



Notes: Check all dimensions on site. Report any drawing errors or discrepancies to O'Brien & Noel Architects before proceeding. This drawing has been created for the purposes identified in the status and should only be used for this purpose.

This is not a construction drawing. To be read in conjunction with all approved documents, permits, drawings and information and drawings from other appointed consultants.

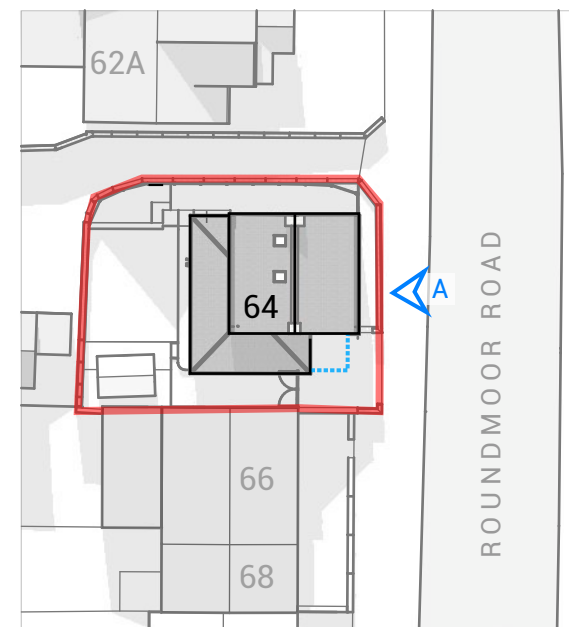

PROPOSED SITE PLAN

Scale 1:500 @ A4

Project: Lee Head House_64 Marple Road_Charlesworth

Drawing: Existing Elevation

Job-Dwg No: 111-L04_RevA

tel: 0151 528 2211

email: contact@obriennoel.com

web: www.obriennoel.com

PLANNING

17/01/2022



EXISTING SIDE ELEVATION - B


Scale 1:100 @ A4



Notes: Check all dimensions on site. Report any drawing errors or discrepancies to O'Brien & Noel Architects before proceeding. This drawing has been created for the purposes identified in the status and should only be used for this purpose.

This is not a construction drawing. To be read in conjunction with all approved documents, permits, drawings and information and drawings from other appointed consultants.

© Copyright O'Brien & Noel Architects. Studio 2FLA Limited trading as O'Brien & Noel Architects.

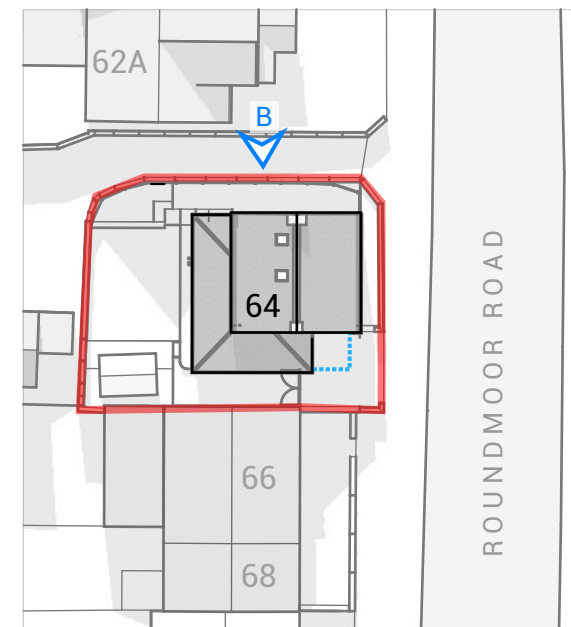

PROPOSED SITE PLAN

Scale 1:500 @ A4

Project: Lee Head House_64 Marple Road_Charlesworth

Drawing: Existing Elevation

Job-Dwg No: 111-L05_RevA

tel: 0151 528 2211

email: contact@obriennoel.com

web: www.obriennoel.com

PLANNING


17/01/2022

O'BRIEN
& NOËL
ARCHITECTS




EXISTING REAR ELEVATION - C

Scale 1:100 @ A4

 

Notes: Check all dimensions on site. Report any drawing errors or discrepancies to O'Brien & Noel Architects before proceeding. This drawing has been created for the purposes identified in the status and should only be used for this purpose.

This is not a construction drawing. To be read in conjunction with all approved documents, permits, drawings and information and drawings from other appointed consultants.

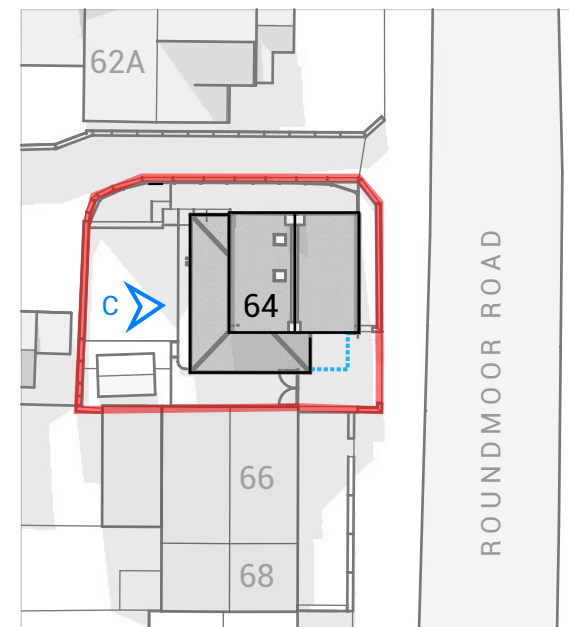

PROPOSED SITE PLAN

Scale 1:500 @ A4

Project: Lee Head House_64 Marple Road_Charlesworth

Drawing: Existing Elevation

Job-Dwg No: 111-L06_RevA

tel: 0151 528 2211

email: contact@obriennoel.com

web: www.obriennoel.com

PLANNING

17/01/2022




EXISTING SIDE ELEVATION - D

Scale 1:100 @ A4



Notes: Check all dimensions on site. Report any drawing errors or discrepancies to O'Brien & Noel Architects before proceeding. This drawing has been created for the purposes identified in the status and should only be used for this purpose.

This is not a construction drawing. To be read in conjunction with all approved documents, permits, drawings and information and drawings from other appointed consultants.

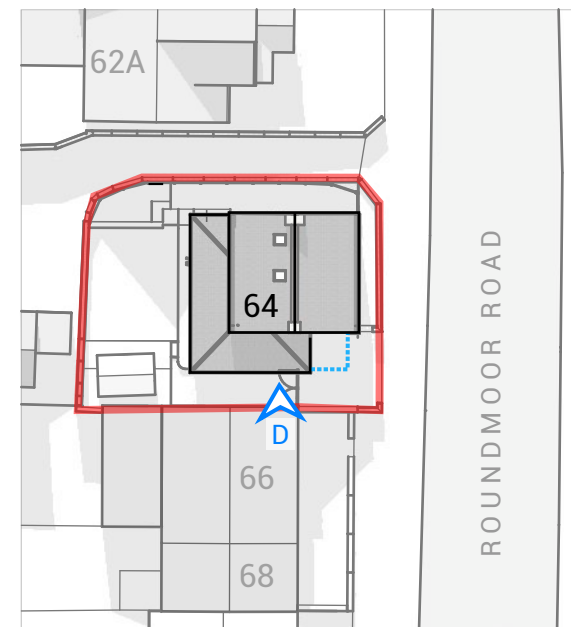

PROPOSED SITE PLAN

Scale 1:500 @ A4

Project: Lee Head House_64 Marple Road_Charlesworth

Drawing: Existing Elevation

Job-Dwg No: 111-L07_RevA

tel: 0151 528 2211

email: contact@obriennoel.com

web: www.obriennoel.com

PLANNING

17/01/2022



EXISTING FRONT PERSPECTIVE VIEW
NTS

Notes: Check all dimensions on site. Report any drawing errors or discrepancies to O'Brien & Noel Architects before proceeding. This drawing has been created for the purposes identified in the status and should only be used for this purpose.

This is not a construction drawing. To be read in conjunction with all approved documents, permits, drawings and information and drawings from other appointed consultants.

© Copyright O'Brien & Noel Architects. Studio 2FLA Limited trading as O'Brien & Noel Architects.

Project: Lee Head House_64 Marple Road_Charlesworth

Drawing: Existing Front Perspective View

Job-Dwg No: 111-L08_RevA

tel: 0151 528 2211

email: contact@obriennoel.com

web: www.obriennoel.com


PLANNING

17/01/2022

O'BRIEN
& NOËL
ARCHITECTS



EXISTING PERSPECTIVE SECTION - YY
NTS

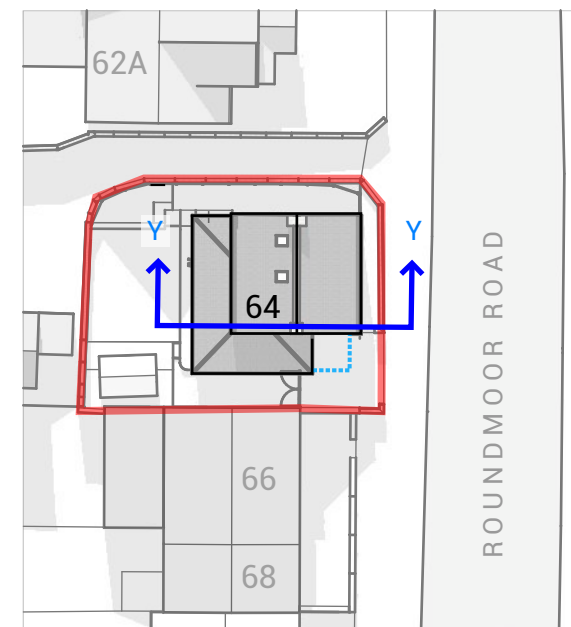

PROPOSED SITE PLAN
Scale 1:500 @ A4

Notes: Check all dimensions on site. Report any drawing errors or discrepancies to O'Brien & Noel Architects before proceeding. This drawing has been created for the purposes identified in the status and should only be used for this purpose.

This is not a construction drawing. To be read in conjunction with all approved documents, permits, drawings and information and drawings from other appointed consultants.

Project: Lee Head House_64 Marple Road_Charlesworth

Drawing: Existing Perspective Section

Job-Dwg No: 111-L09_RevA

tel: 0151 528 2211

email: contact@obriennoel.com

web: www.obriennoel.com

PLANNING

17/01/2022