




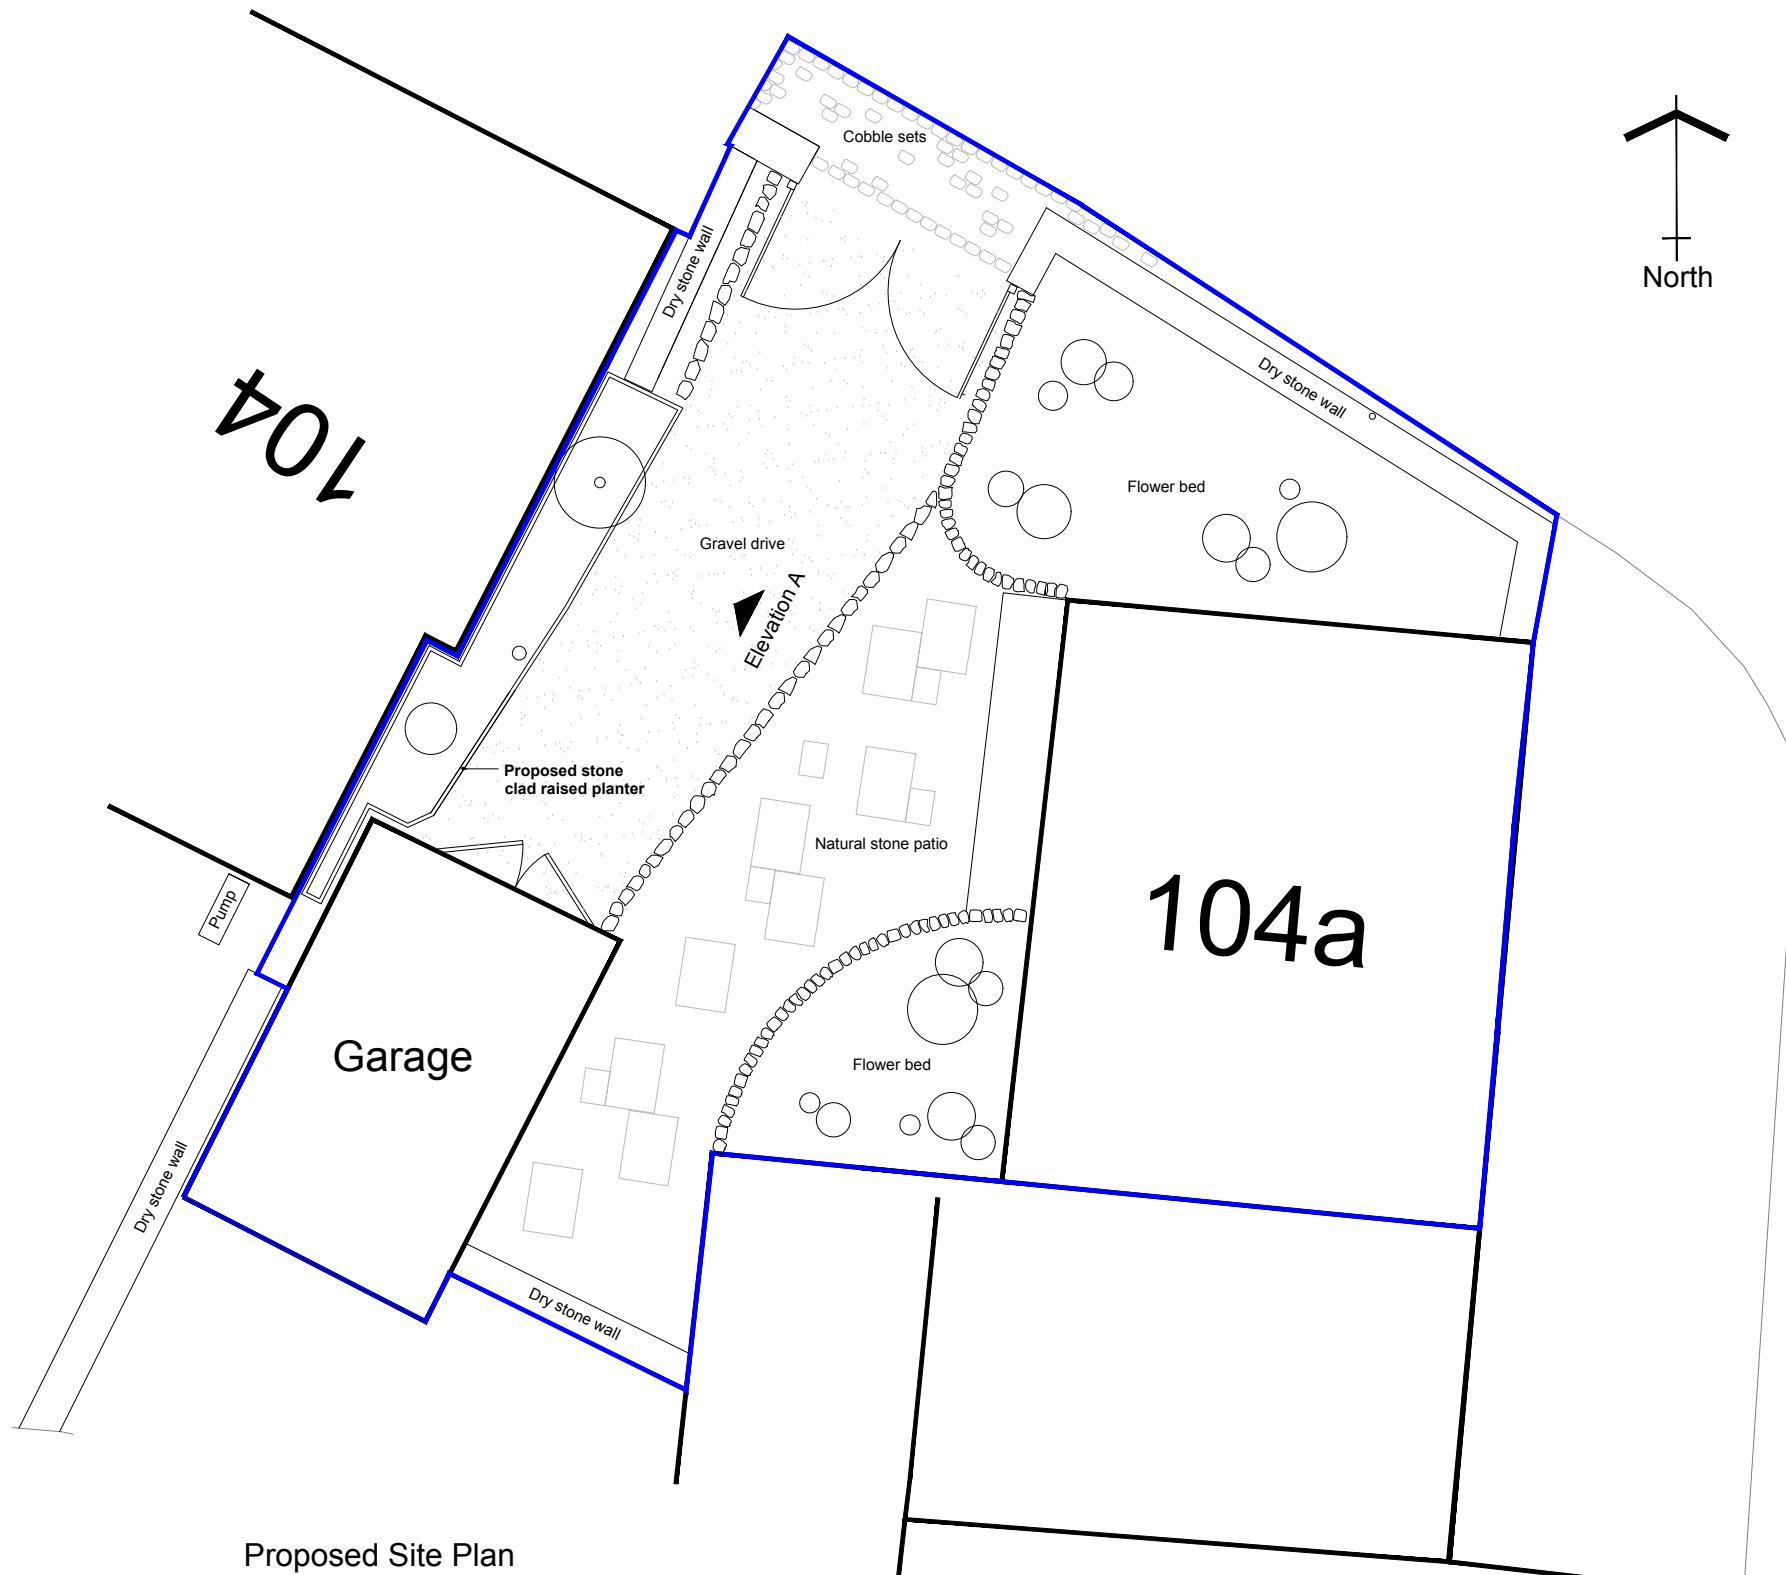

Proposed Site Plan
Scale 1:100

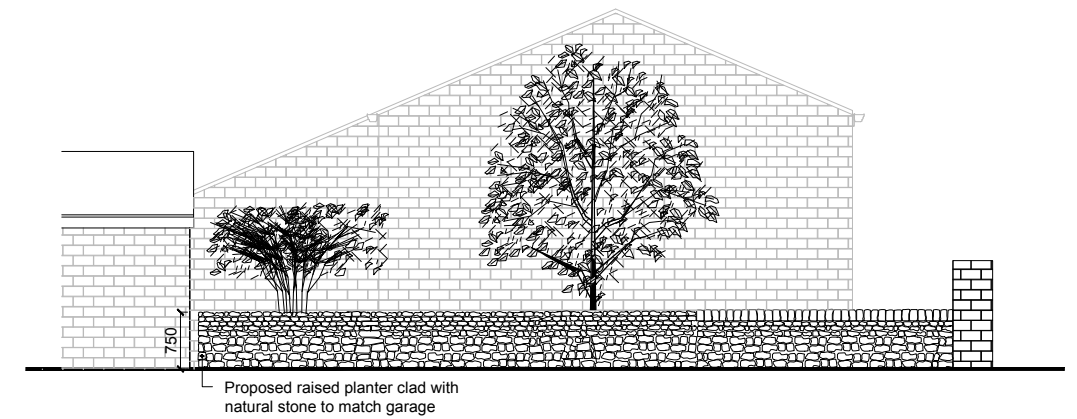

Proposed Elevation A

 

Cladding to raised planter to match stone cladding on garage
(approved DOC/2018/0076 & HPK/2017/0341)

Rev A - amended to clients
comments June 2024



Client:

Mr & Mrs Lorne
104a Padfield Main Road, Padfield,
Derbyshire, SK13 1ET

Project:

Proposed raised planter clad with stone

Title:

Proposed Site Plan

Scale: 1:100 @ A3

Drawn:

C.K.

Date:

April 2024

Project no.:

3266

Drawing no.:

3266-002A

PLANMART LIMITED
9, GEORGE STREET, GLOSSOP,
DERBYSHIRE SK13 8AY.
TEL: 01457 863153