


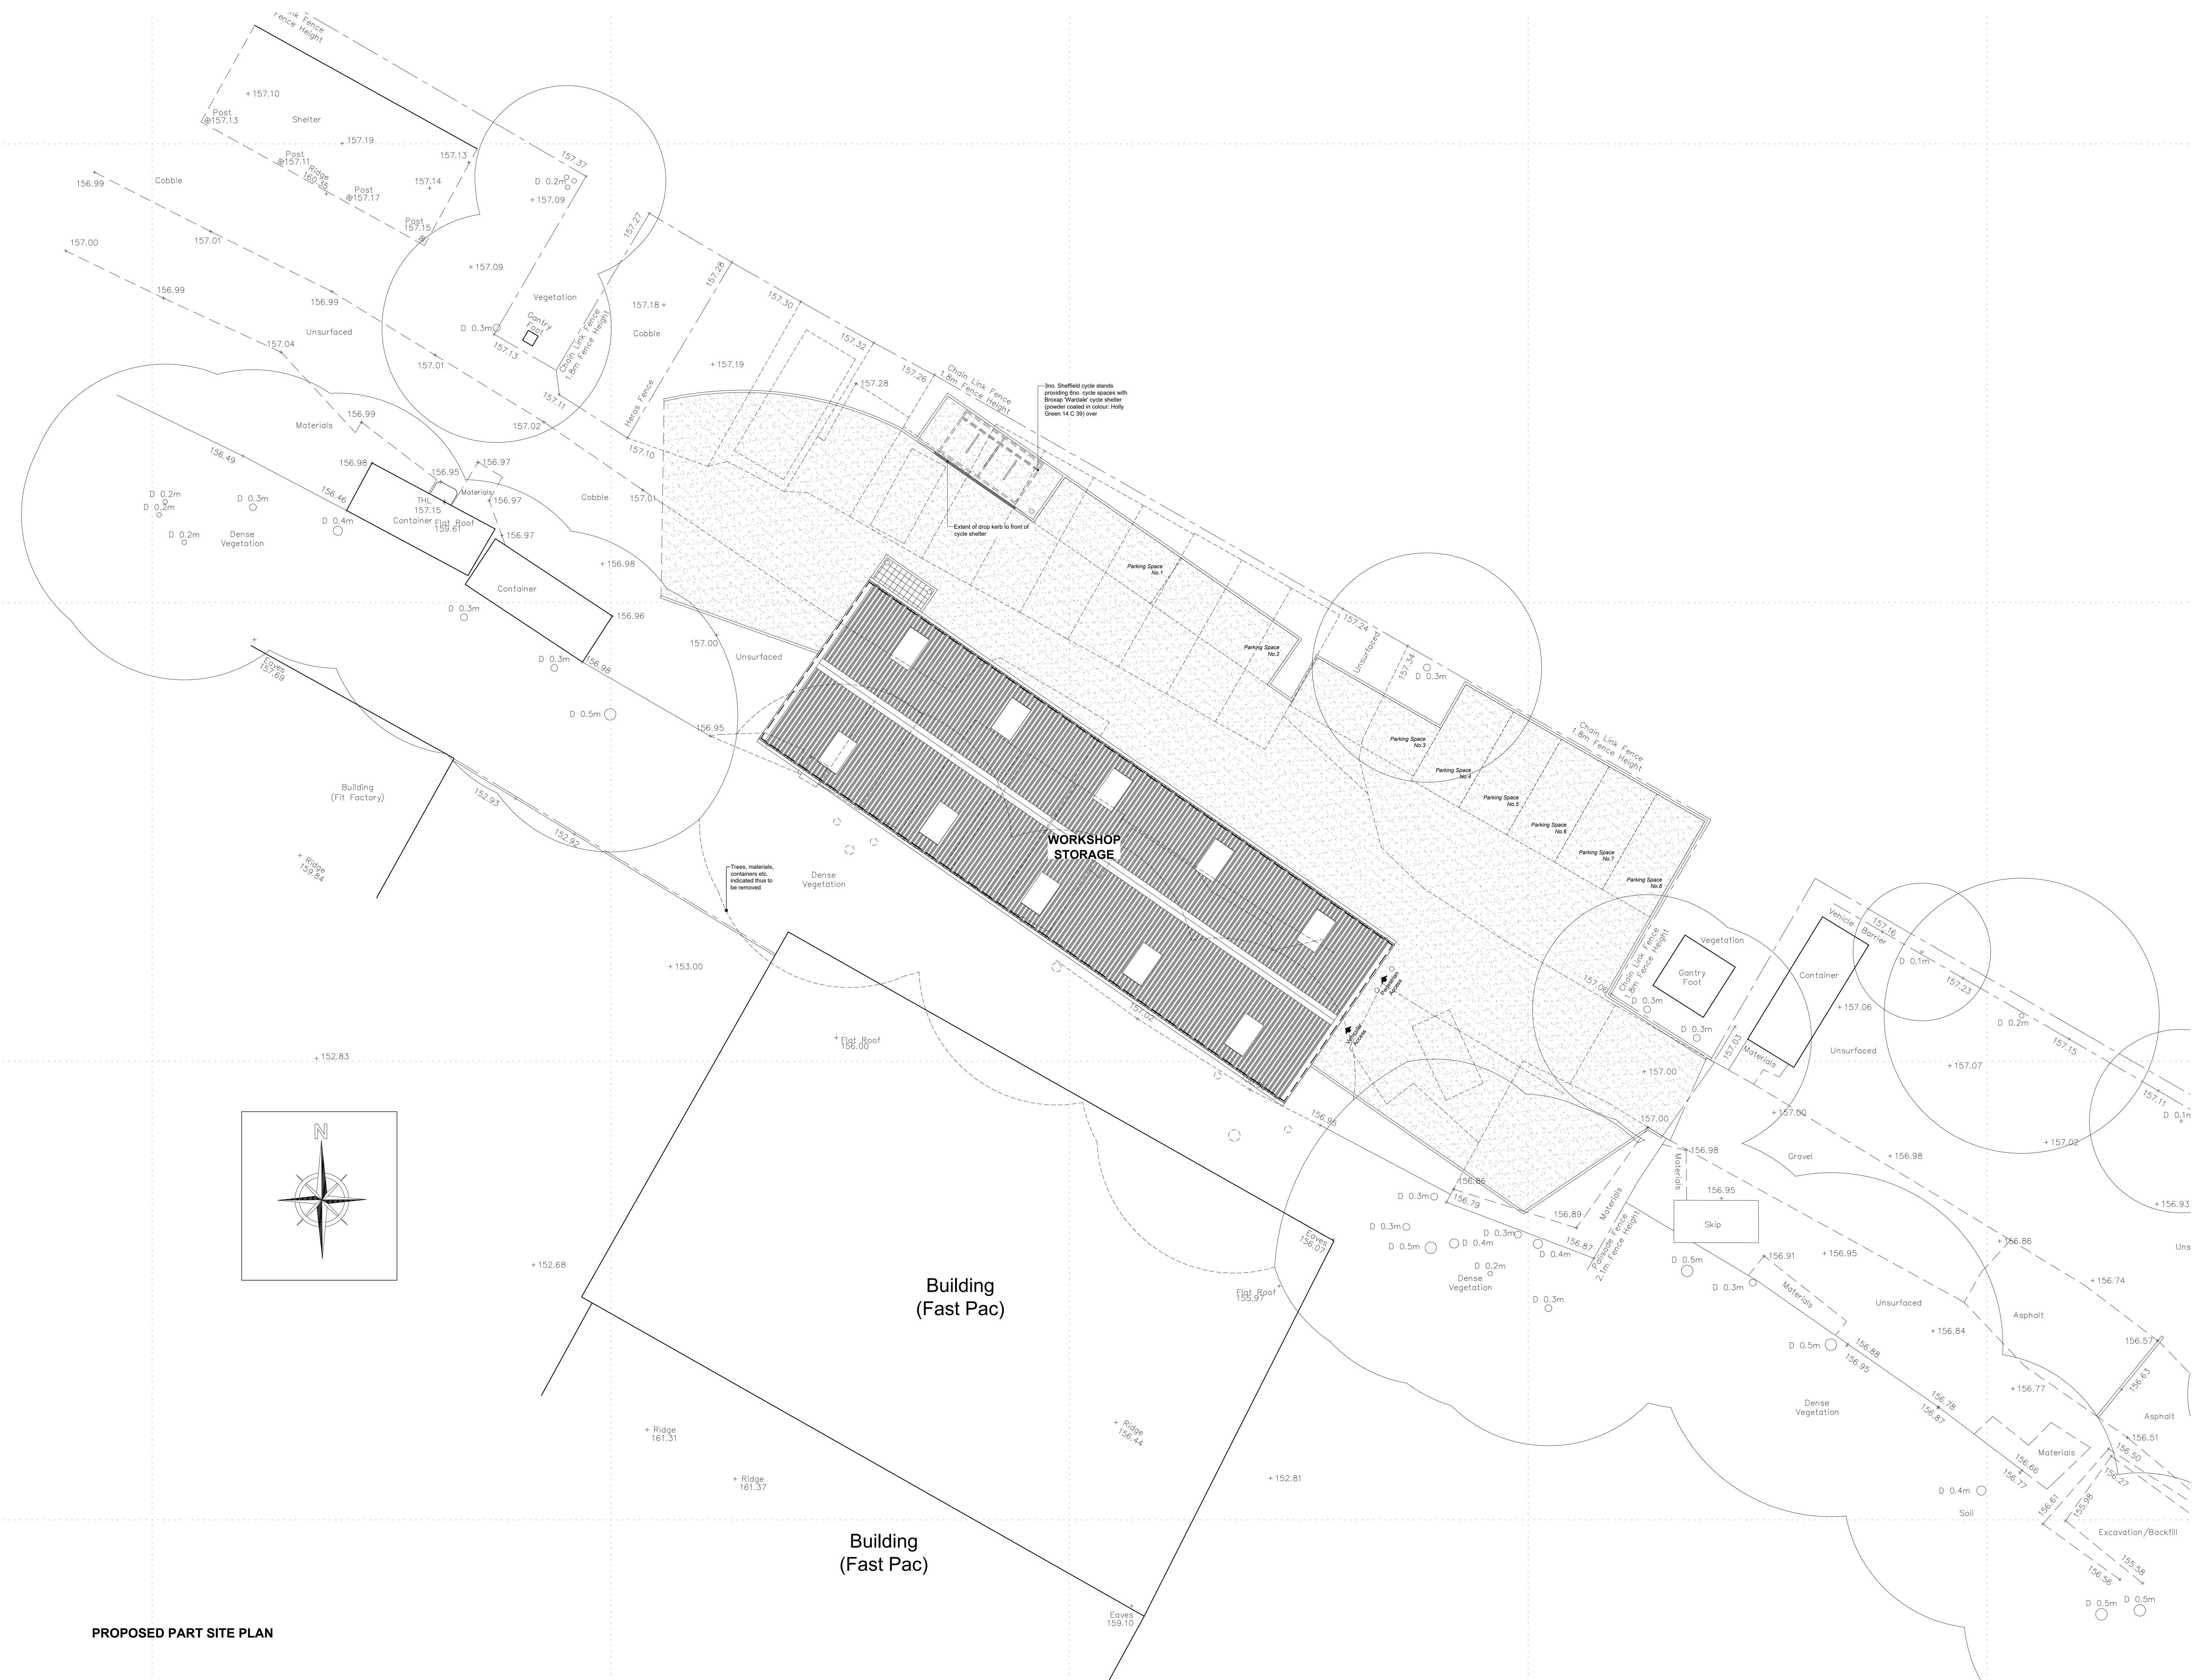

**NOTES**  
All dimensions are to be checked on site and any discrepancies referred to the designer prior to proceeding. All levels are to be confirmed on site prior to proceeding with the work. All discrepancies between information shown on the drawing and the information shown on the specification are to be referred to the designer prior to proceeding with the work. All components and references to be checked prior to the ordering of materials. Position of existing drain runs and associated installations to be confirmed prior to proceeding and clearly checked as necessary. All relevant boundary positions to be checked prior to proceeding. Any on site design changes must be reported to the designer and agreed with the relevant authority prior to proceeding. Levels shown are related to an arbitrary datum and therefore not related to ordnance datum.

|   |                                                                                             |                                |
|---|---------------------------------------------------------------------------------------------|--------------------------------|
| A   | 14.04.24                                                                                    | Cycle shelter and stands added |
| Revision   | Date                                                                                        | Details                        |
| <b>ra grondy</b><br>R A Grundy Architectural Services Ltd<br>14, Farnham Road, Glossop, Greater Manchester, SK13 7AL<br>Tel: 01457 871111 Email: info@raigundy.co.uk |                                                                                             |                                |
| Project:   | Proposed Warehouse/Storage Unit at:<br>Comprehensol<br>Surrey Street<br>Glossop<br>SK13 7AL |                                |
| Client:   | Complexatool                                                                                |                                |
| Drawing Title:   | PROPOSED PART SITE PLAN                                                                     |                                |
| Drawn by:   | E.G.                                                                                        | Date: 12th December 2023       |
| Drawing No:   | 30199-20                                                                                    | Scale: Site Plan 1:100 & AO    |
| Revision:   | A                                                                                           |                                |