



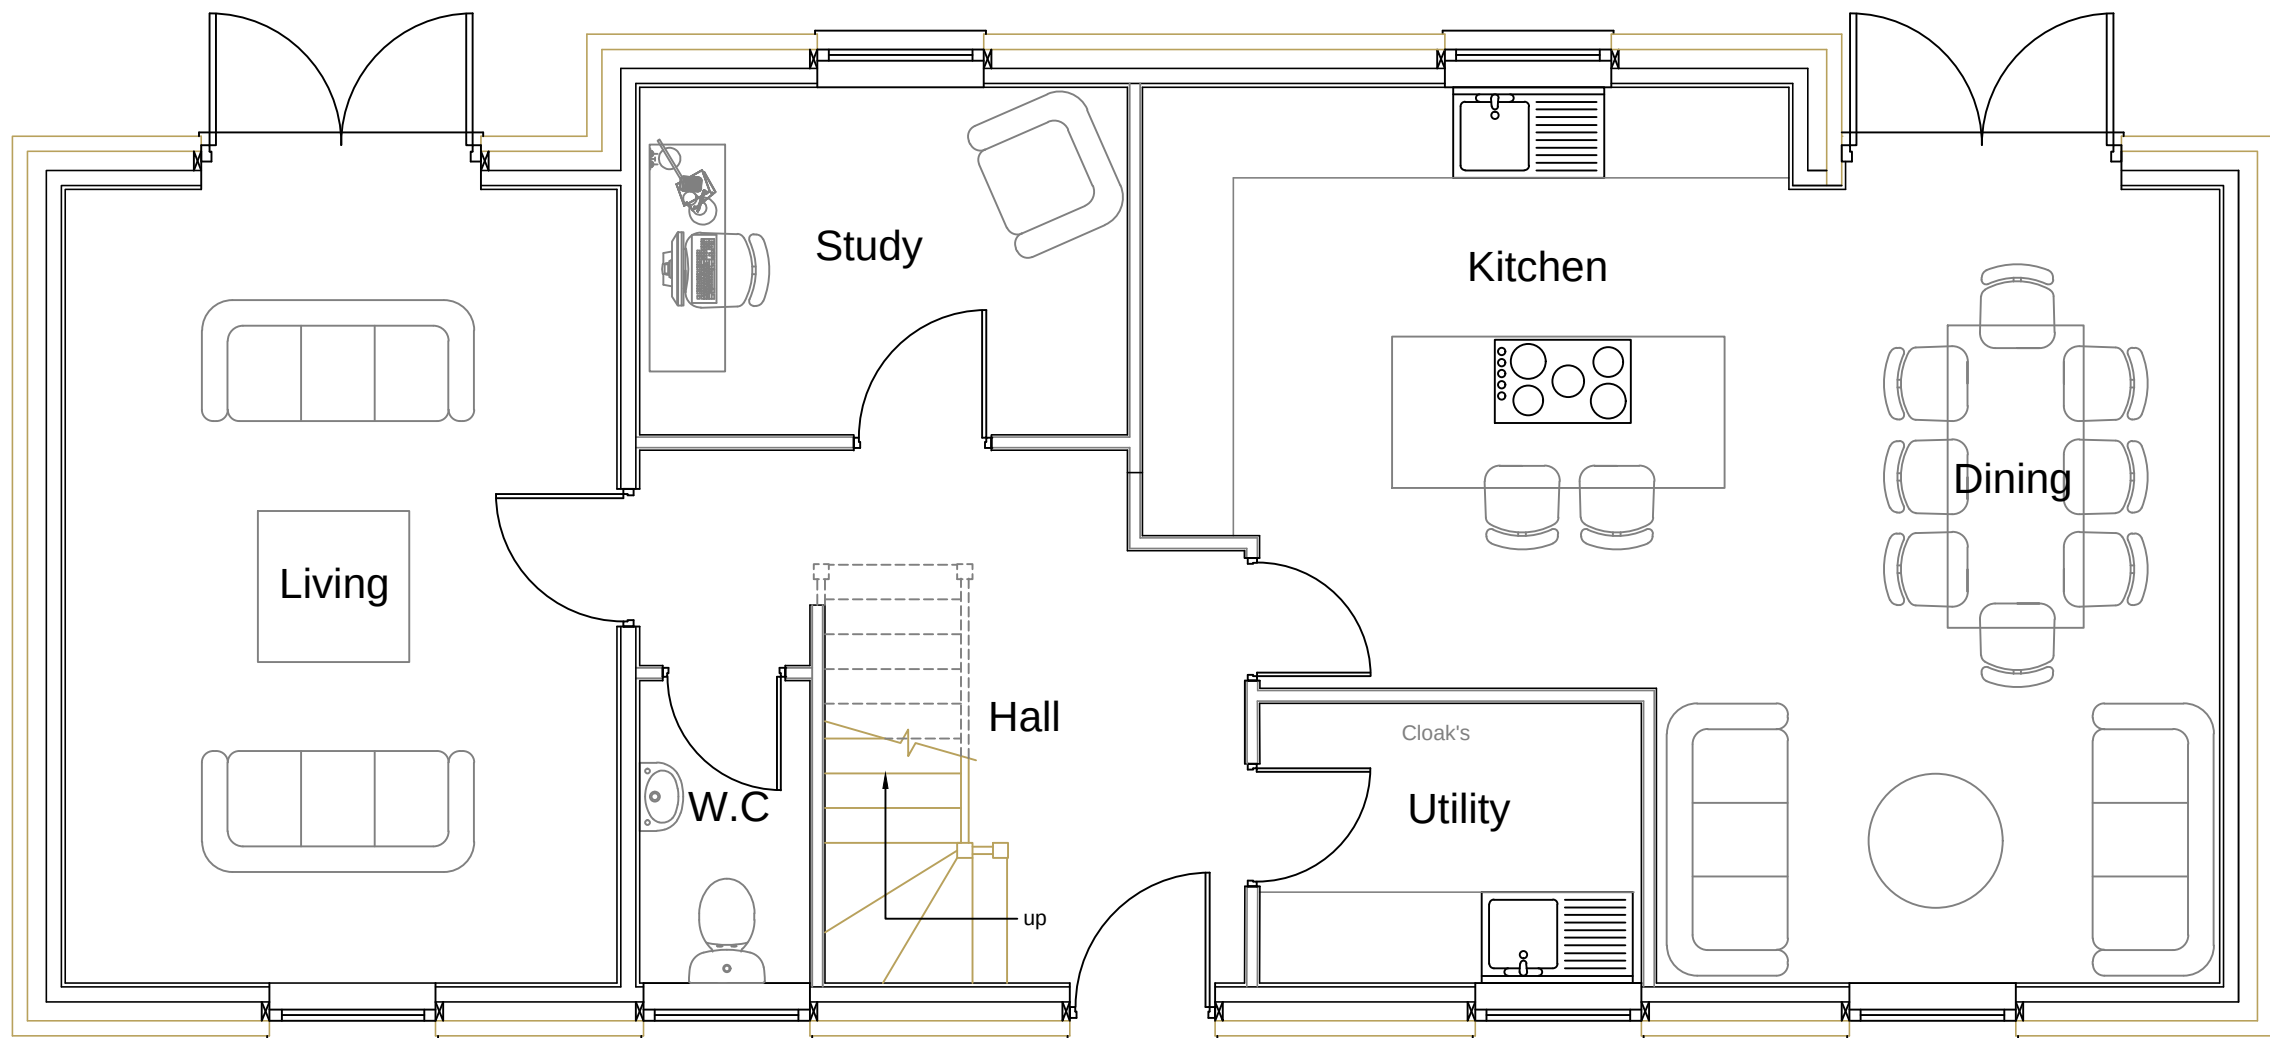


Proposed Ground Floor Plan

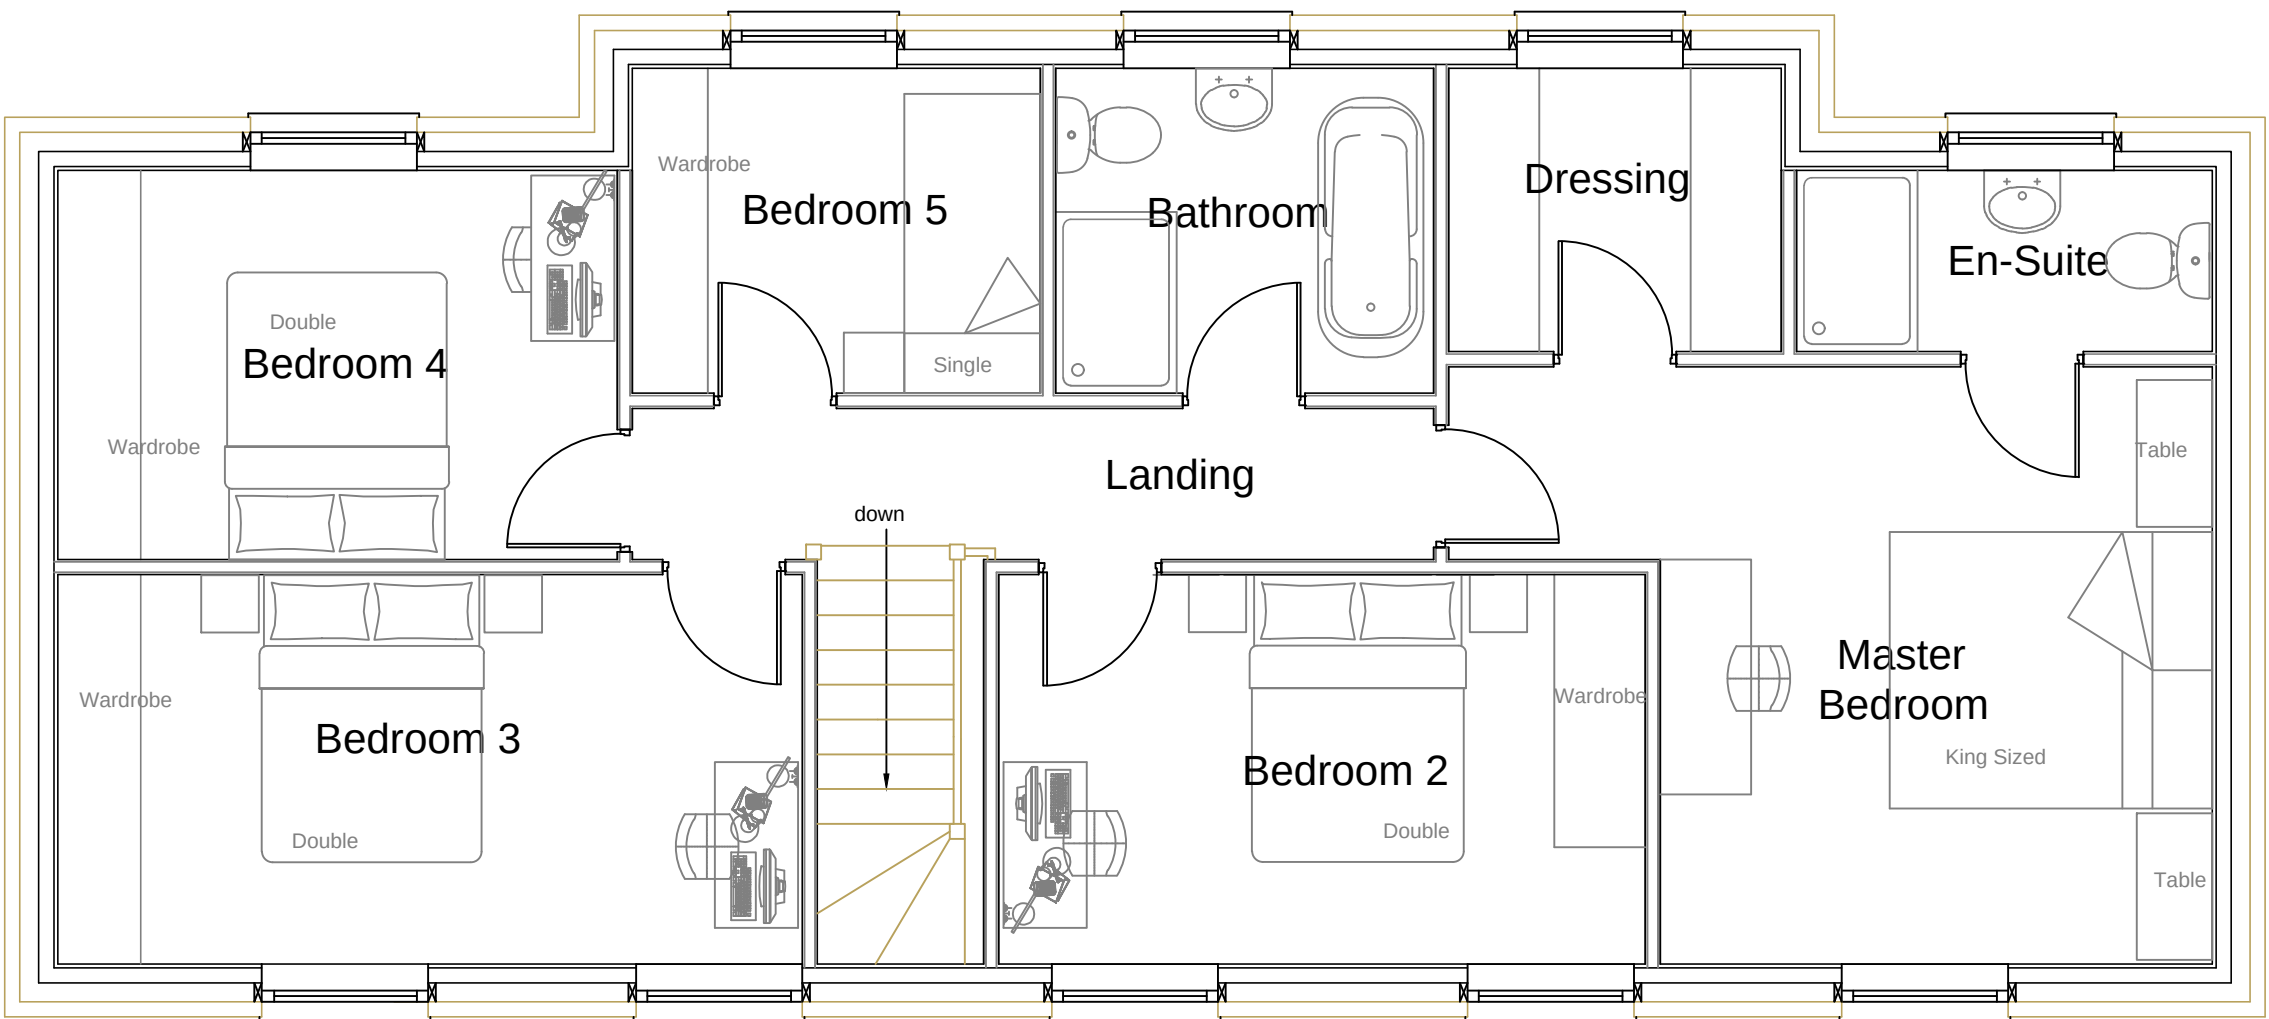


Proposed First Floor Plan

1:50

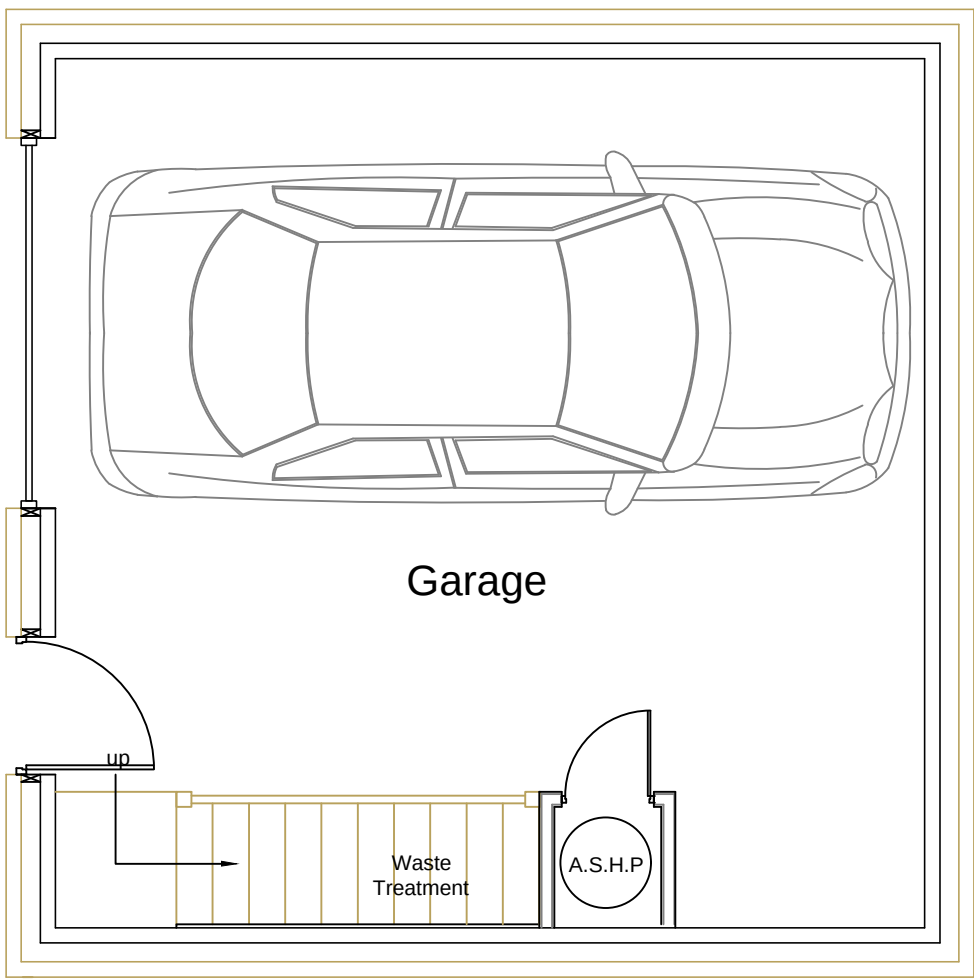


Proposed Ground Floor Garage

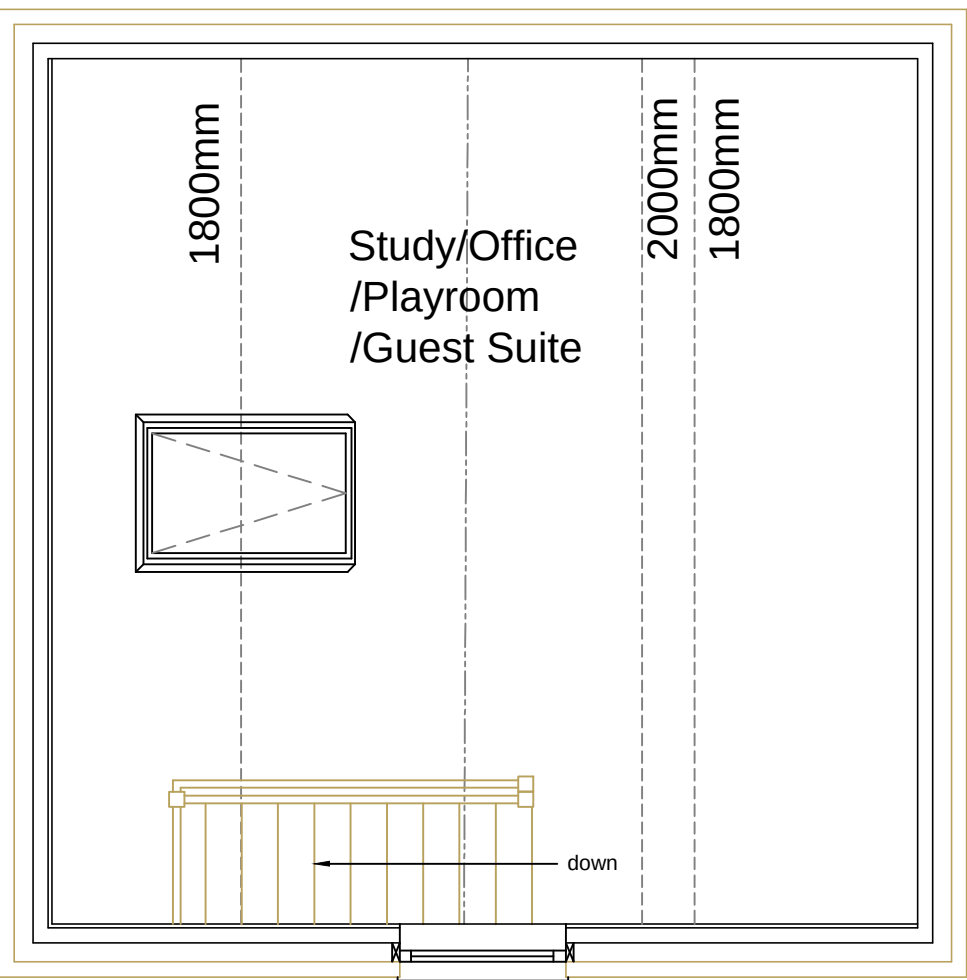

Proposed First Floor Attic Studio

Plot 9

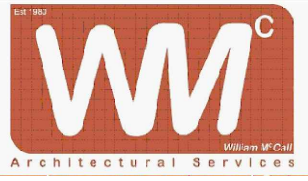Stage :-		S73 Application	
Project Title :-		9 Unit Housing Scheme Proposed Detached House & Garage House (Plot 9)	
Drawing Title :-		Proposed Floor Plans	
Client :-		Loxley Homes	
Drwg No :-	09/23/90	Date :-	Sept '23
Scale :-	1:100 & 1:50 @ A1	Drawn:-	SCM
Site Address :-		Bankwood Mill, Charlesworth, Glossop, SK13 5ES.	
The Old Post Room 34 Chew Valley Road Greenfield Saddleworth OL3 7DA Tel: 01457 871202 www.william-mccall.com		  enquiries@william-mccall.com	