





Proposed Front Elevation

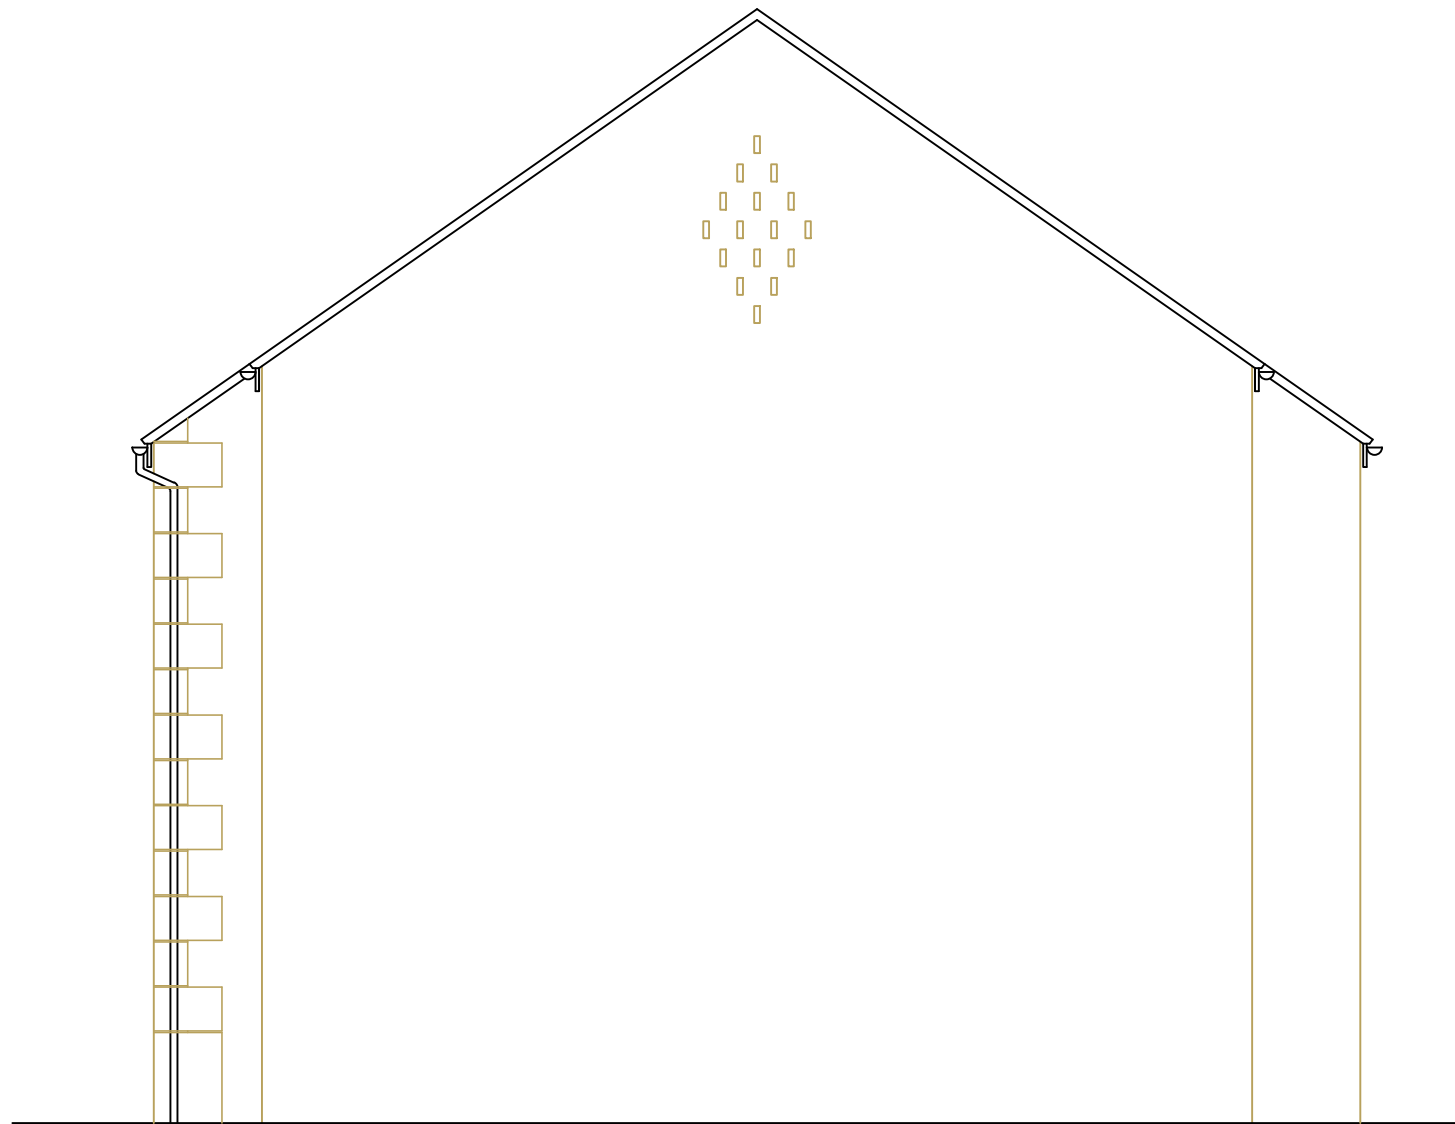

Proposed Side Elevation







Proposed Rear Elevation

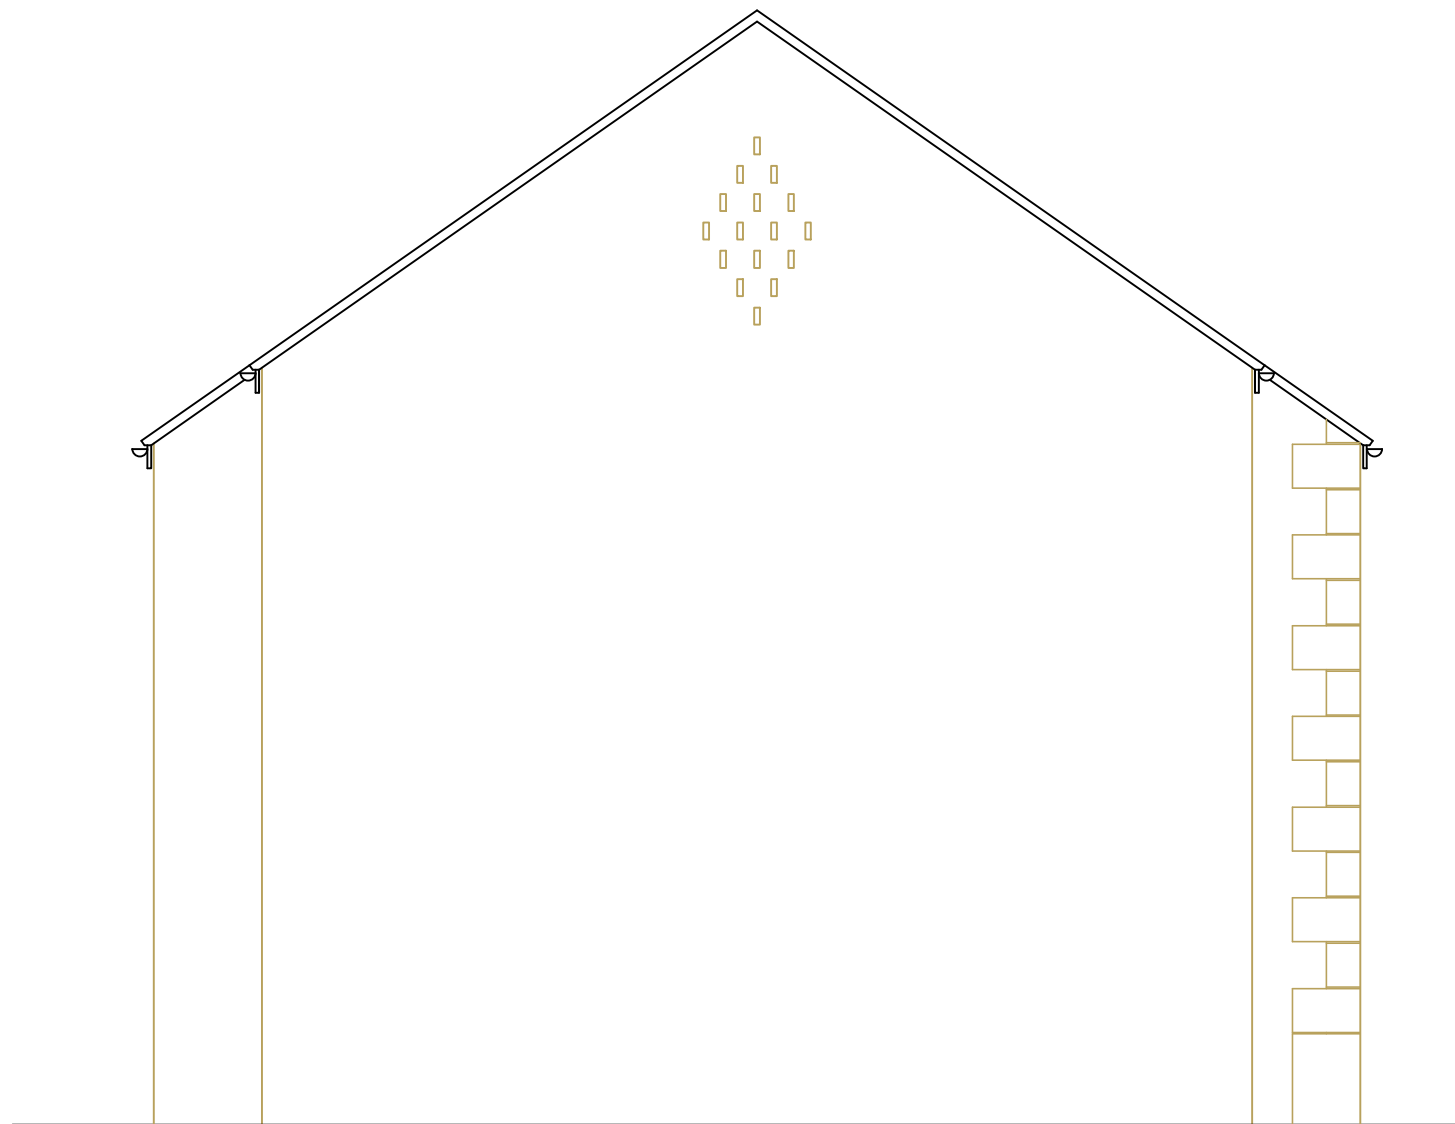


Proposed Side Elevation

1:50

Plot 4

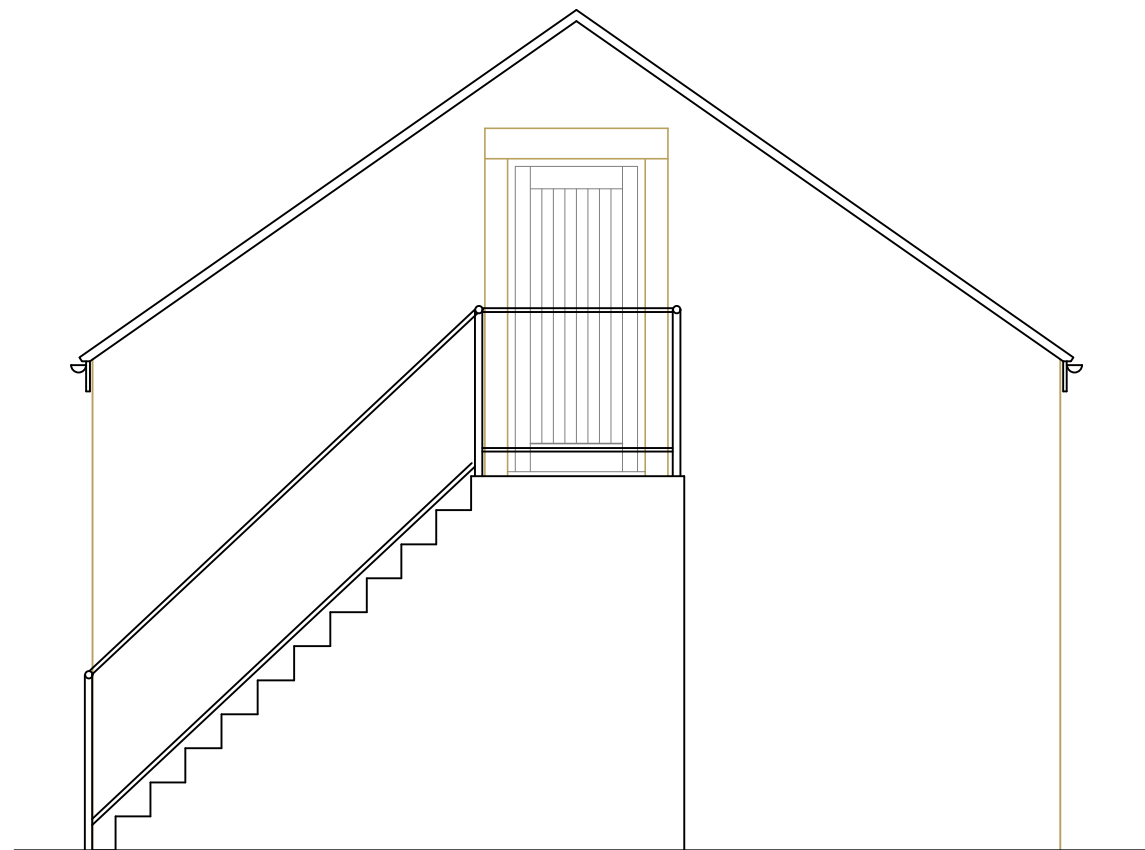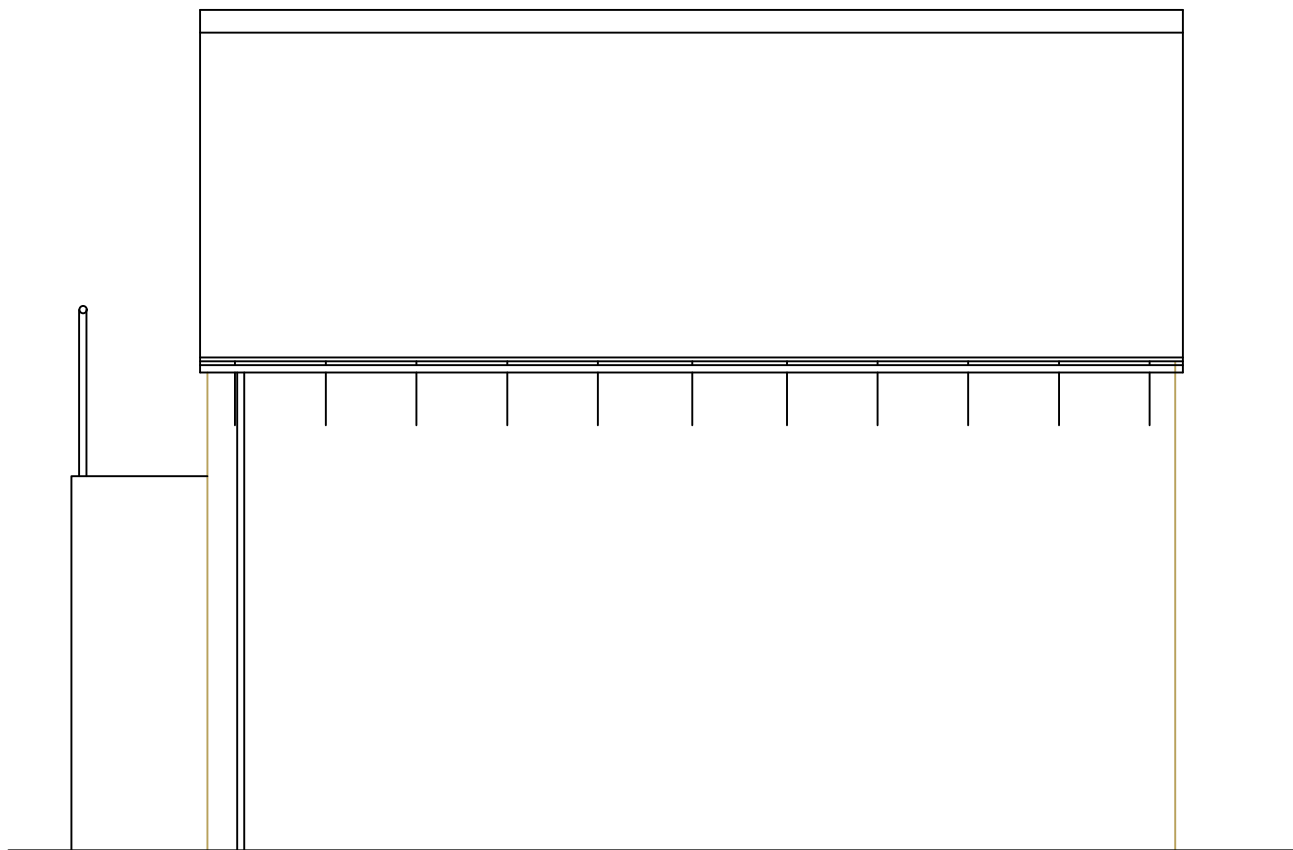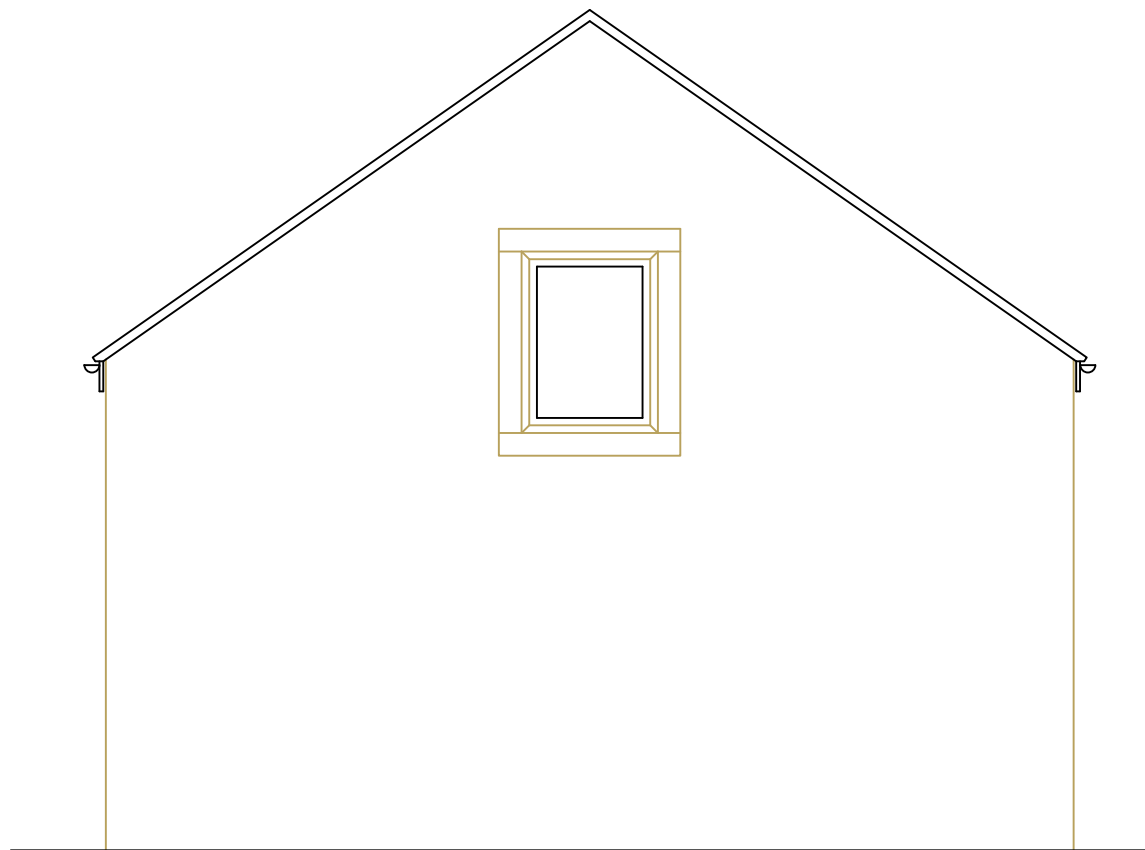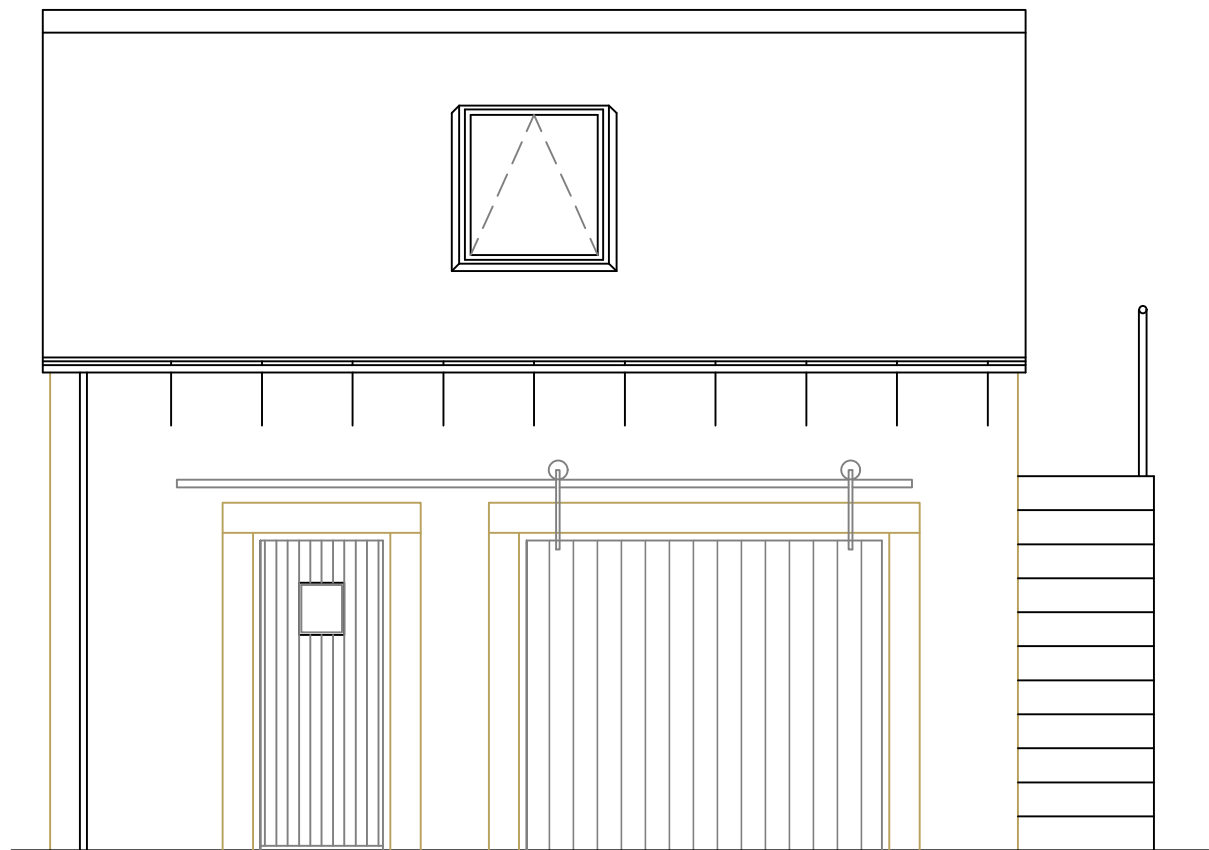
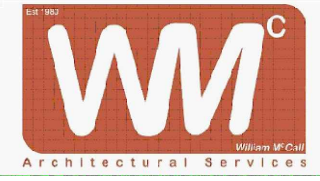
|   |                   |   |          |
|---|-------------------|---|----------|
| Stage :-   |                   | S73 Application   |          |
| Project Title :-   |                   | 9 Unit Housing Scheme<br>Proposed Detached House & Garage House (Plot 4)   |          |
| Drawing Title :-   |                   | Proposed Elevations   |          |
| Client :-   |                   | Loxley Homes   |          |
| Drwg No :-   | 09/23/90          | Date :-   | Sept '23 |
| Scale :-   | 1:100 & 1:50 @ A1 | Drawn:-   | SCM      |
| Site Address :-   |                   | Bankwood Mill,<br>Charlesworth,<br>Glossop,<br>SK13 5ES.   |          |
| The Old Post Room<br>34 Chew Valley Road<br>Greenfield<br>Saddleworth<br>OL3 7DA<br>Tel: 01457 871202<br>www.william-mccall.com   enquiries@william-mccall.com |                   |   |          |