
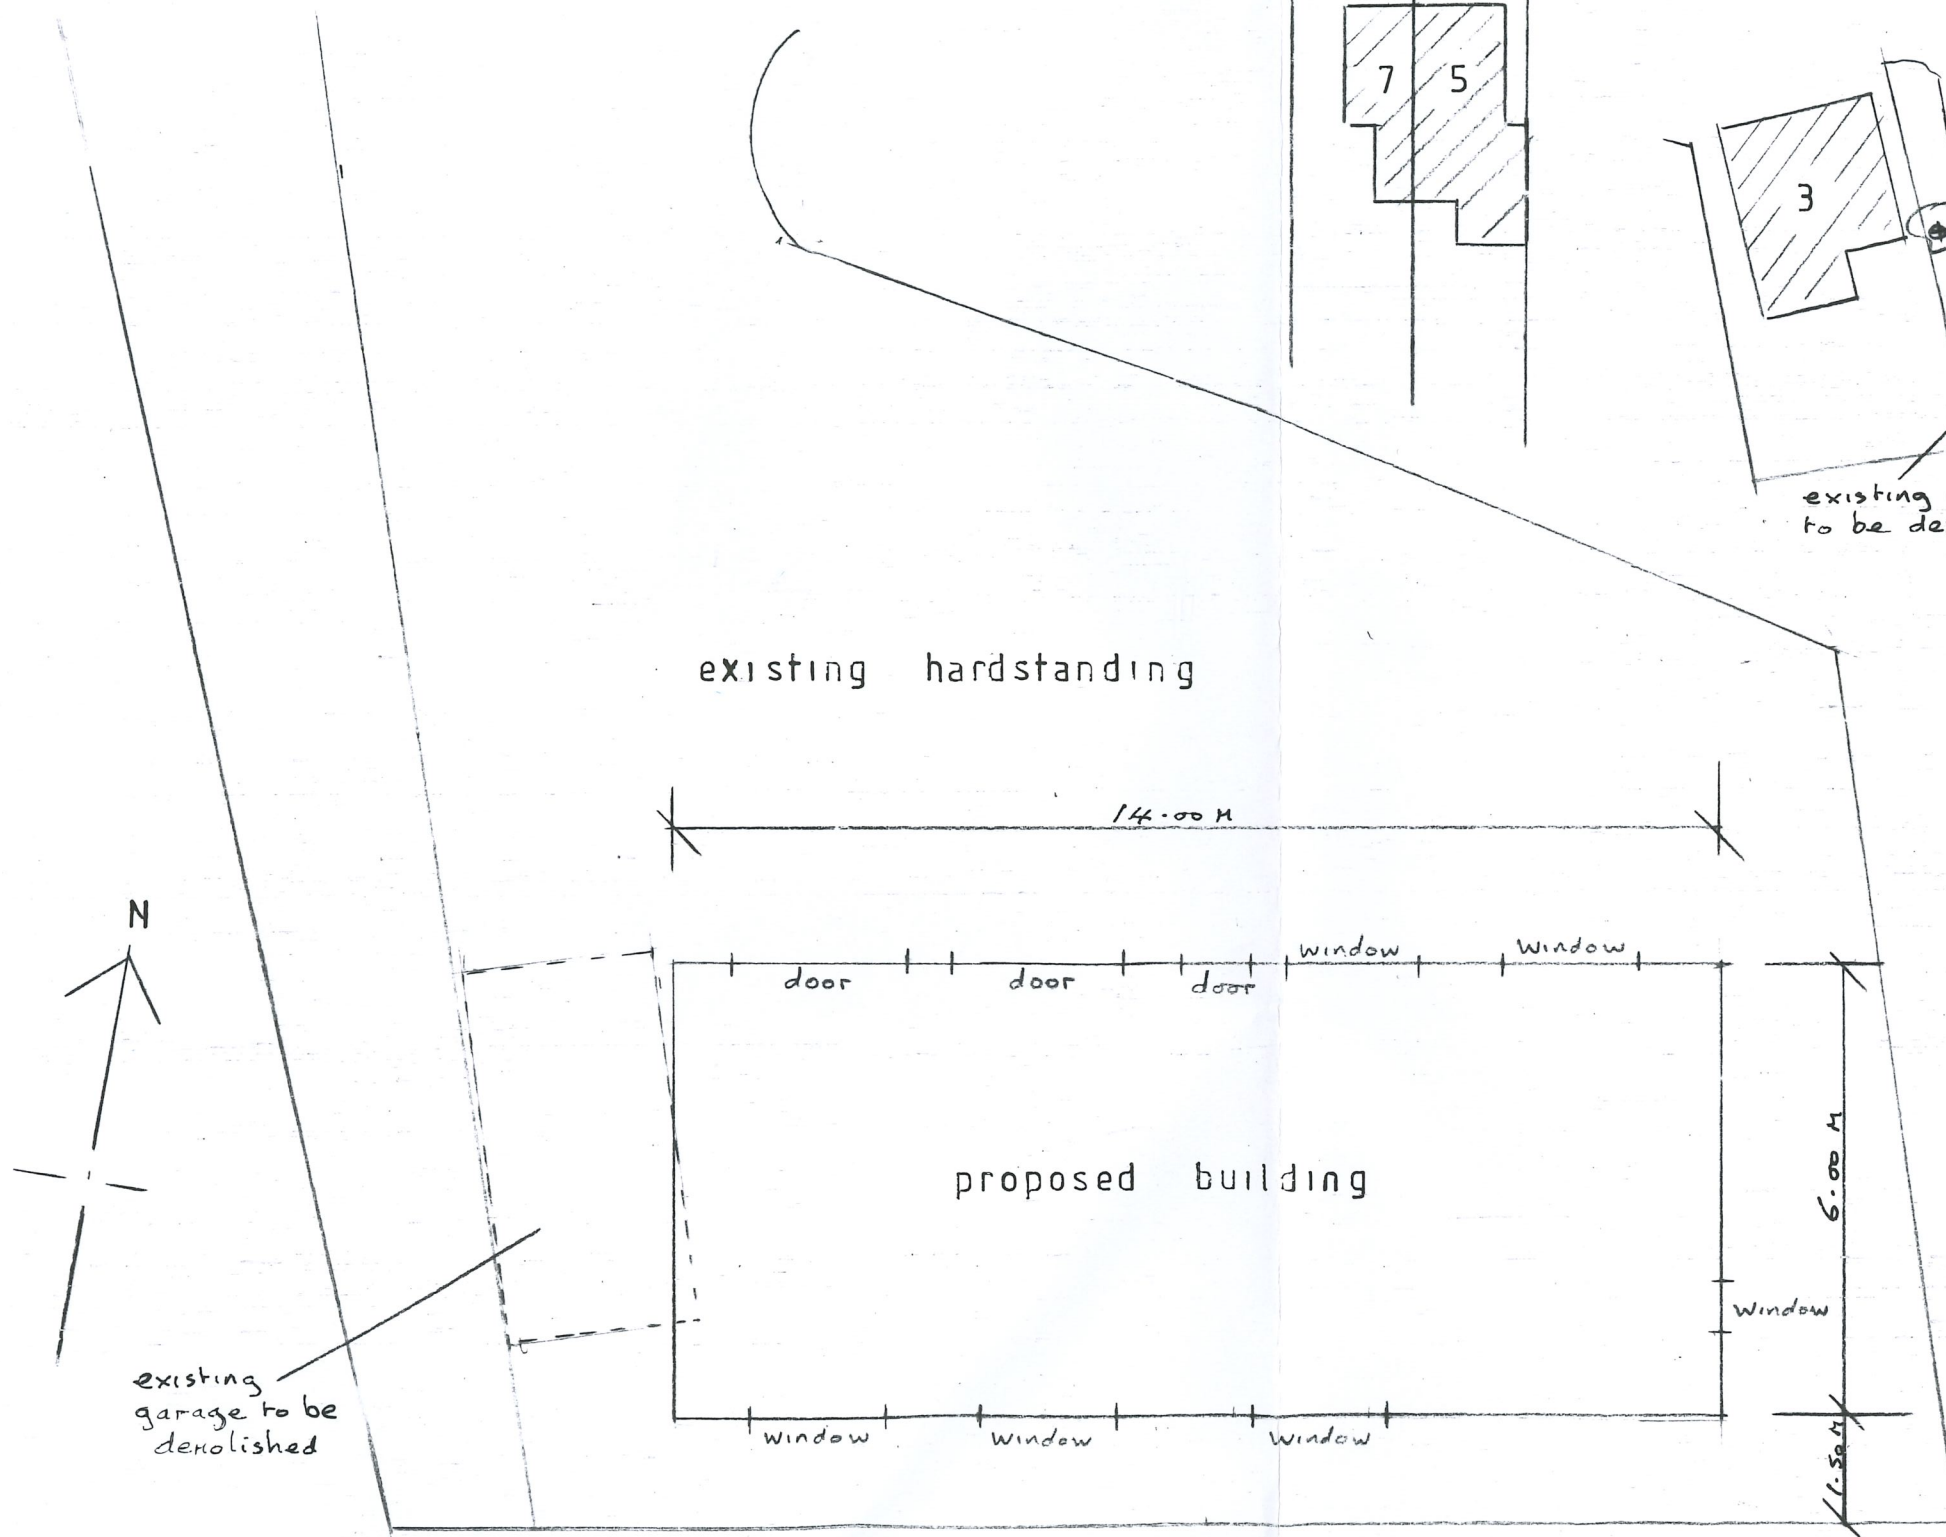





LAYOUT PLAN

scale 1:100

 

A 6015

New Mills Road

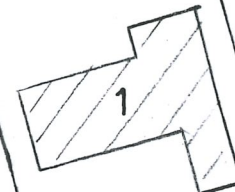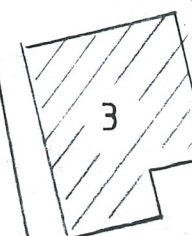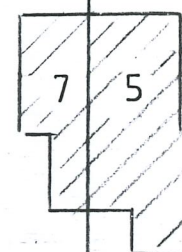


existing garage to be demolished

Proposed detached building

SITE PLAN

scale 1:500

 

ref HPK / 2020/0535

drawing no 1

1 NEW MILLS ROAD, BIRCH VALE.