


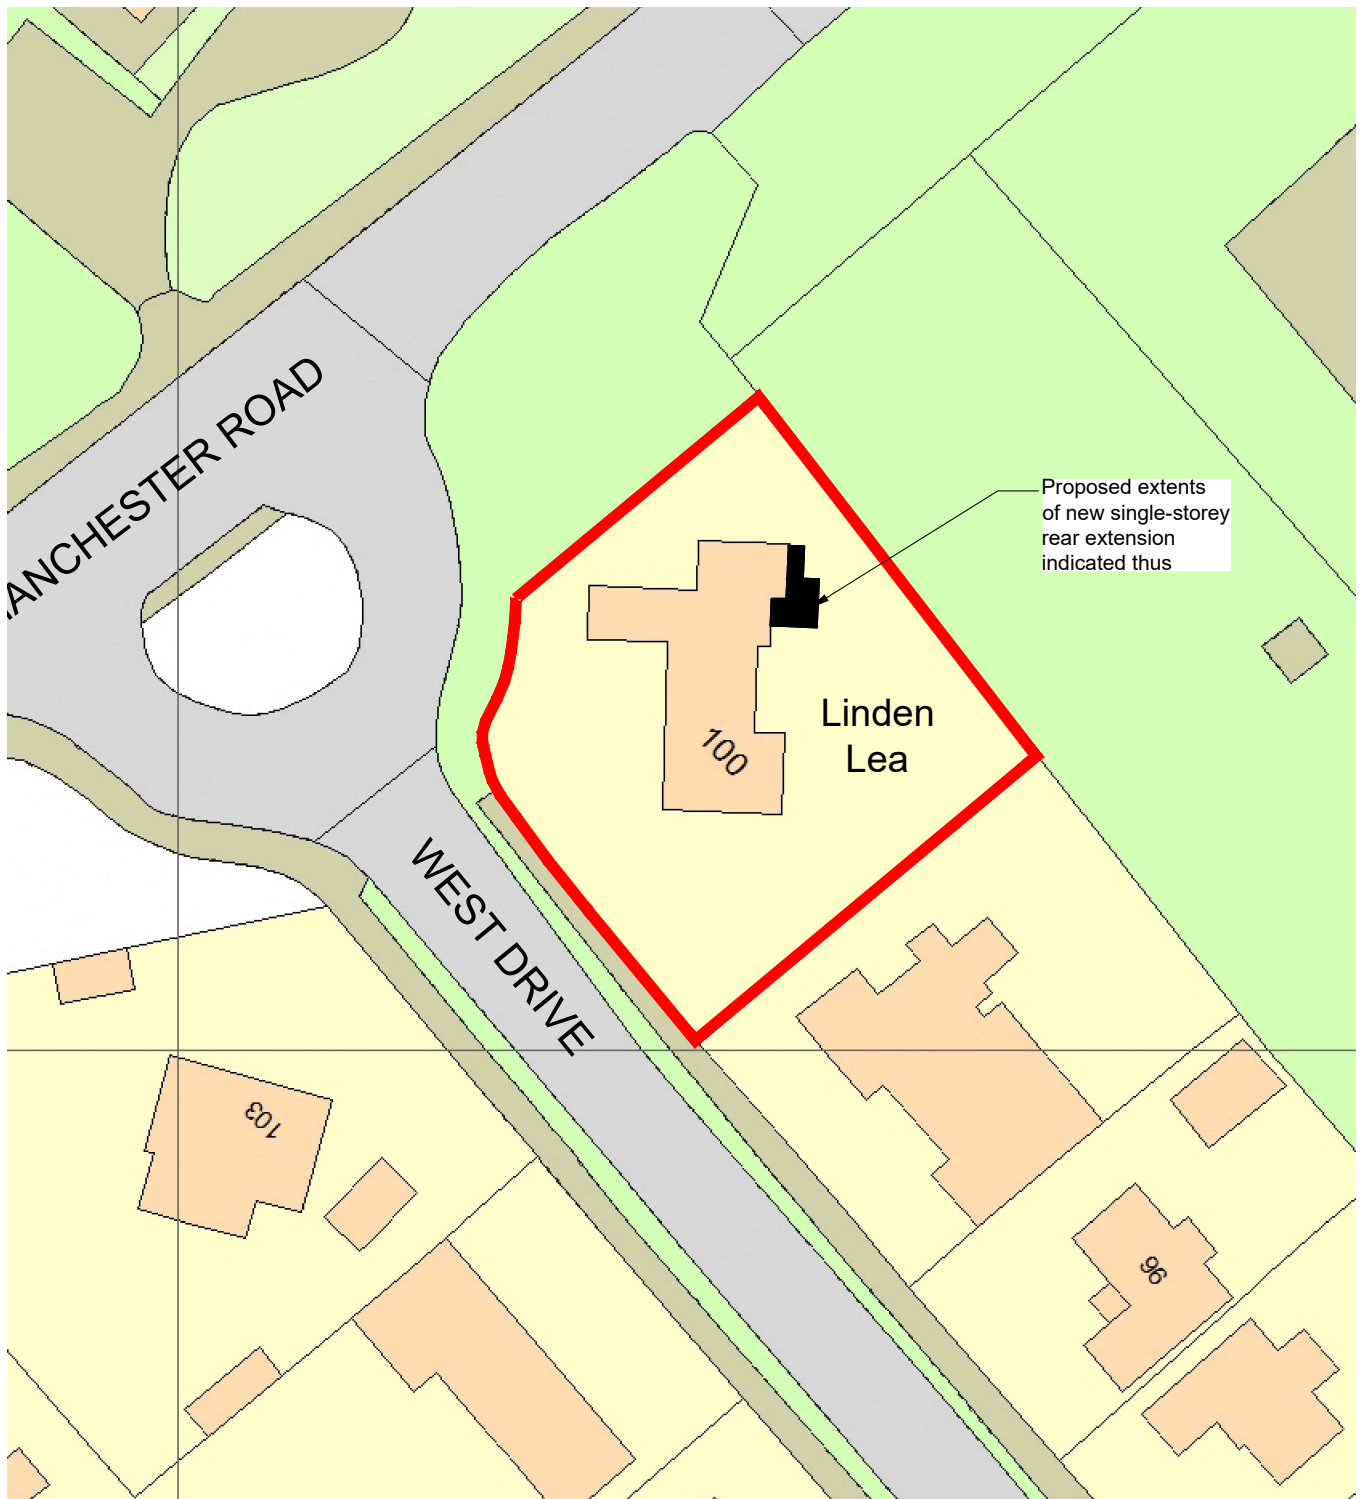

Linden Lea, West Drive, Tintwistle
Proposed Site Plan
Scale 1:500

