



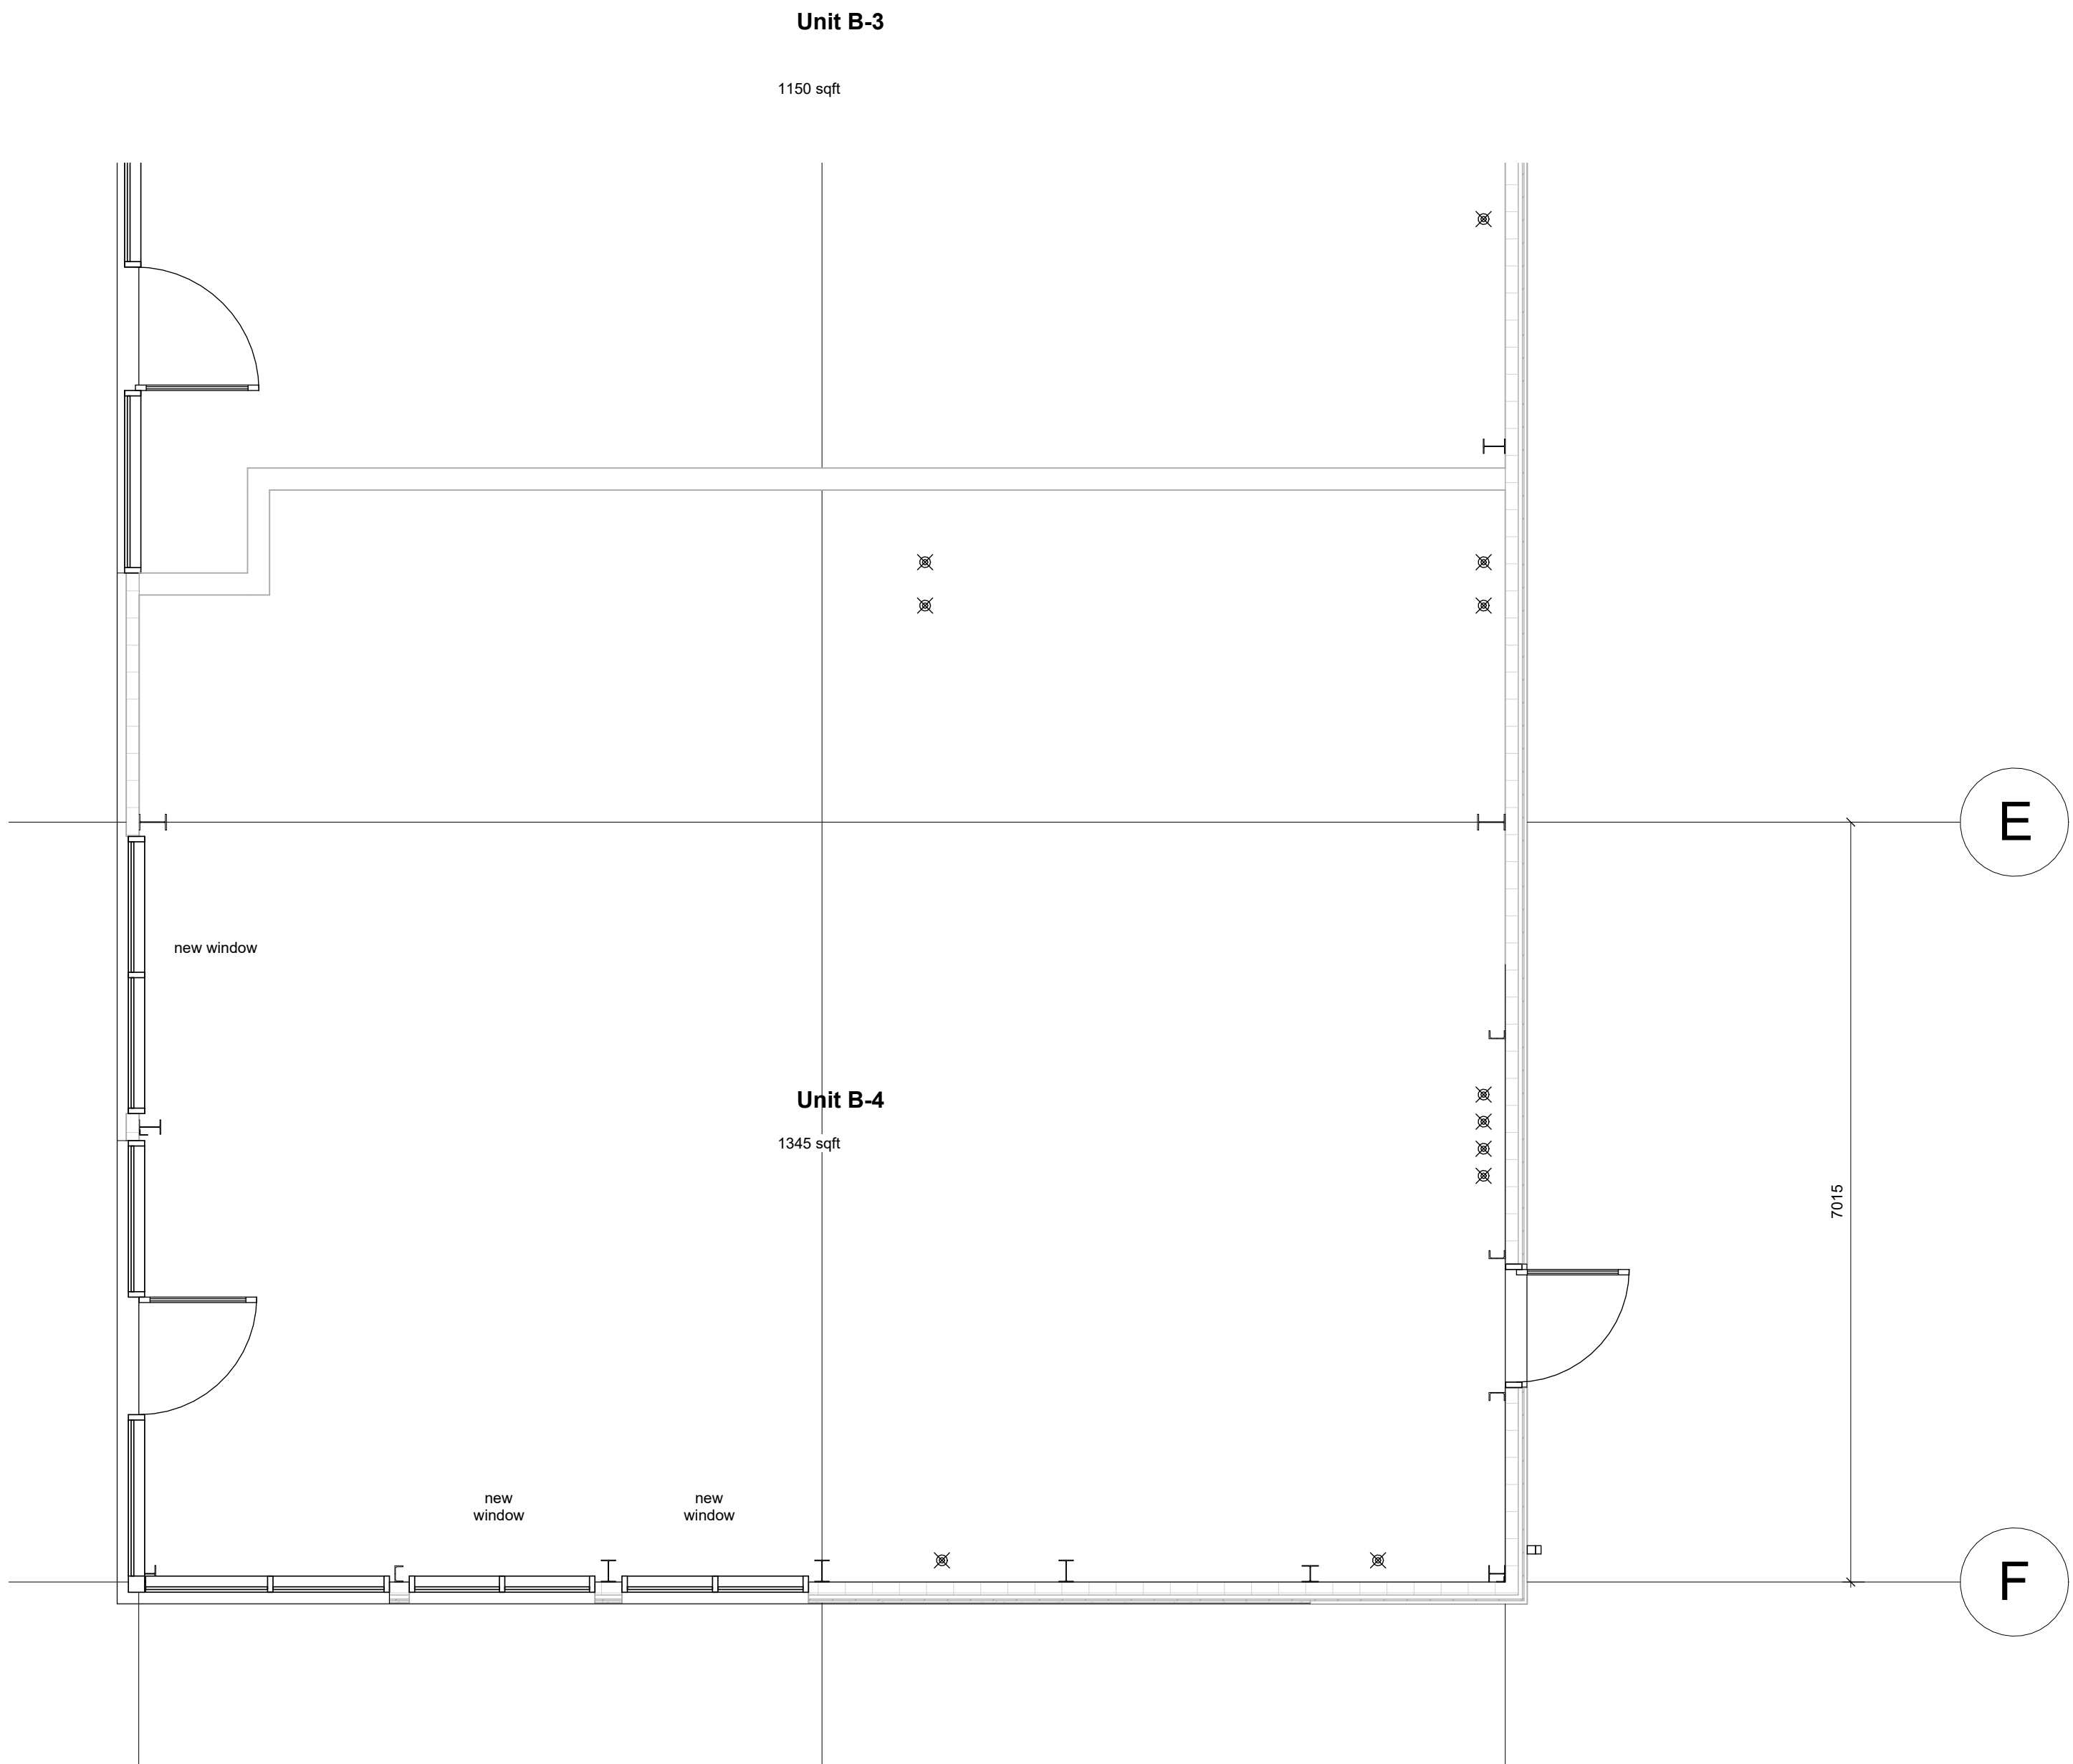

1 Ground Floor Plan
1 : 50

 

The copyright of this drawing is vested with Corstorphine & Wright Ltd and must not be copied or reproduced without the consent of the company.

C-00 Initial issue for approval
Rev. Description

20.05.24 IH JA
Date Draw. Chk.

Client:
HDD

Project:
New Mixed Use Development
Foxlow, Buxton
Drawing Title:
Proposed Retail Floor Plans

Drawing Status:
PLANNING

Corstorphine & Wright

Tamworth Studio
5 Aldergate, Tamworth, B79 7DU
01827 871 23
corstorphine-wright.com

Drawing No. 1240-250				Revision C-00	
Drawn IH	Checked CC	Paper Size A1	Scale 1 : 50	Date 20.05.23	