
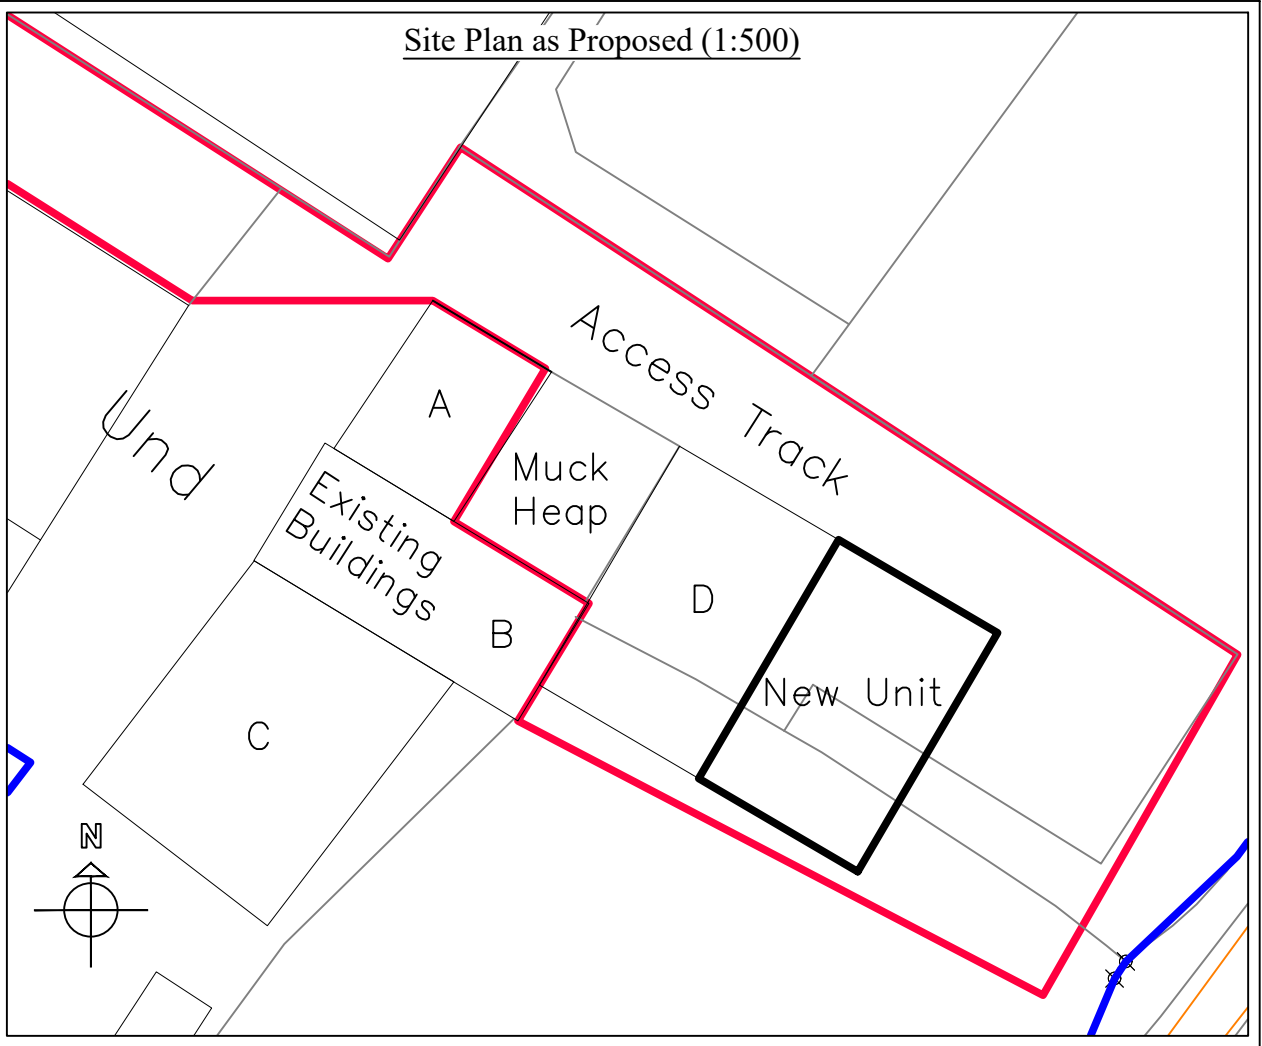
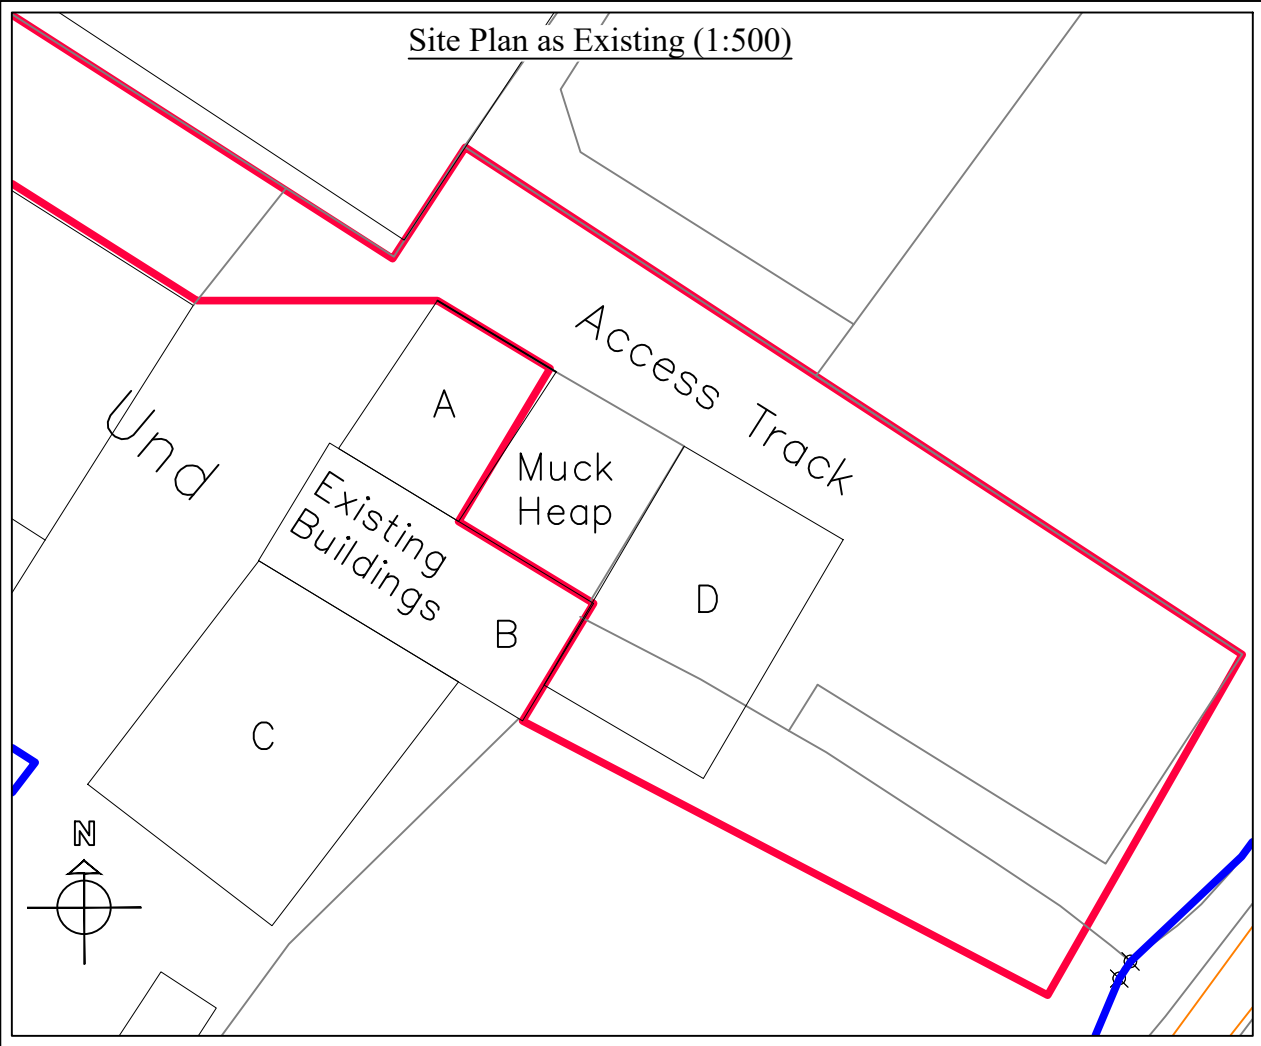


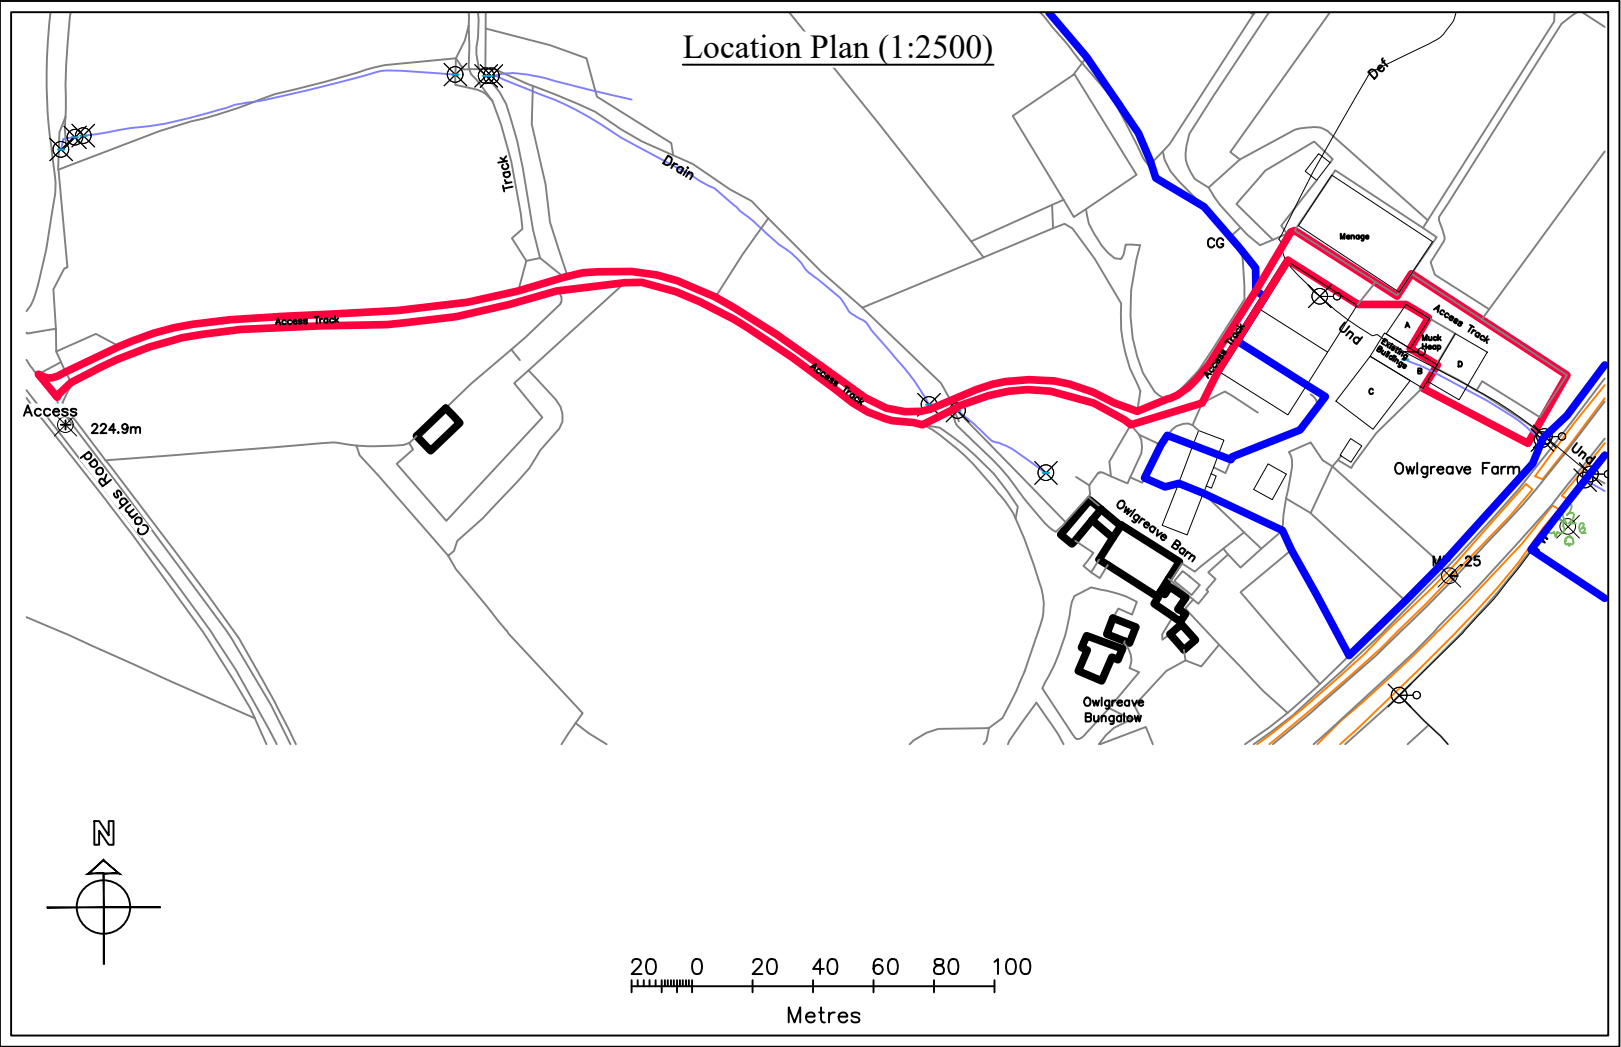

Planning

This drawing is the Copyright of SJ Design Limited.
All dimensions must be checked on site.
All materials and workmanship are to be in accordance with prevailing British Standards, Codes of Practice, Building Regulations, requirements and relevant recommendations and all to the complete satisfaction of SJ Design Limited.

SJ
DESIGN LTD

Building Design & Surveying Consultants
The Old Co-Op Building, Church Street,
Hayfield, High Peak SK22 2JE
Tel: 01663 742903 Fax: 01663 751247
Mobile: 07984 007 087 Email: info@sjdesign.net
www.sjdesign.net

Client: Peter and Audra Barratt
Job Title: Proposed New Agricultural Unit at Owlgreave Farm
Combs Road
Chapel en le Frith
High Peak
SK23 9UW

Drawing Title: Location and Site Plans

Scale: @A3 or as marked
Date: June 2024 Drawn by: SJ

Drawing No. 100	Rev.
-----------------	------