



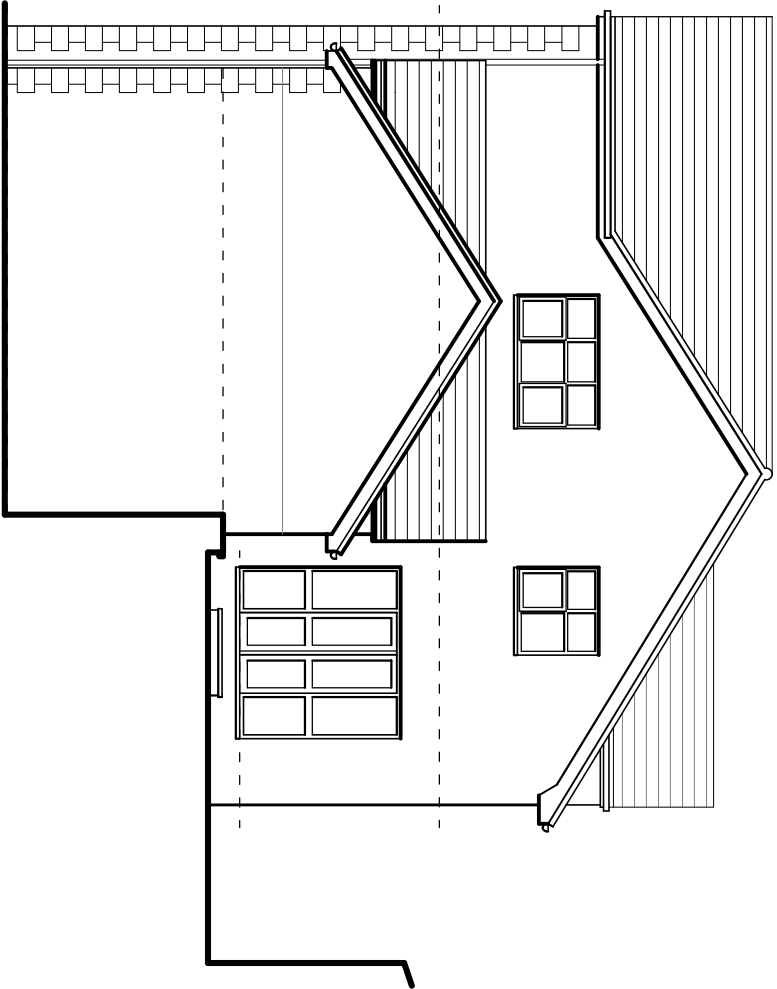

Proposed North Elevation

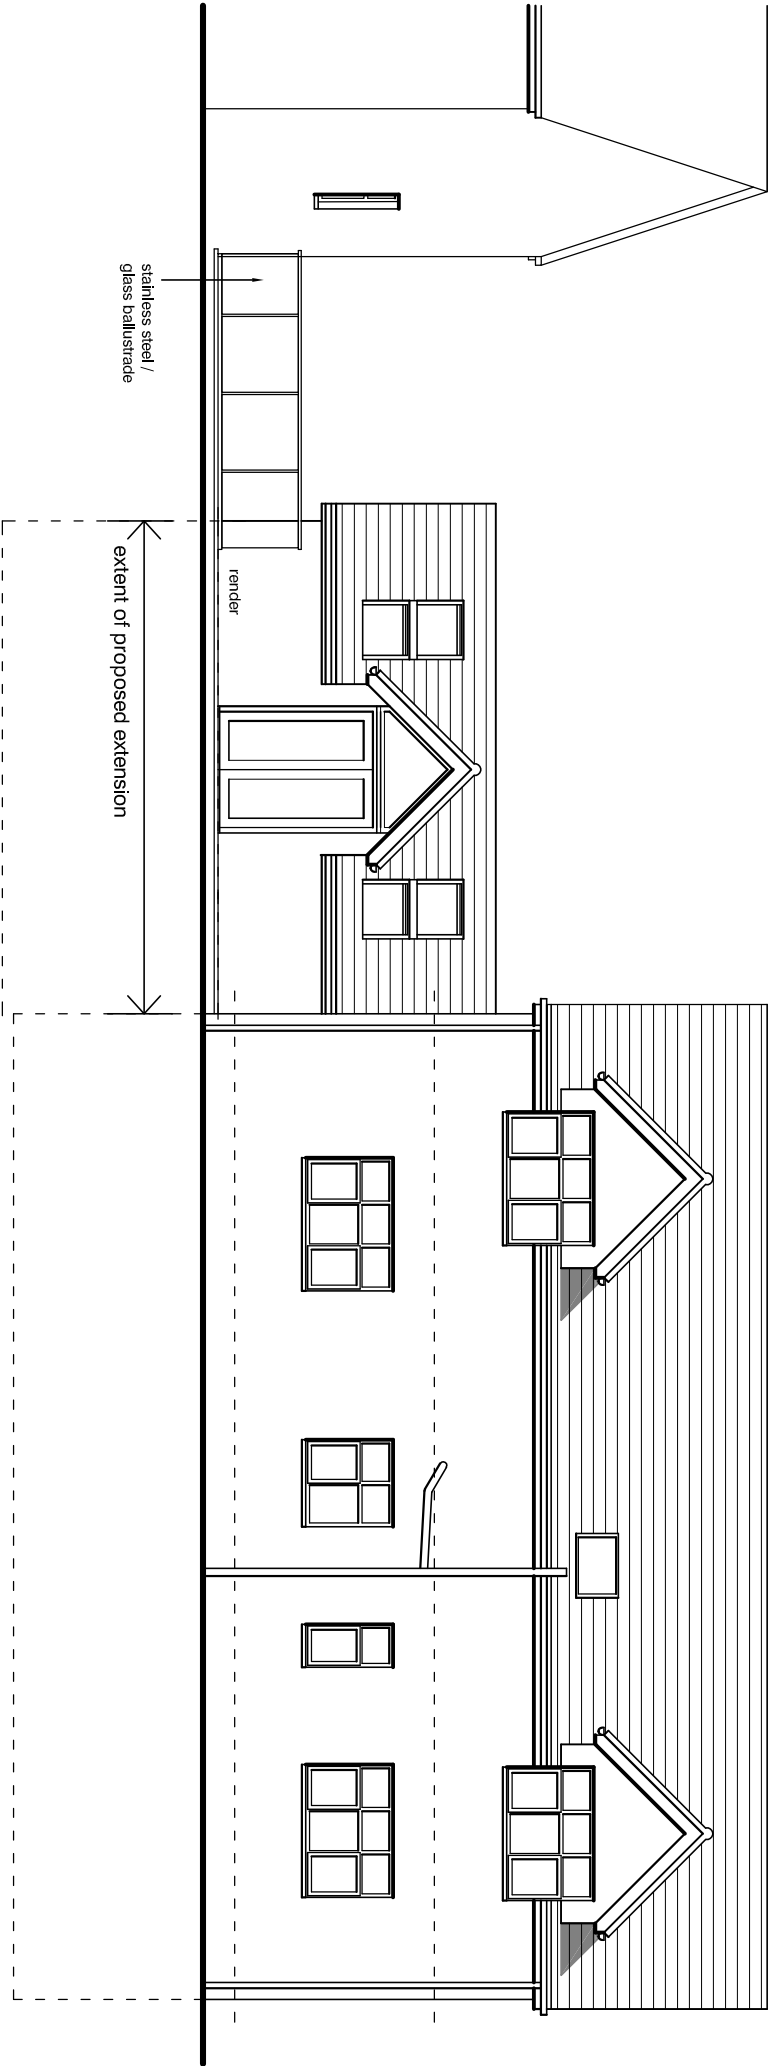


Proposed East Elevation



Proposed West Elevation

SCALE 1:100
0 1m 2m 3m 4m 5m
CLIENTS/CONTRACTORS ARE ADVISED TO CLARIFY DIMENSIONS PRIOR TO SETTING OUT AND NOT TO SCALE OFF THE DRAWING

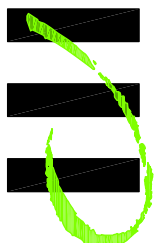

HIGH PEAK ARCHITECTS LTD

2nd Floor, Wharf House, Wharf Road, Whaley Bridge, High Peak, Derby's SK23 7AD
Tel: 01663 719717 Website: highpeakarch.com Email: hpa@highpeakarch.com

Proposed Extension

Proposed Elevations

No.3 The Sidings, Whaley Bridge

1933.PL05

Scale: 1:100 @ A2

Date: May 2024

Rev: