


OUTBUILDING A

Walls in softwood timber horizontal boarding painted to colour.


Single glazed windows with timber frames

Doors in Softwood vertical boarding painted to colour


Roof in Asphalt sheeting

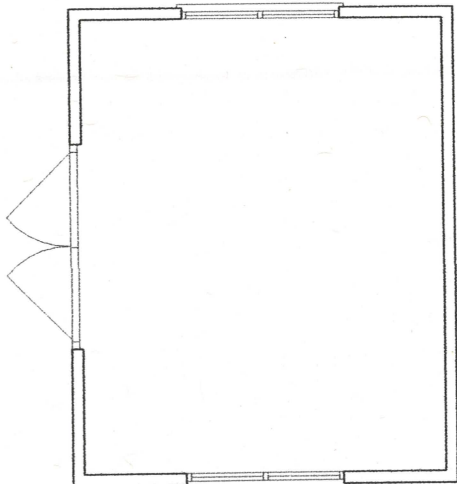


PLAN

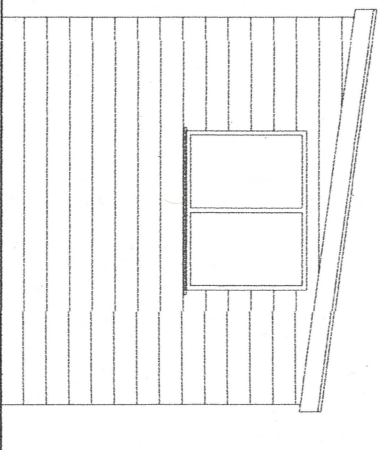


SIDE ELEVATION

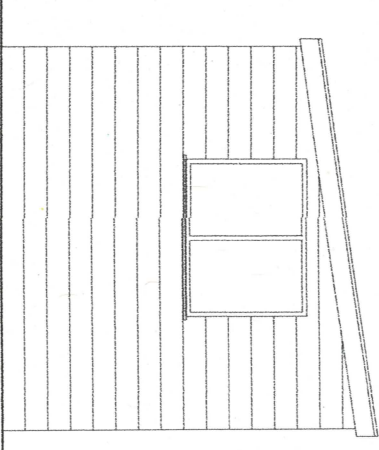

SIDE ELEVATION

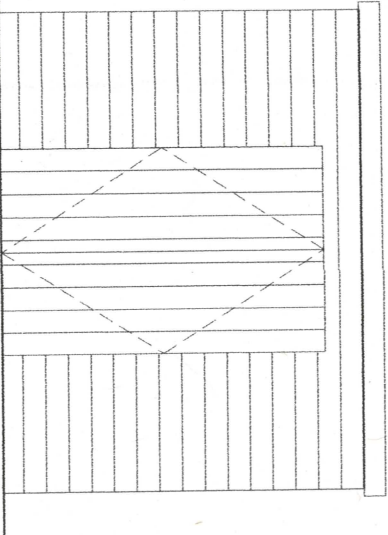

FRONT ELEVATION

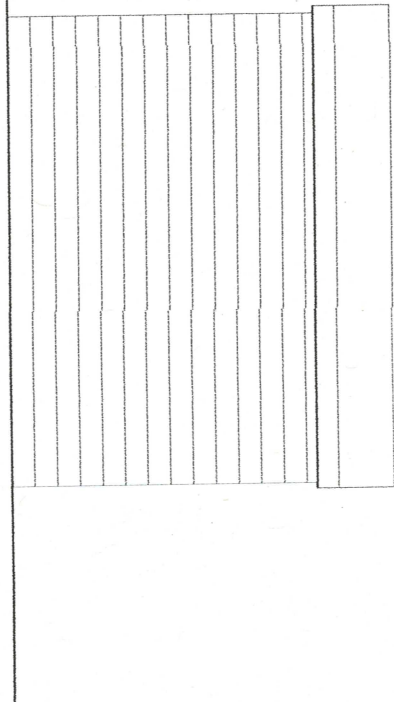

REAR ELEVATION

SIMON COLEY

BA/POW/JP/ver

RAA

SITE

Croft Barn, Eccles Road, Chapel-en-le-Frith

TITLE

Outbuilding A Plans and Elevations

SCALE 1:50

DATE MAR 2024

BY: SNC

DRAWING NO.

234 - TP01

REV

NOTES

DATE

ARCHITECT

2, Water's Edge Lane,
Chapel-en-le-Frith,
High Peak,
Derbyshire,
SK23 0LP
Tel No. 01298 815835
Fax No. 01298 815219
e Mail: Ccs@rhc@aol.com

