



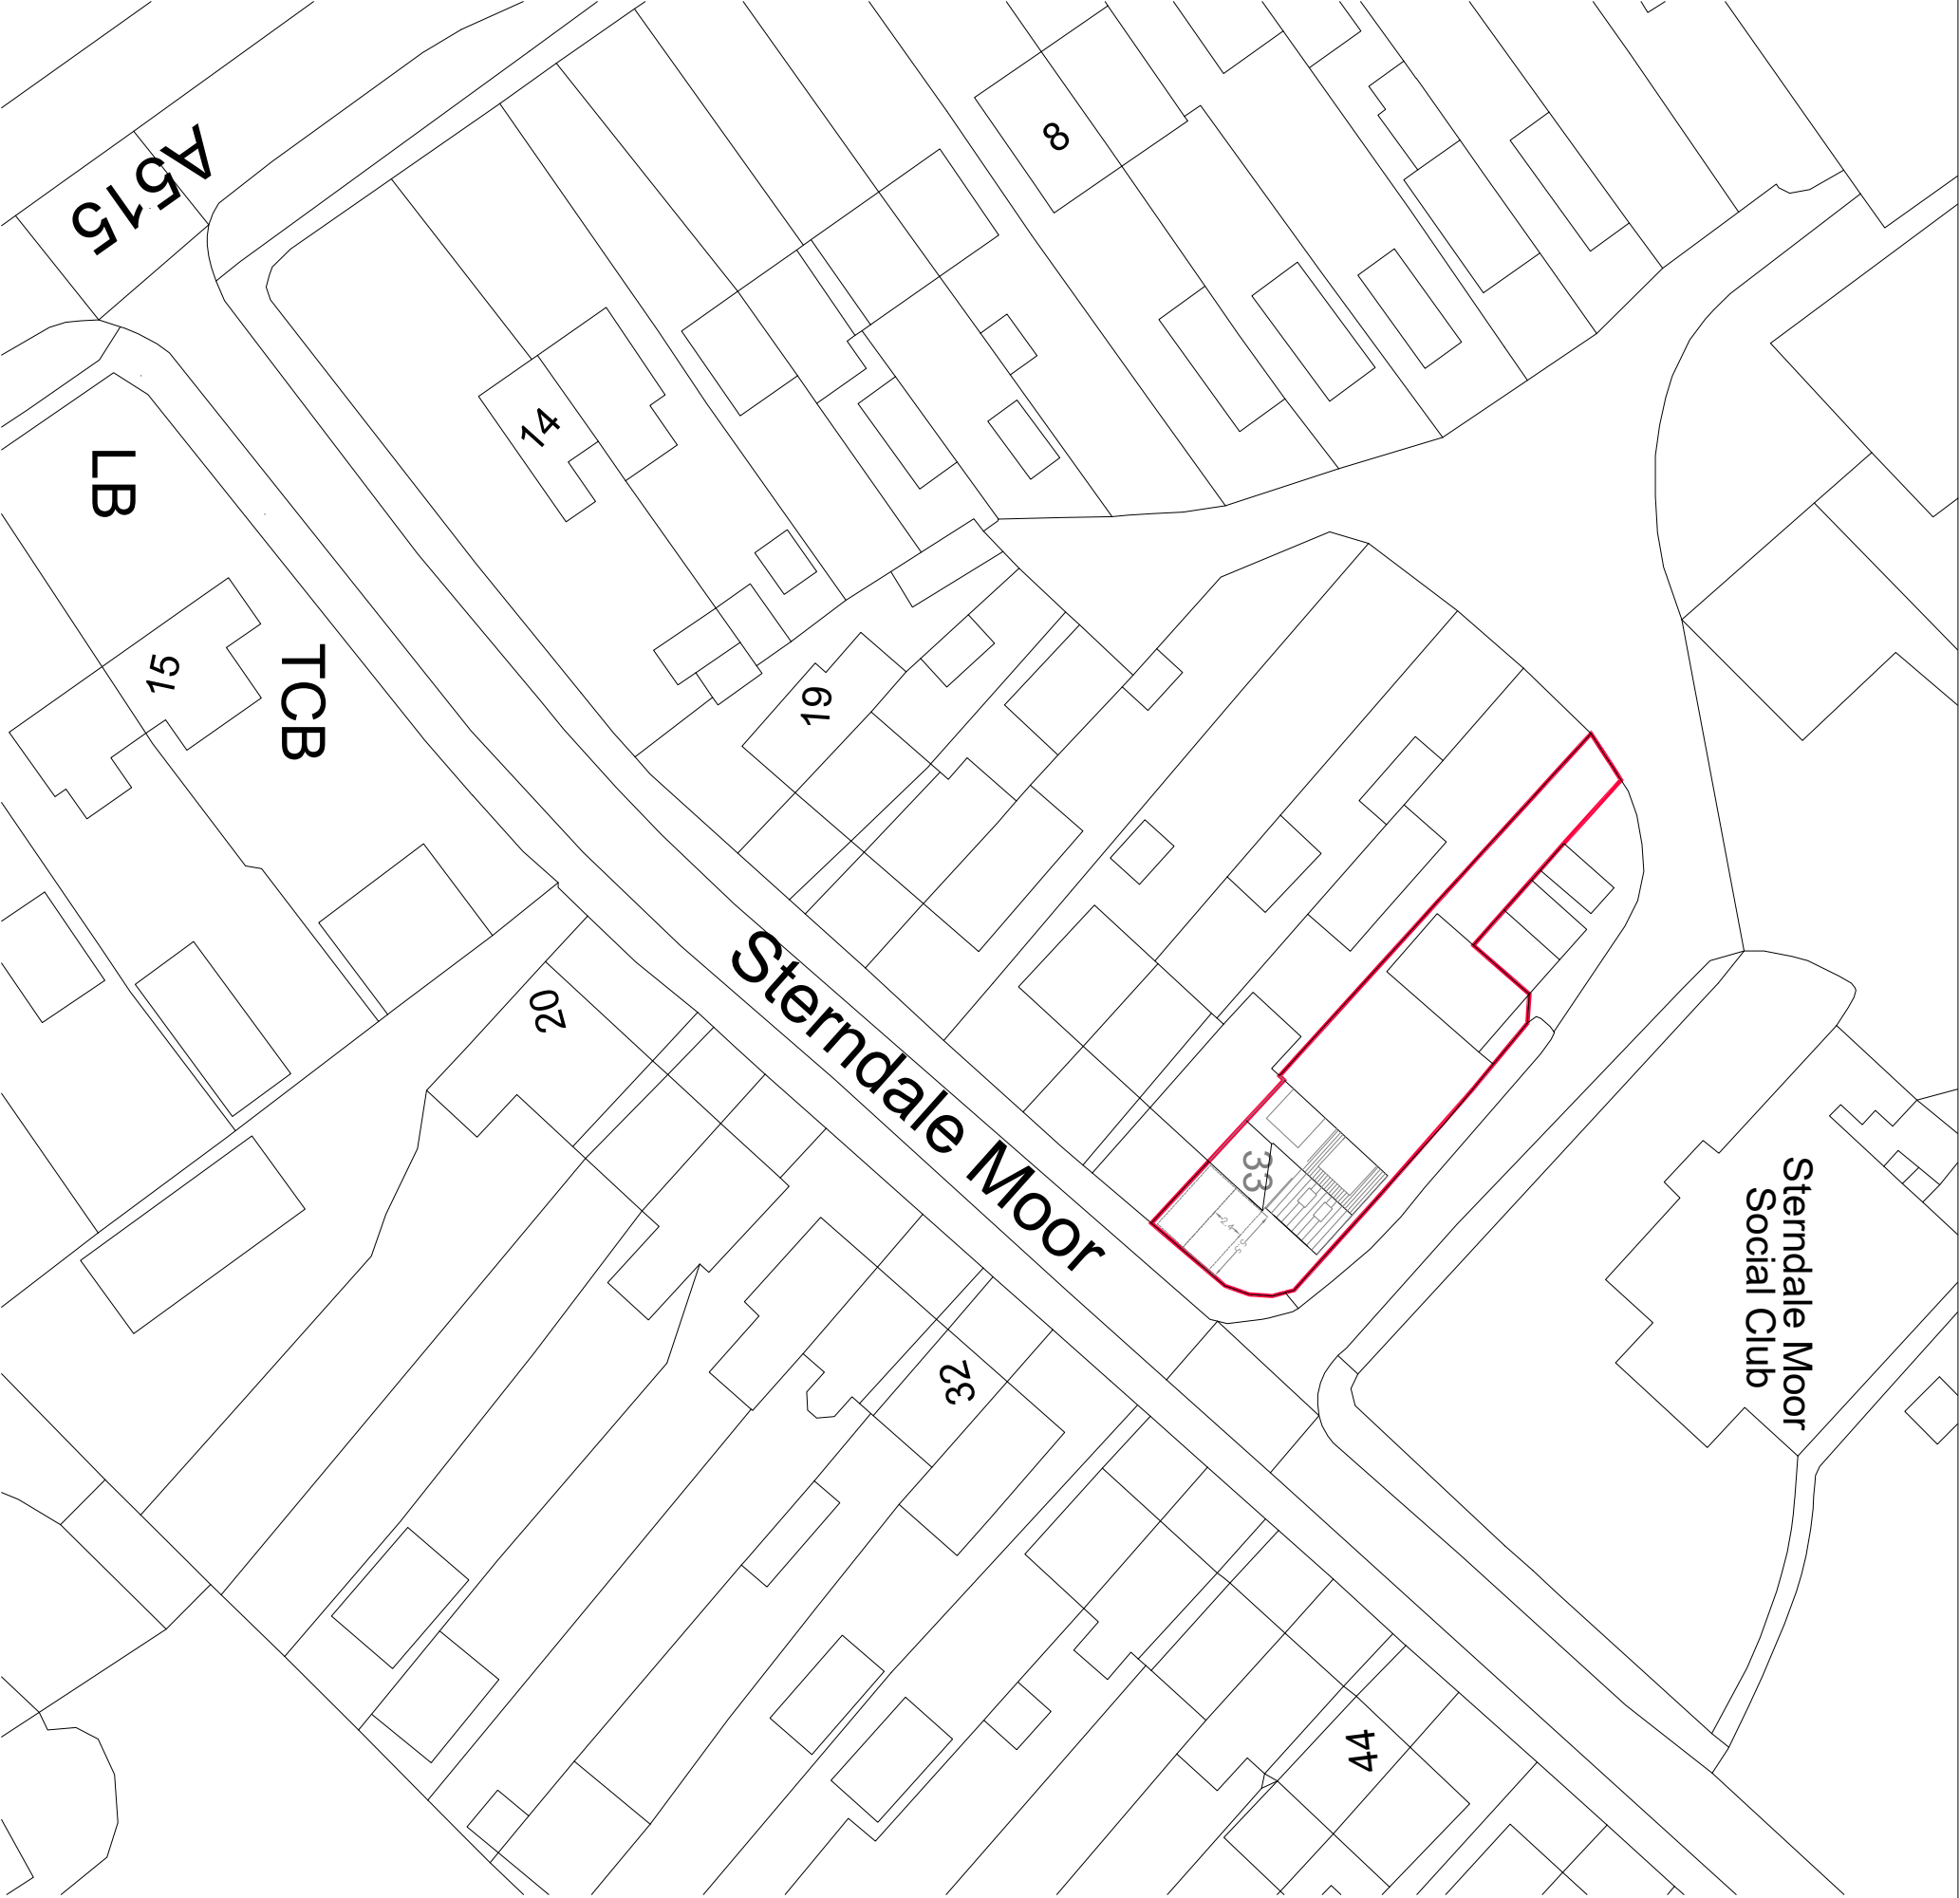

 parking space

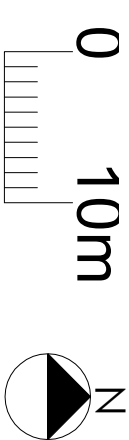

REVISIONS			
DRAWN	FW	SCALE	AREA
DATE	May 24	1:500	SQA
PROJECT	Two storey side extension of 33 Sterndale Moor		
CLIENT	Mr. L. Cocker		
TITLE	Proposed Site Plan		
Wylie Architecture Residential Architecture Design and Planning 07875551825 www.wyliearchitecture.co.uk			
DRAWING NUMBER 02.02			REV A