




1:100@ A3

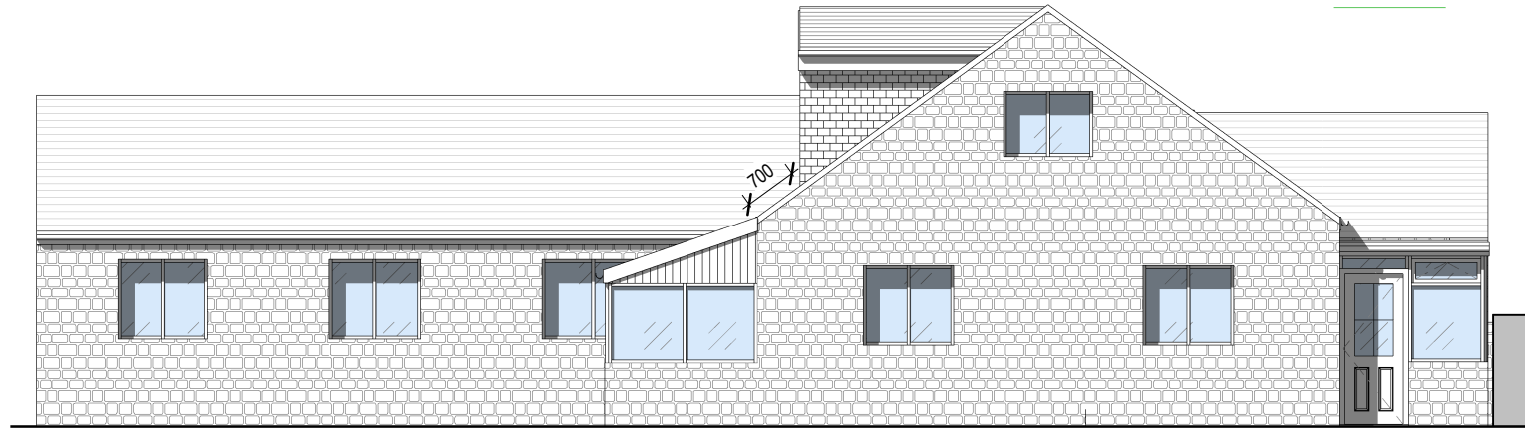

Proposed Front Elevation

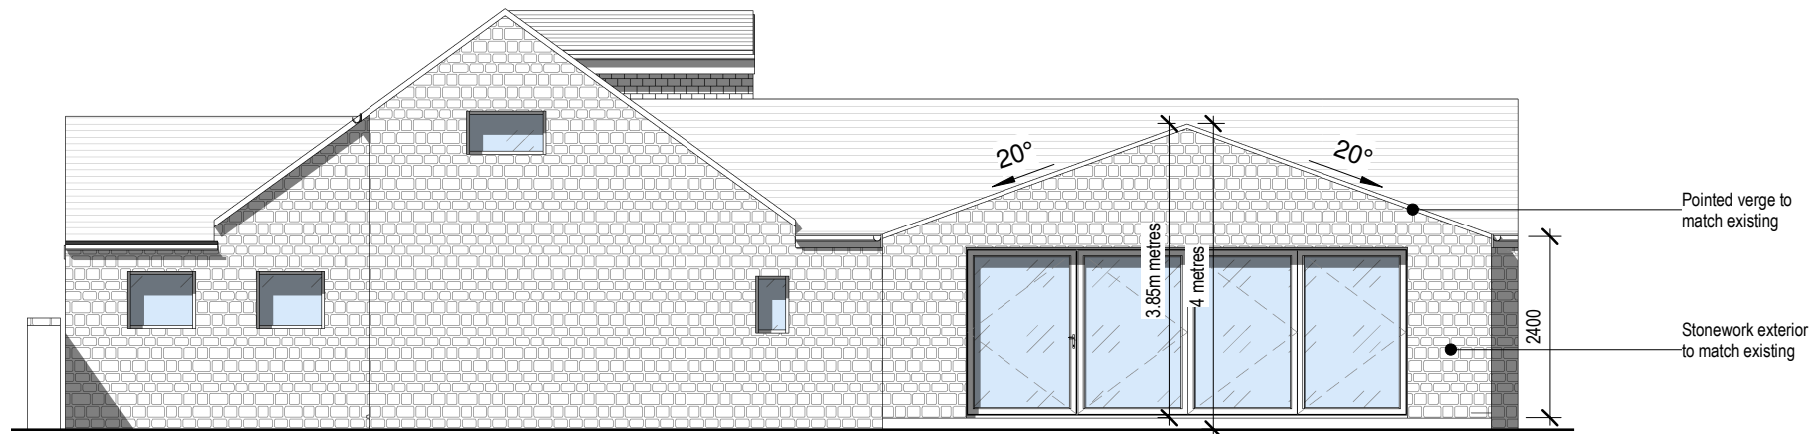

Proposed Rear Elevation

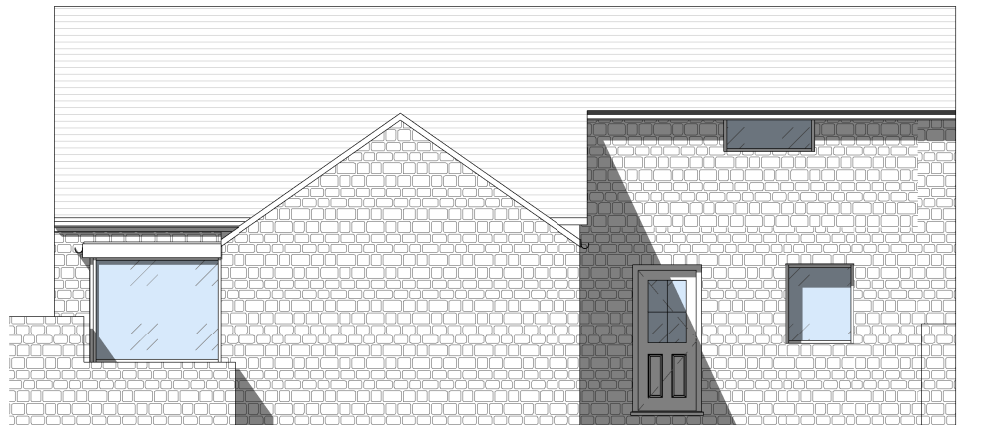

Proposed RHS Elevation



Proposed LHS Elevation

NOTES
This drawing shall not be reproduced without express written permission from Daniel Connor Architectural Design.

DISCLAIMER
When this drawing is issued in CAD, it is an uncontrolled version issued for information only, to enable the recipient to prepare their own documents/drawings for which they are solely responsible.

SOFTWARE INTEROPERABILITY
Daniel Connor Architectural Design prepared this drawing using Autodesk REVIT Architecture.

Daniel Connor Architectural Design does not accept liability for any loss or degradation of any information held in the drawing resulting from the translation from the original file format to any other file format or from the recipients reading of it in any other programme.

KEY PLAN

P 5	26.06.2024	DC	'Do not scale' note removed as LPA comments
P 4	10.06.2024	DC	Client comments
P 3	10.06.2024	DC	Porch roof
P 2	07.06.2024	DC	Adjusted to suit client comments
P 1	02.06.2024	DC	First Issue

REV NO.	REV DATE	REV BY	DESCRIPTION
---------	----------	--------	-------------

PROJECT
Winbury Farm

LOCATION
Winbury Farm, New Mills
SK22 4QG

CLIENT
M Davis

DANIEL CONNOR
ARCHITECTURAL DESIGN

DRAWING TITLE
PROPOSED ELEVATIONS

DRAWING PURPOSE
PLANNING

SCALE	1 : 100	@ A3	REV DATE	26.06.2024
JOB NUMBER	24-11	DRAWING NUMBER	E-02	REVISION
				P 5