

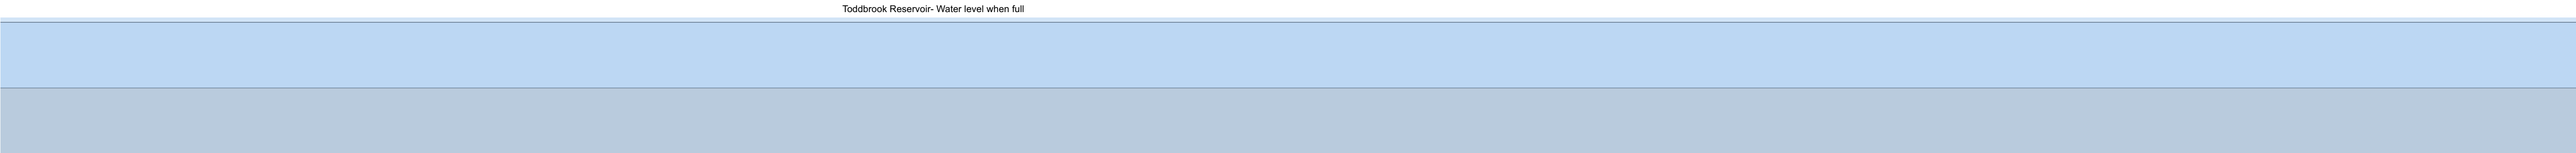


© Darwent Architecture Ltd. This drawing must not be copied or reproduced without consent. Unless marked as such, this drawing should not be used for Tender or Construction purposes. Figured dimensions only are to be taken from this drawing.
Contractor to check all dimensions and levels on site prior to commencement and inform architect in writing of any inaccuracies to drawings. All contractors are to be responsible for taking and checking all dimensions relative to their work. All noted dimensions are in millimetres unless stated otherwise. To be read in conjunction with all other consultants' drawings, specifications and schedules. In the event of uncertainty, please consult the Architect.

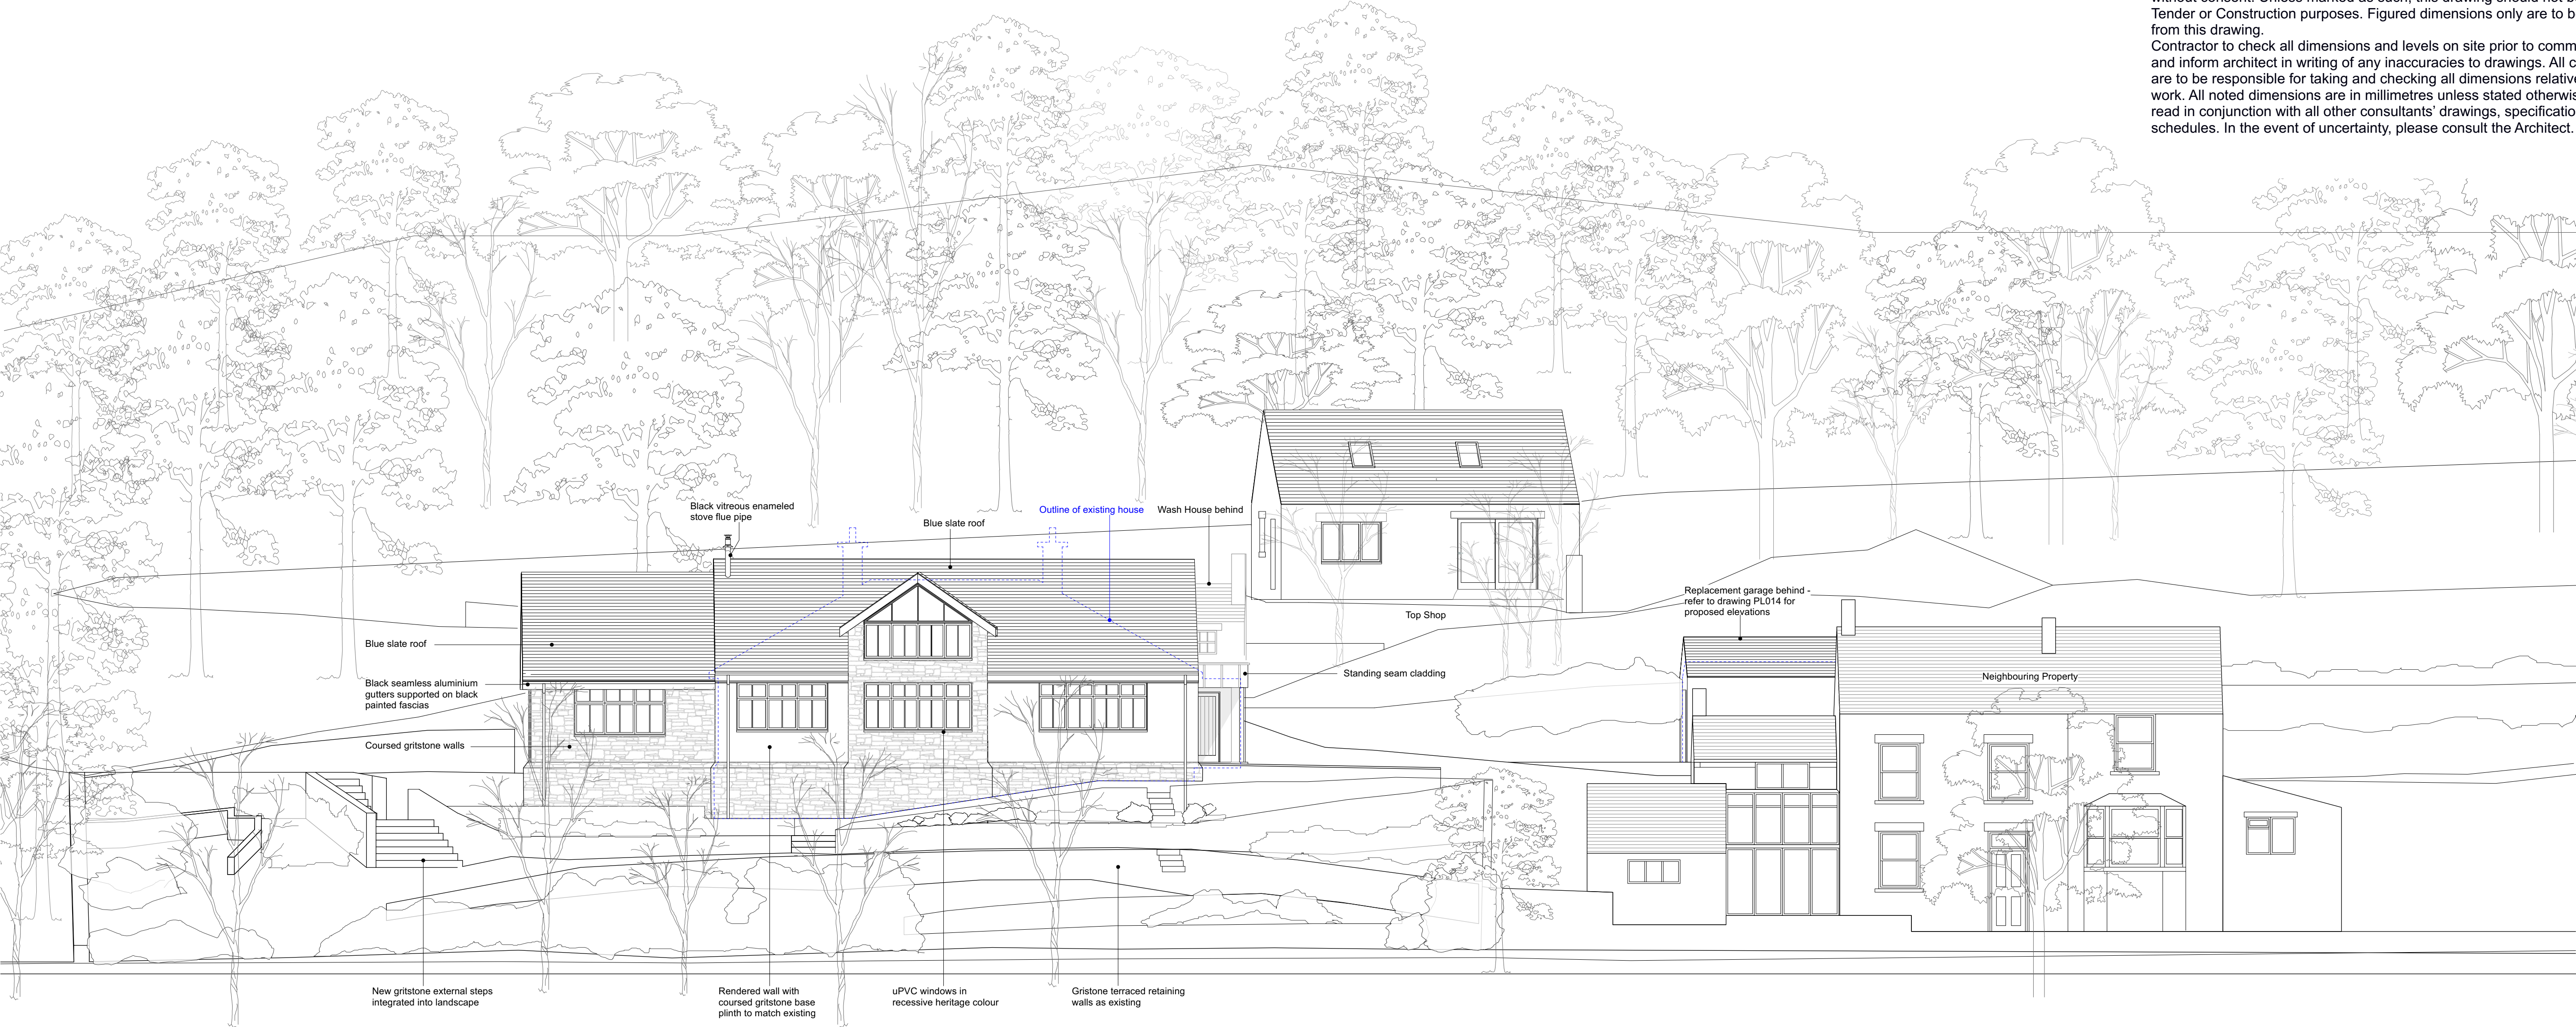

South Elevation

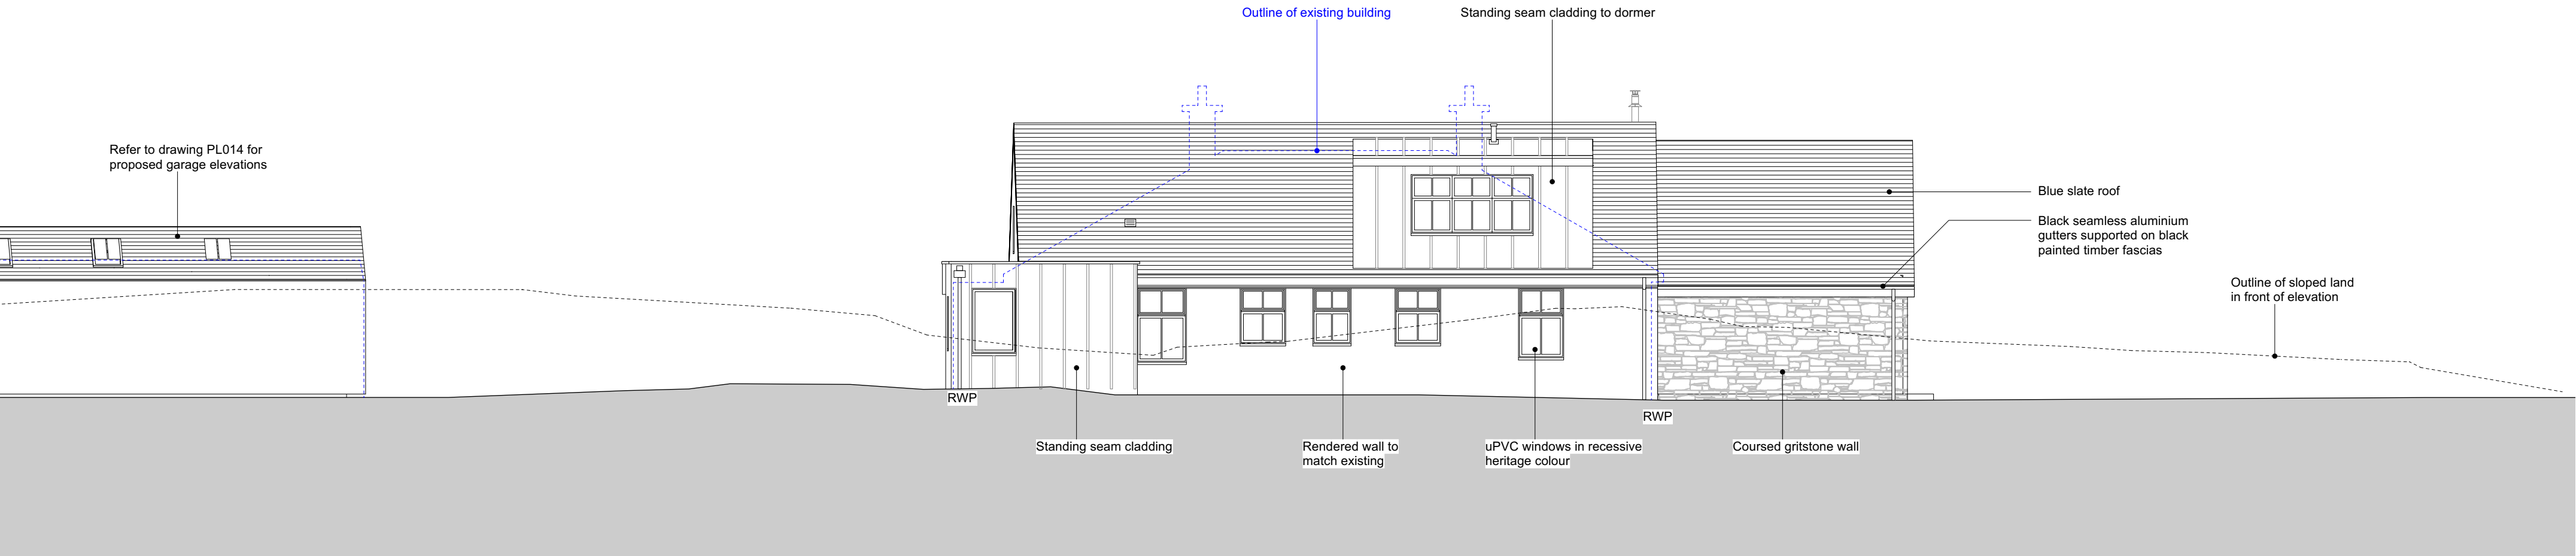

North Elevation

0 1 2 3 4 5 M

darwent architecture ltd ©
Trafalgar House, 5-7 High Lane, Chorlton-Cum-Hardy, Manchester, M21 9DJ
The Island, Castleton, Hope Valley, Derbyshire, S33 8WN
e info@darwentarchitecture.co.uk t (0161) 8813031
Company number: 8246259 w www.darwentarchitecture.co.uk t (01433) 695560

PROJECT Stonygate, Reservoir Road, Whaley Bridge, SK23 7BW			
CLIENT Richard Plant			
DWG. NO. 330_ PL012	Proposed North & South Elevations	REVISION -	DRAWN BY AFL
DATE May 2024		ISSUE Planning Issue	SCALE 1:100@A1