





Existing Front Elevation

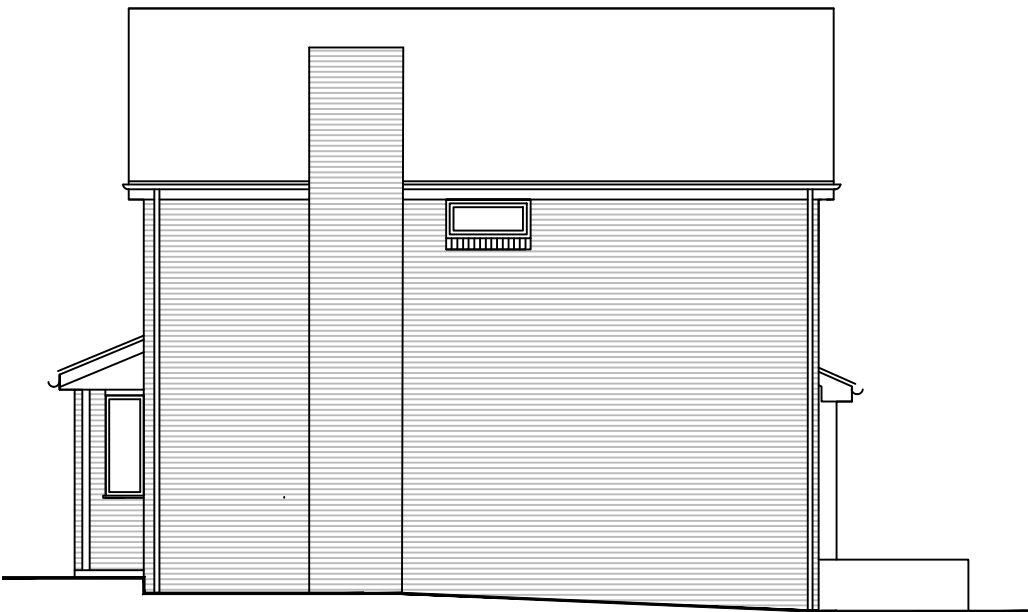

Existing Side Elevation

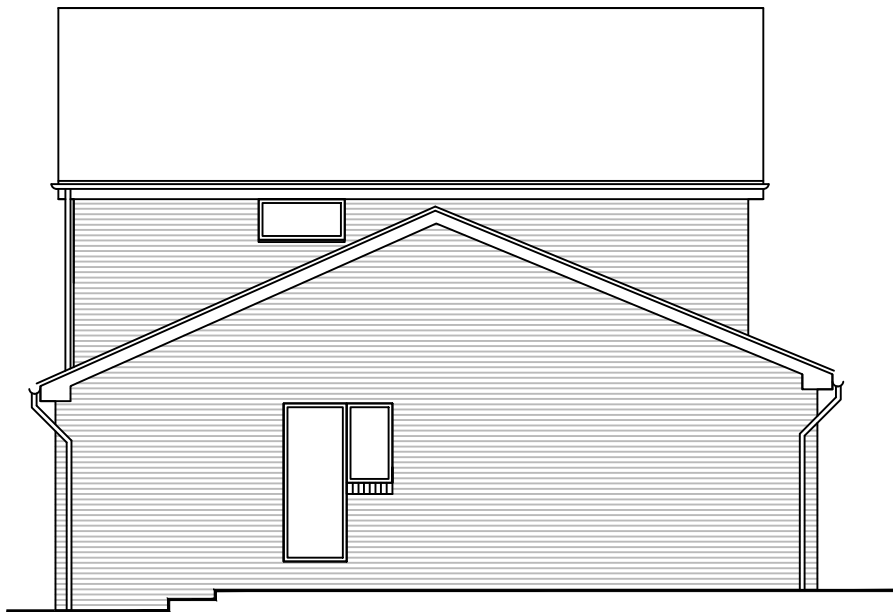

Existing Side Elevation



Existing Rear Elevation



Address:

Mr Anthony Gadsby Mace
38 Hathersage Drive, Glossop, Derbyshire SK13 8RG

Project:
Proposed two storey side extension

Title:
Existing Elevations

Scale: 1:100 @ A3

Drawn: C.K.	Date: July 2024
----------------	--------------------

Project no.: 3276	Drawing no.: 3276-002
----------------------	--------------------------



Metric Scale