



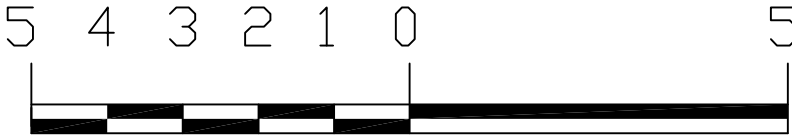

FRONT IMAGE

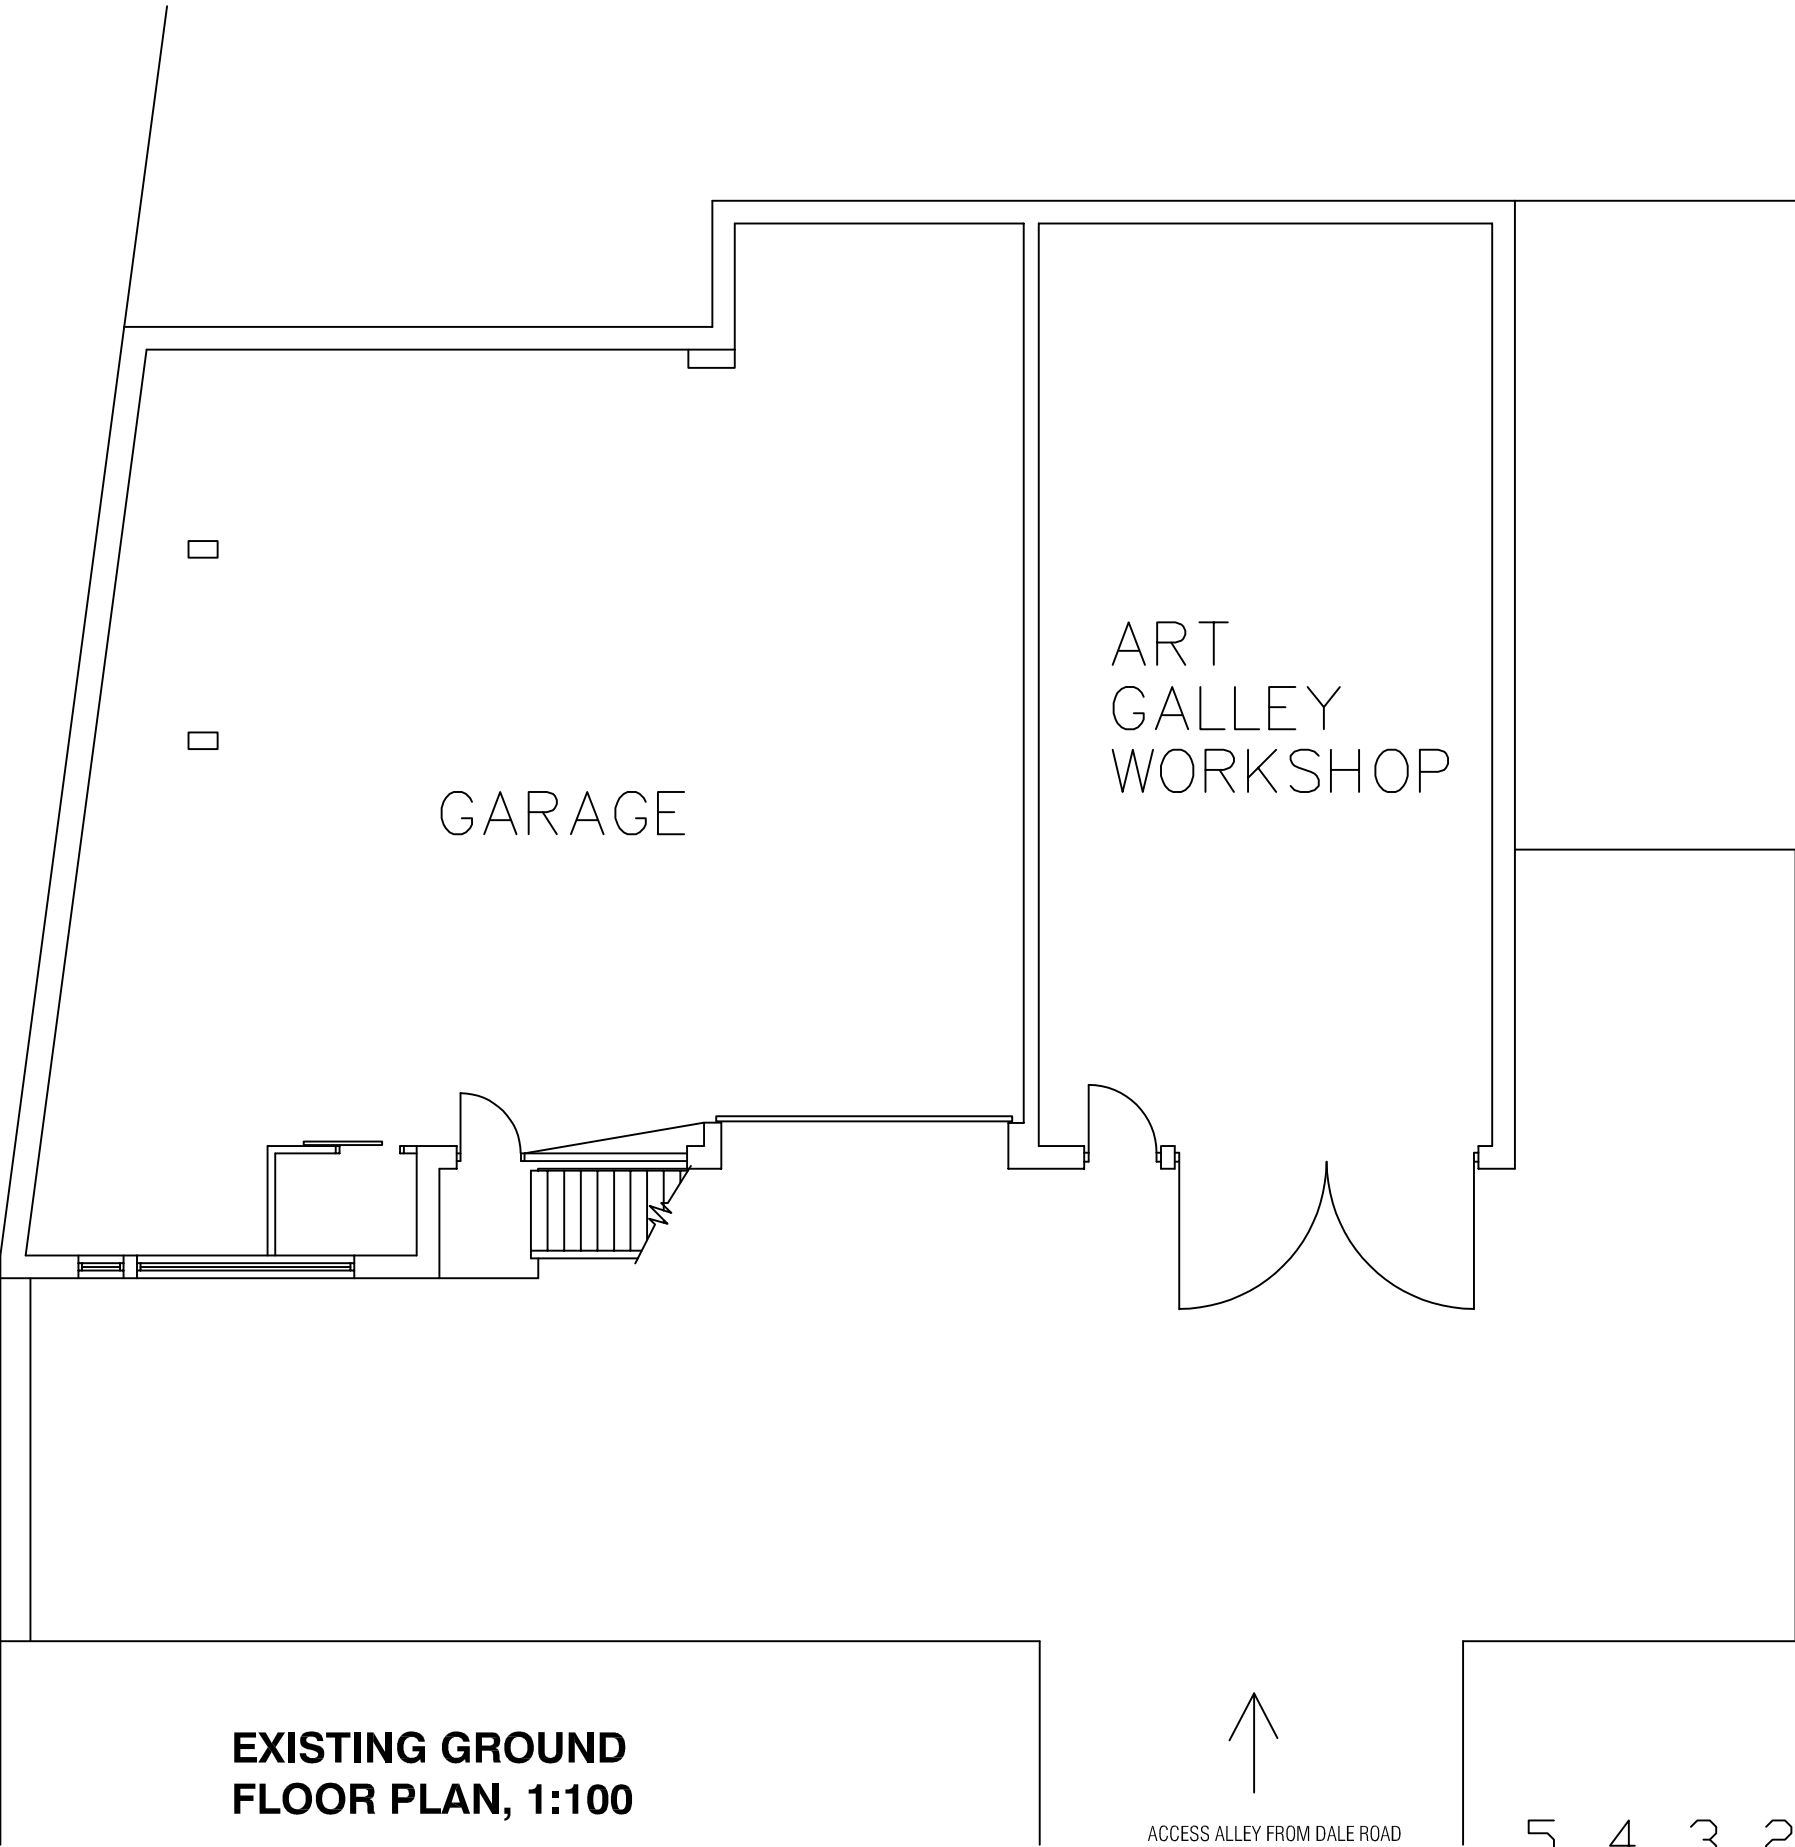

Scale 1:100

STUDIO CHARRETTE A: The Clubhouse, 50 Grosvenor Hill, London, W1K 3QT W: www.studiocharrette.co.uk			
Client			
Ciaran Broomhead			
Project Title			
24 Dale Road, Buxton SK17 6LN			
Drawing Title			
Proposed change of use			
existing floor plan			
Drawing No. SC / 24 / 257 - 101		Rev	
Scale 1:100 @ A3	Date - May 2024	Planning	
		Bulking Control	
		Client	
		Sketch	
		Information	
Created By A Mc			
Check By			

This drawing and the copyright, design rights and all other intellectual property rights in it belong to Studio Charrette Ltd. No licence or assignment of any such rights is granted hereunder. This drawing is not to be copied or divulged to a third party without written permission.