





EXISTING FRONT ELEVATIONS, 1:100

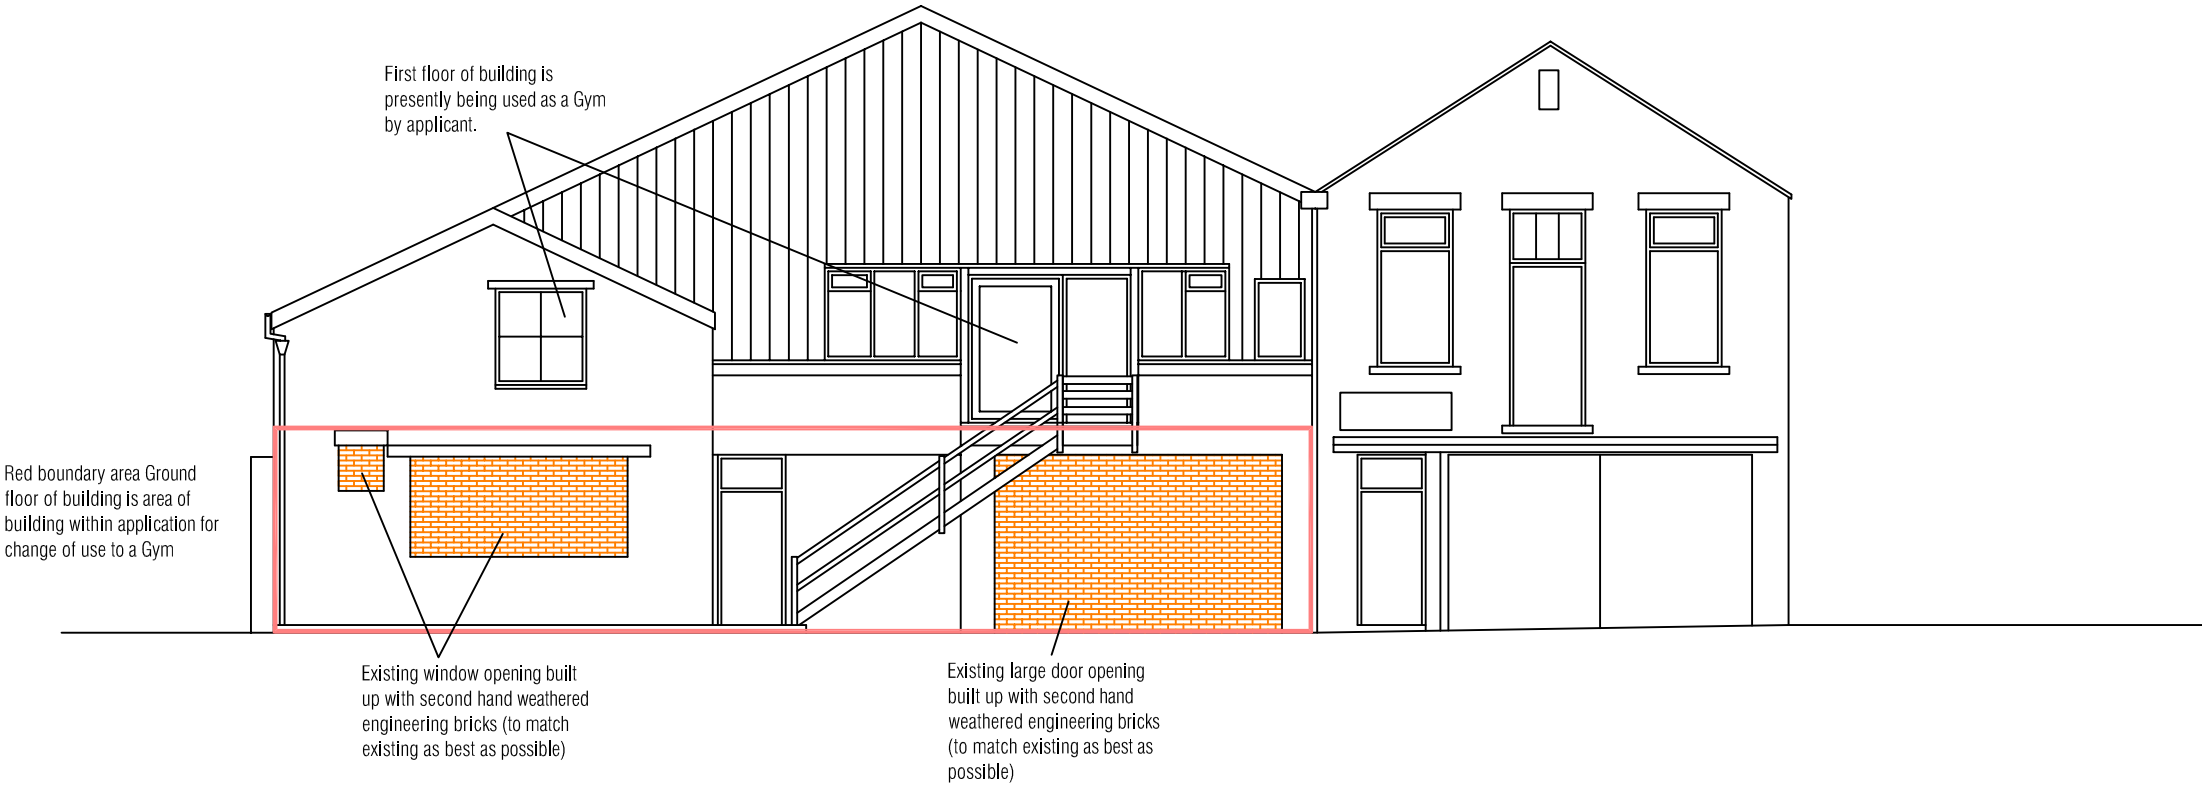

PROPOSED FRONT ELEVATIONS, 1:100

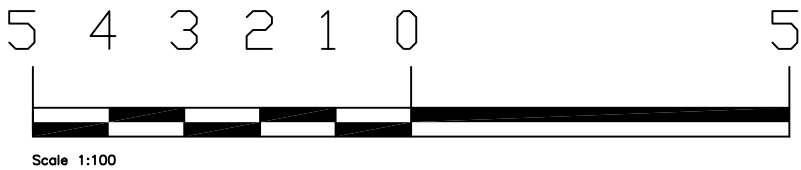

STUDIO
CHARRETTE

A: The Clubhouse, 50 Grosvenor Hill, London, W1K 3QT
W: www.studiocharrette.co.uk

Client

Ciaran Broomhead

Project Title

24 Dale Road, Buxton SK17 6LN

Drawing Title

Proposed change of use

Proposed / existing elevations

Drawing No.
SC / 24 / 257 - 203

Scale
1:100 @ A3

Date - May 2024

Created By
A Mc

Check By

Rev

Planning	
Bulking Control	
Client	
Sketch	
Information	

This drawing and the copyright, design rights and all other Intellectual property rights in it belong to Studio Charrette Ltd. No licence or assignment of any such rights is granted hereunder. This drawing is not to be copied or divulged to a third party without written permission.