



- MATERIAL KEY**
- 1. Random Limestone
 - 2. Gristone Clills/Heads Oulions
 - 3.PPC Matt Black Aluminium Windows
 - 4. PPC Matt Black Aluminium Door
 - 5. Blue Slate
 - 6. Velux Roof Light
 - 7.Matt Black and Glazed Balustrade
 - 8.PPC Sliding Garage Door
 - 9.PPC Matt Black Curtain Walling

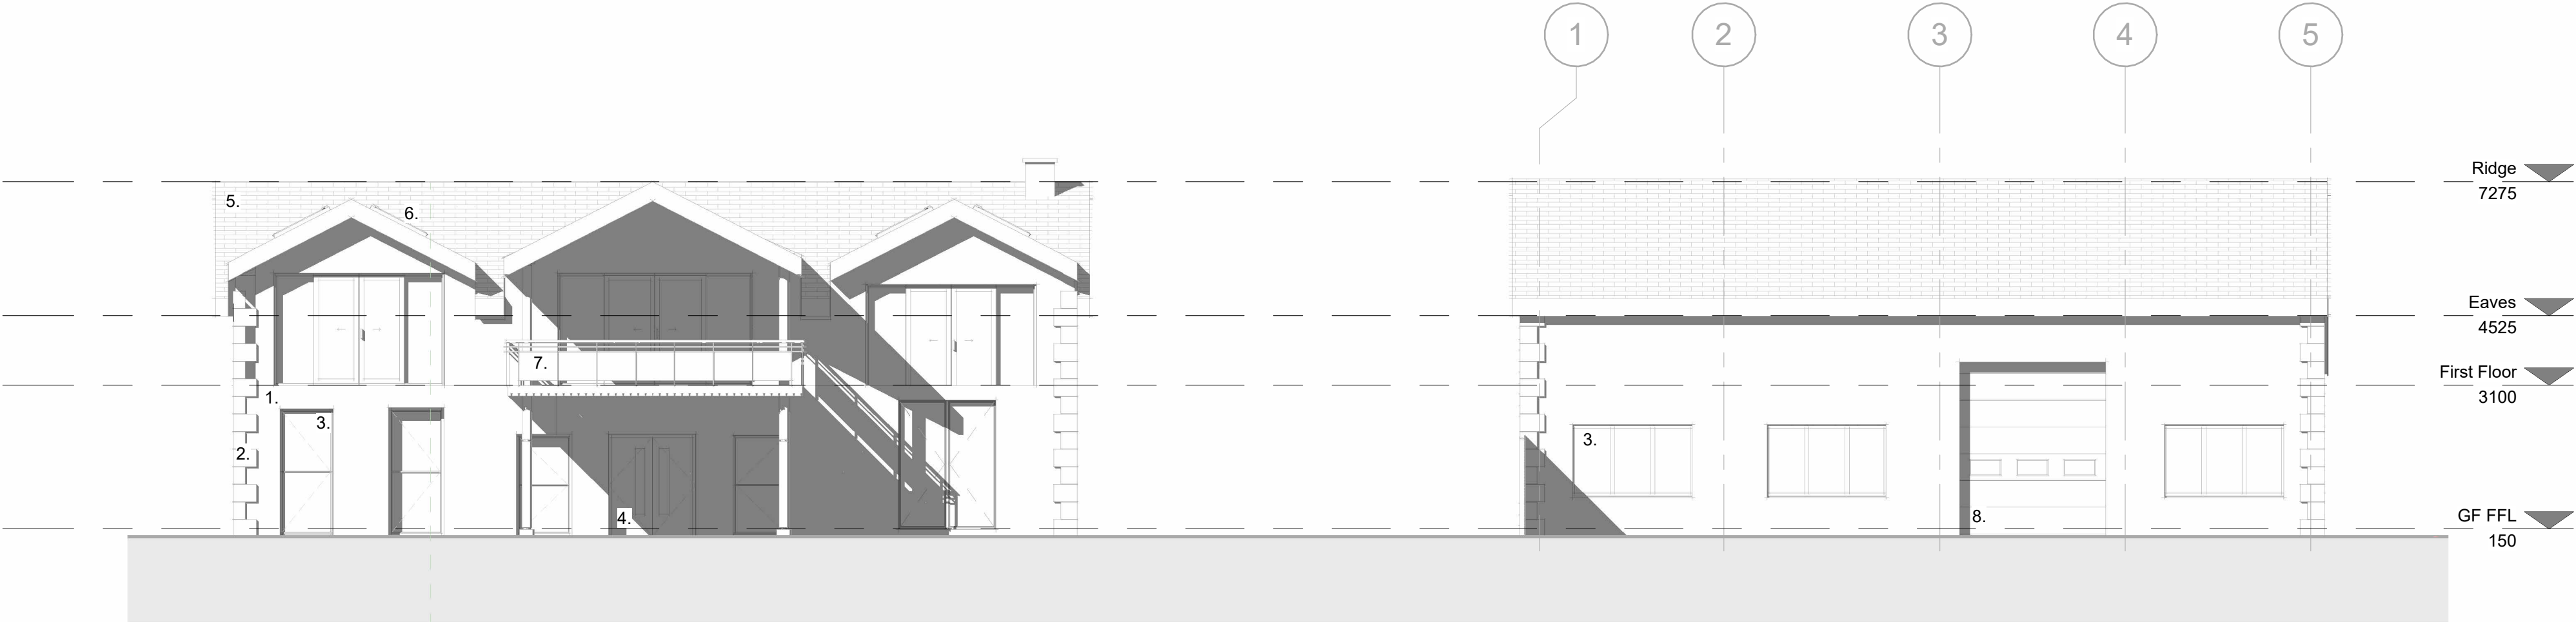


North West Elevation
1 : 100



North East Elevation
1 : 100

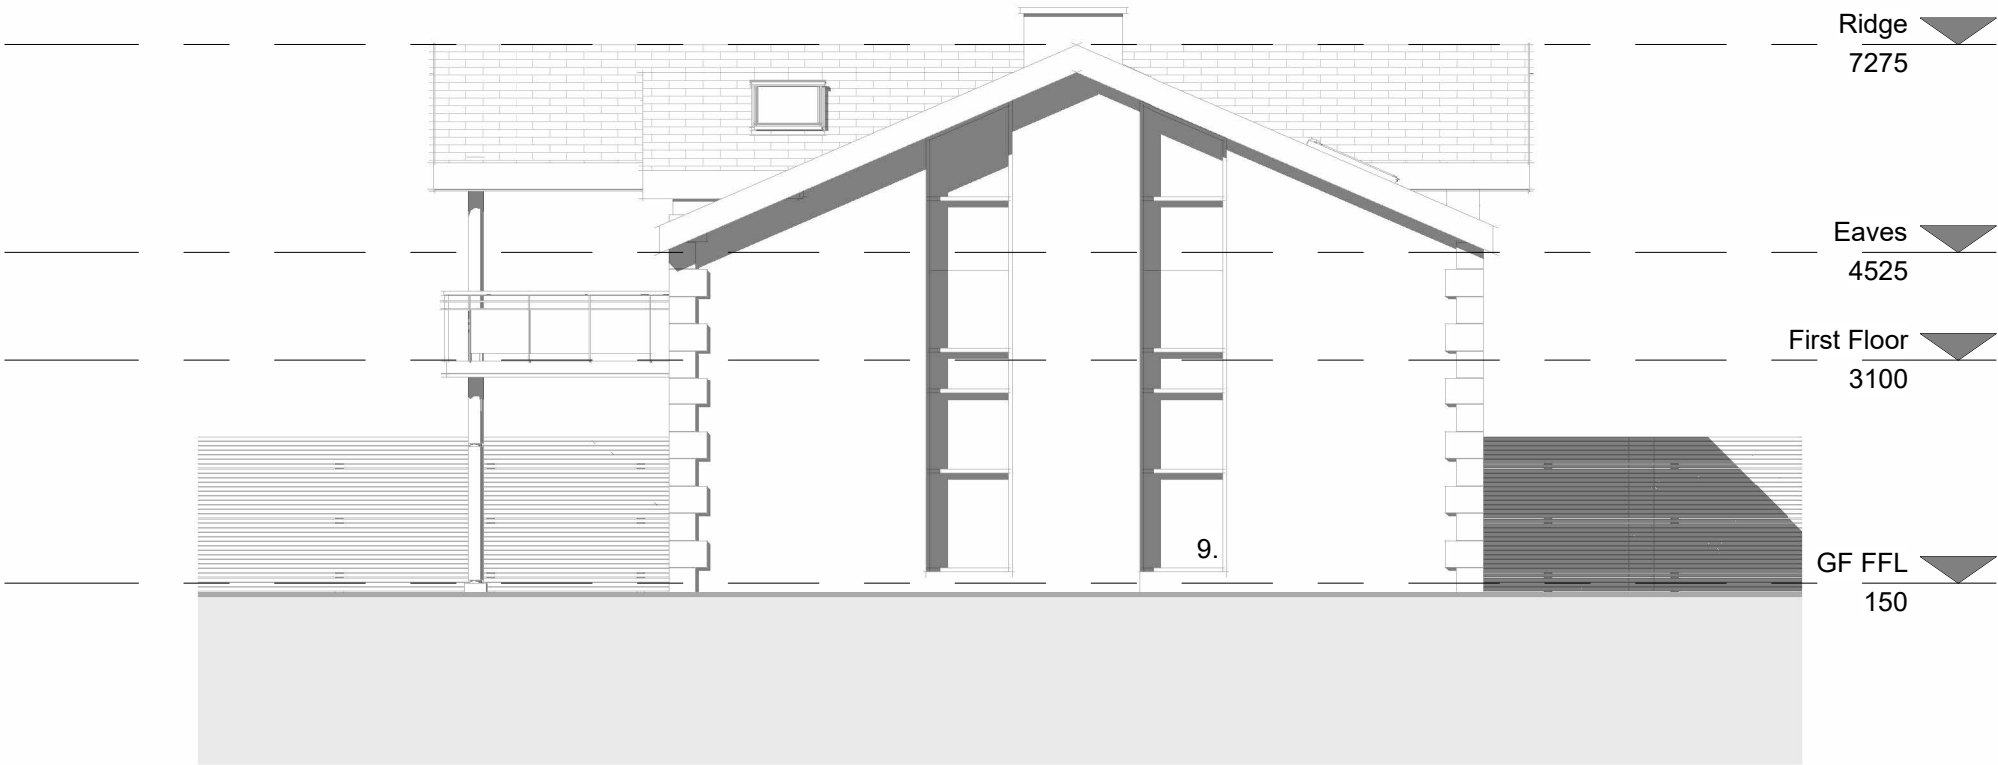

South West Elevation
1 : 100

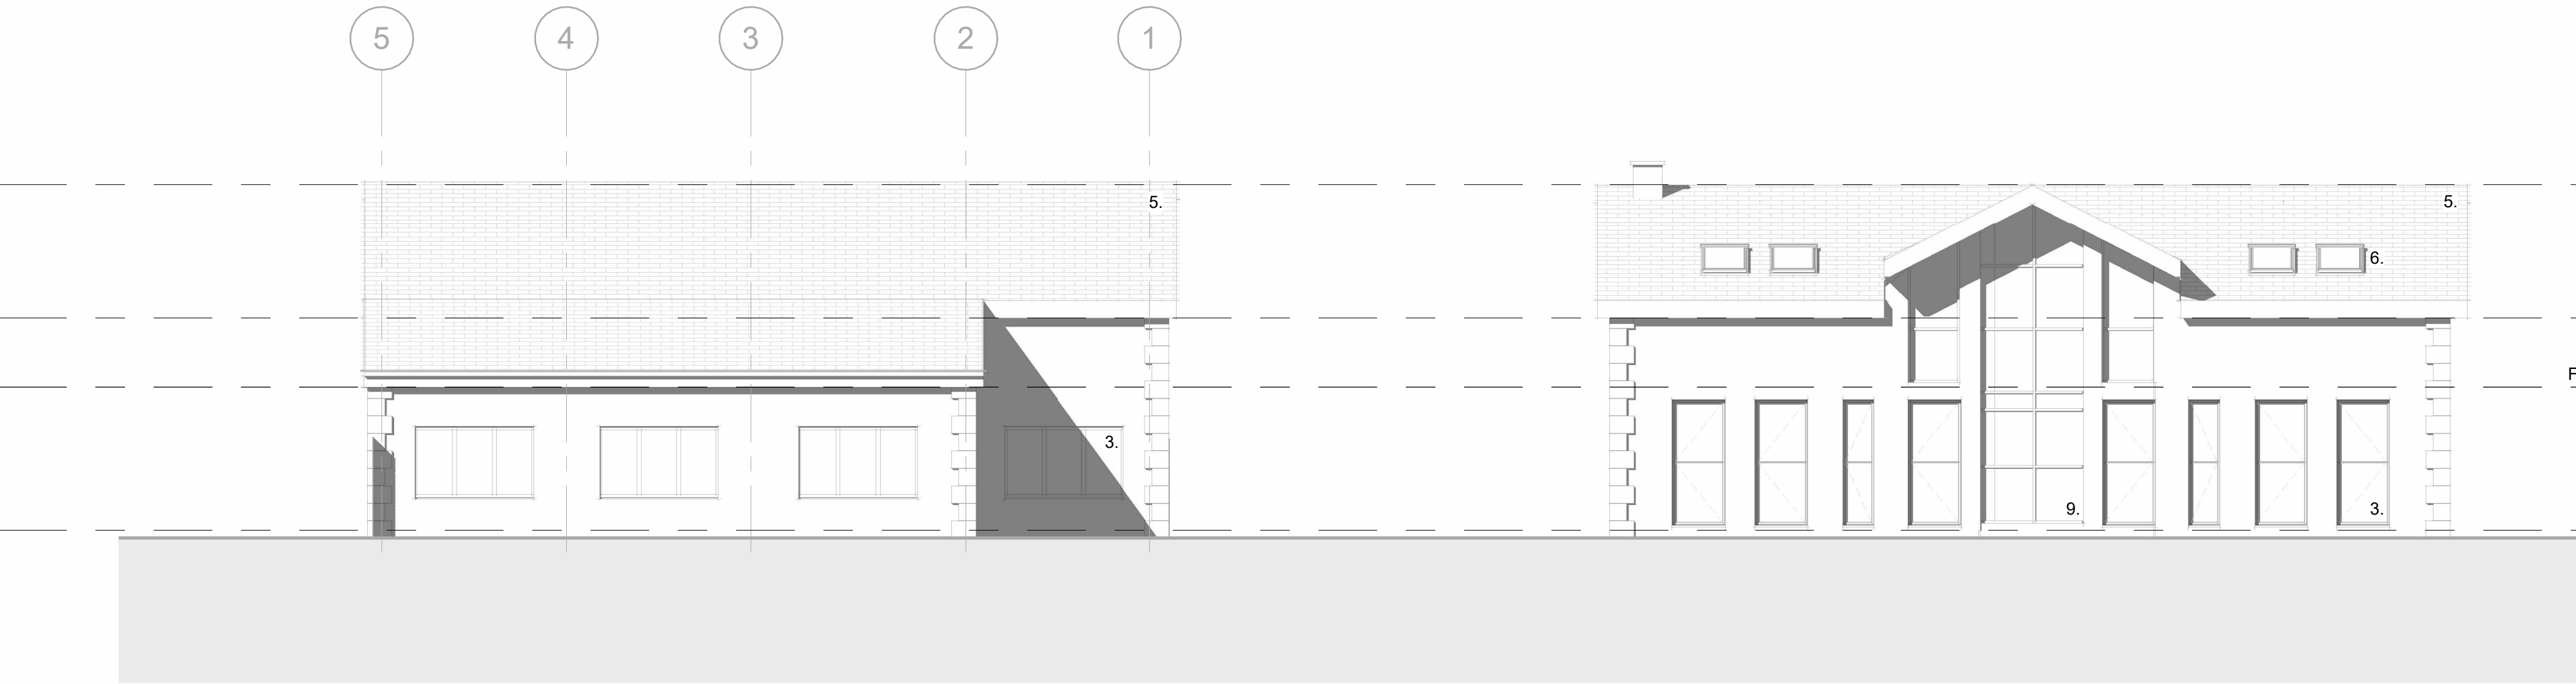

South East Elevation
1 : 100

proposed elevations
Dane Valley Way
planning issue



BSc (Hons) Architectural Technology
t: +44(0)7957 314 229
e : mikeyfoulkes@hotmail.com

Client:
Ben Smith
Drawing no:
BSPL-003
Revision no:

Scale: (@A1)
1 : 100
Checked: **MJF**
Date: **01/05/24**

© Copyright MJF Architectural Design 2024.
Drawings are the intellectual property of MJF Architectural Design and must not be copied, duplicated or communicated to any third party without prior written consent of MJF Architectural Design. All rights reserved

All dimensions to be checked on site with any discrepancies to be checked with designer prior to construction.