


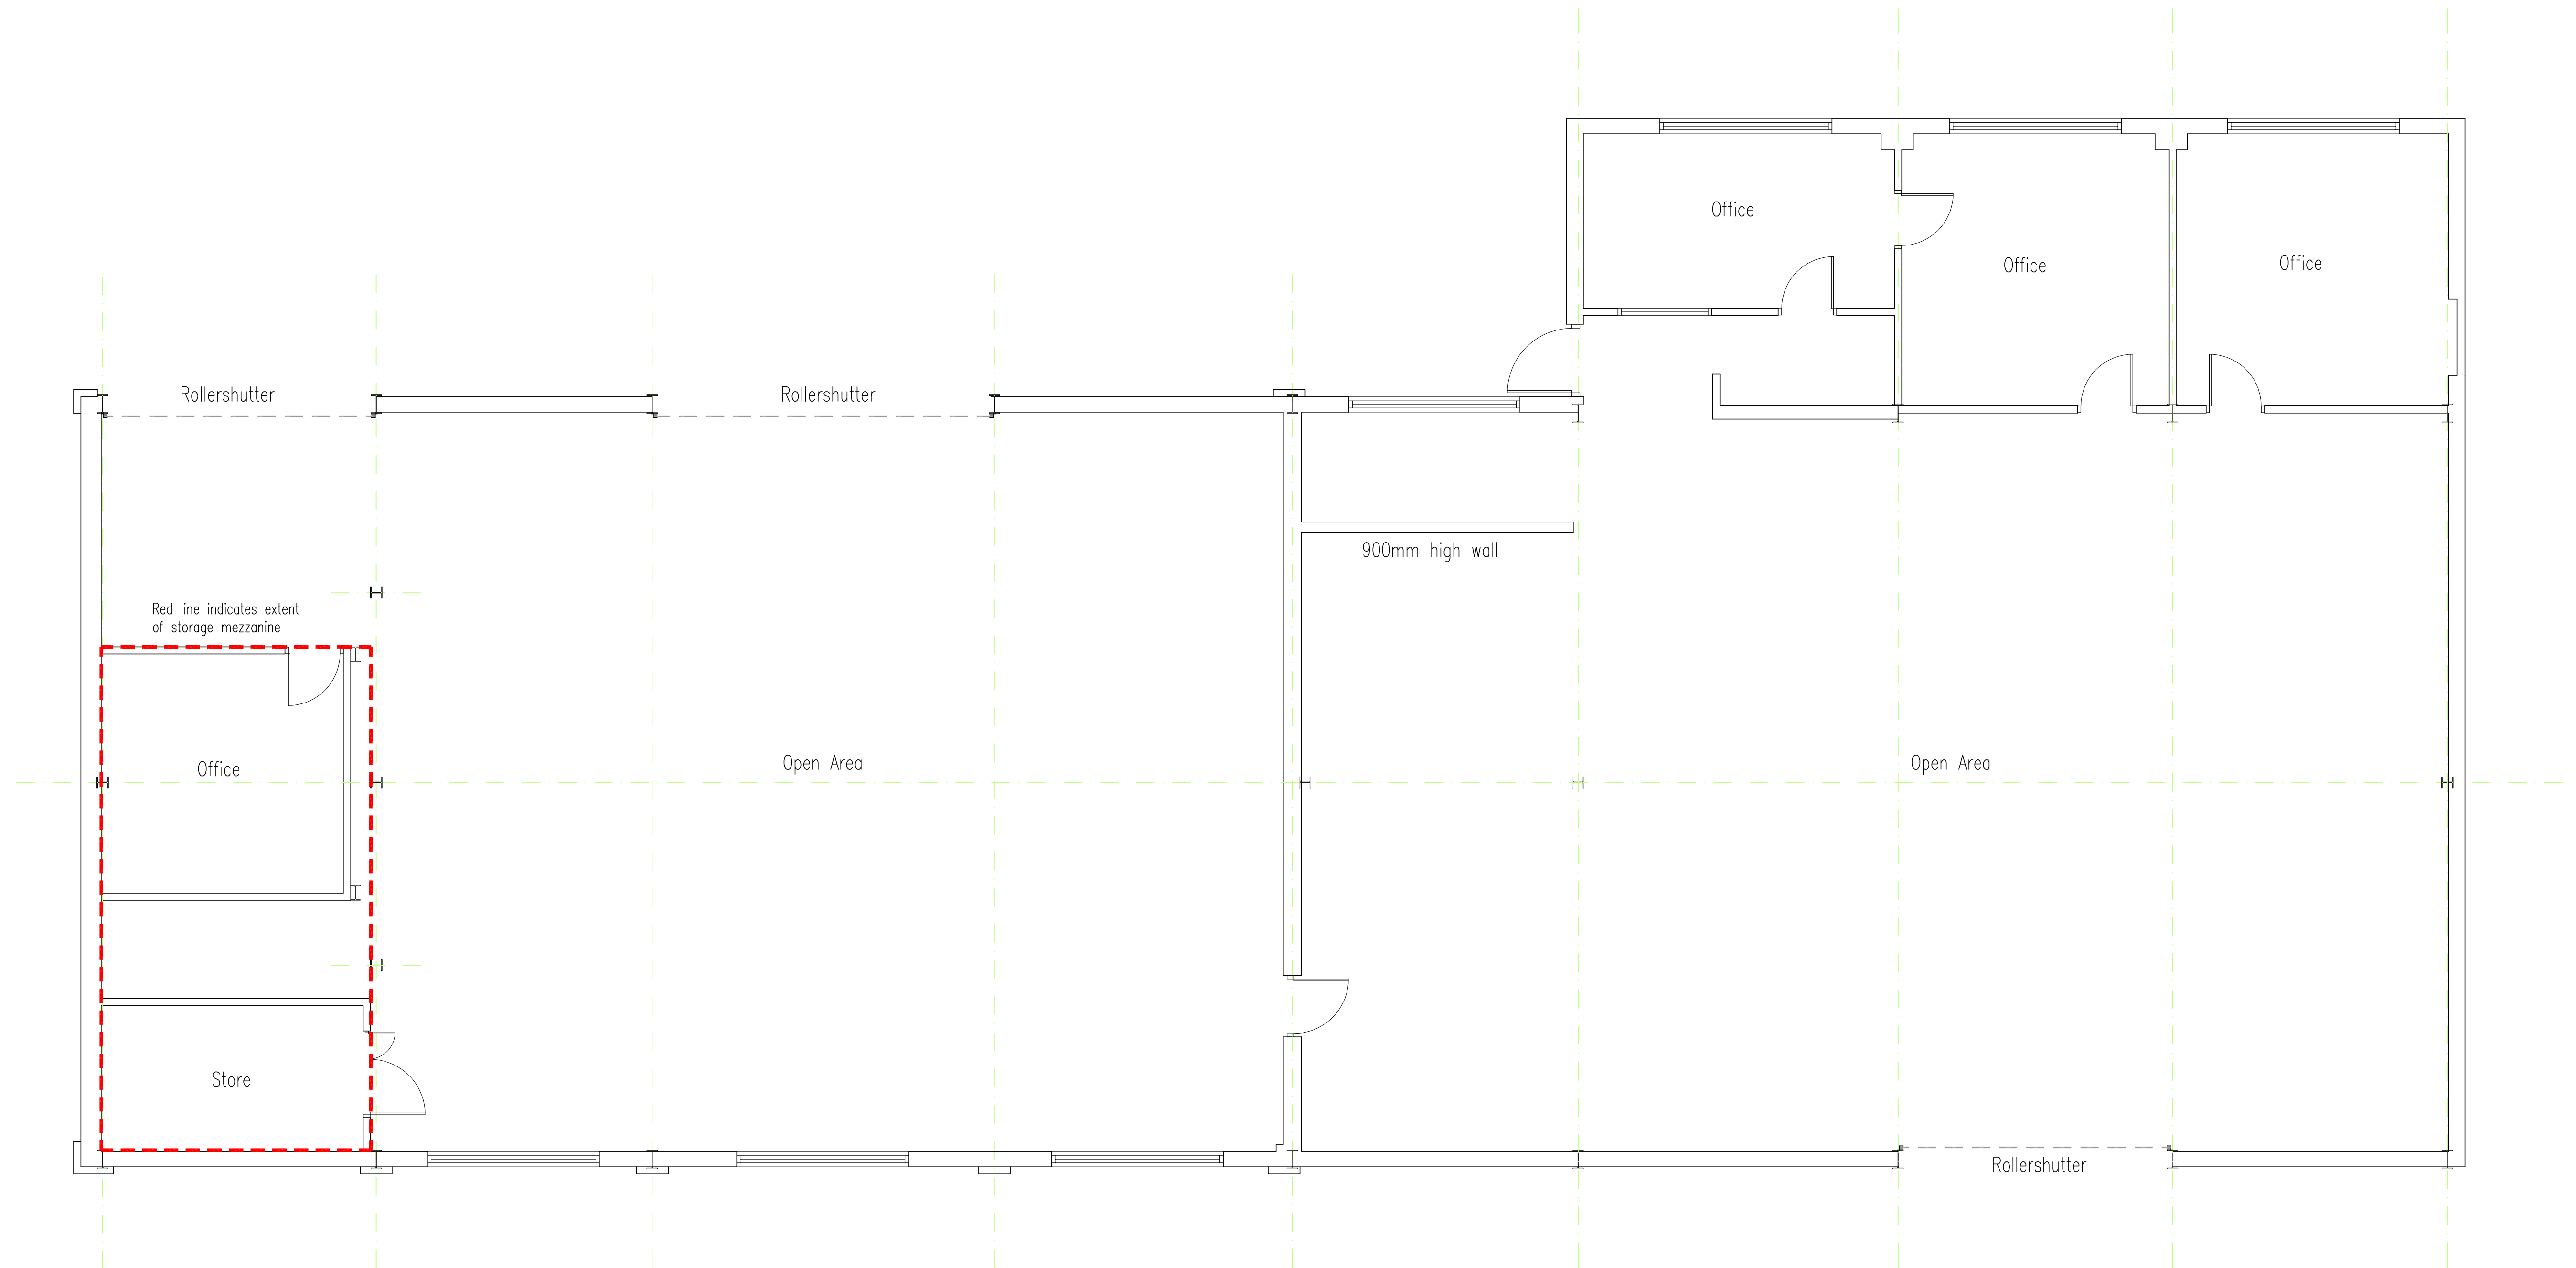

EXISTING G.F. PLAN

scale 1:50



All setting out dimensions to be site confirmed prior to works commencing and any discrepancies confirmed to architect. This drawing is to be read in conjunction with all other architectural and structural engineers drawings. Any queries please email info@wardarchitectureltd.co.uk

Ward
Architecture
Limited

Re-plan, Re-design, Re-generate

preliminary
issue

FORMER LANDSCAPE DEPOT
GRIN LOW ROAD, LADMANLOW, BUXTON
for MR B SMITH

EXISTING FLOOR PLAN1:50@A1

Date:
24/03/23

Job Number:
WAL-23-17-02A