




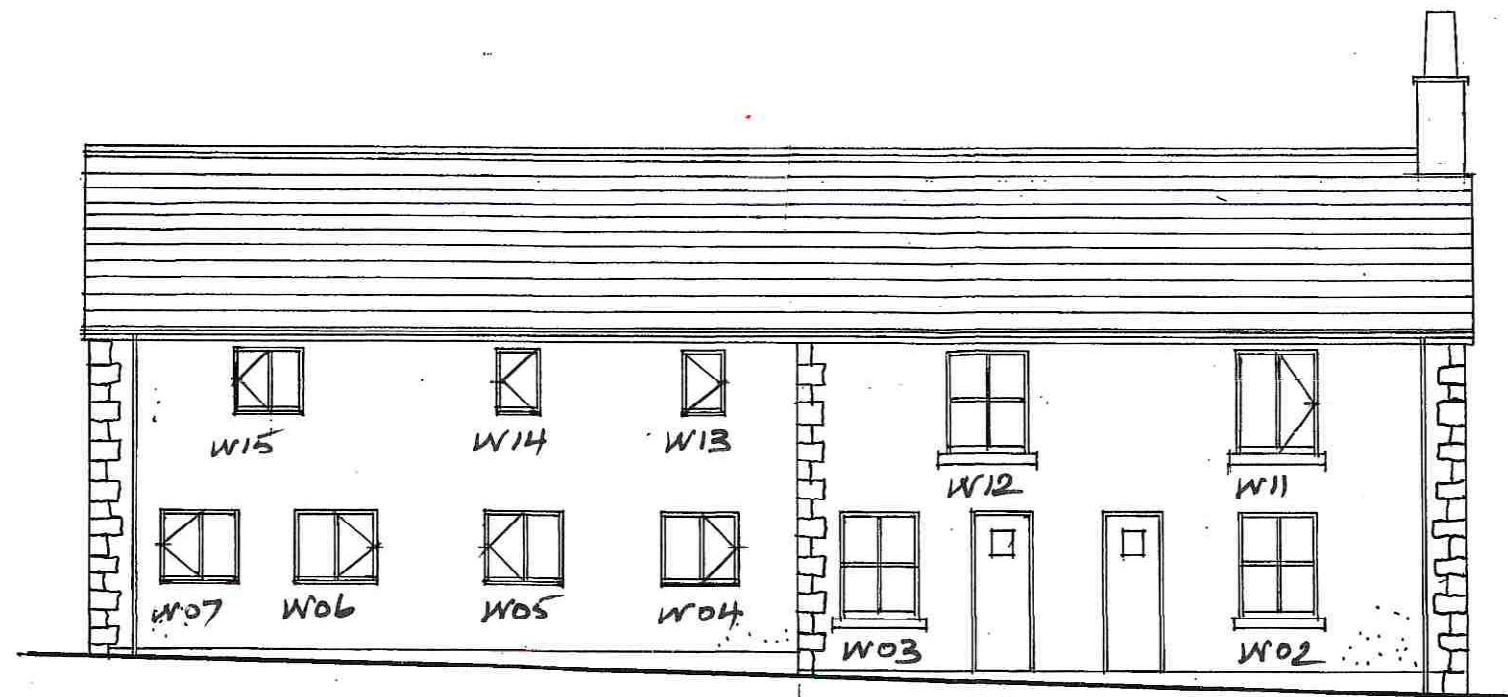


FRONT ELEVATION S.E.

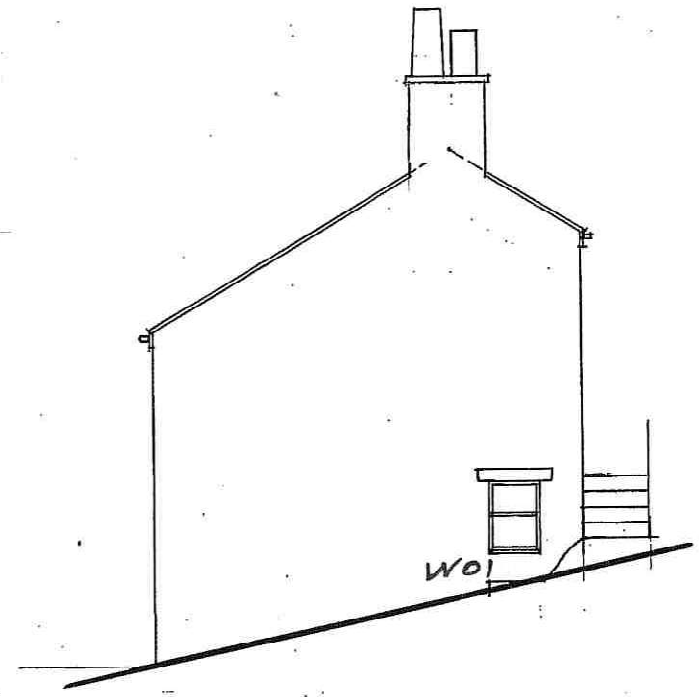

SIDE ELEVATION N.E.

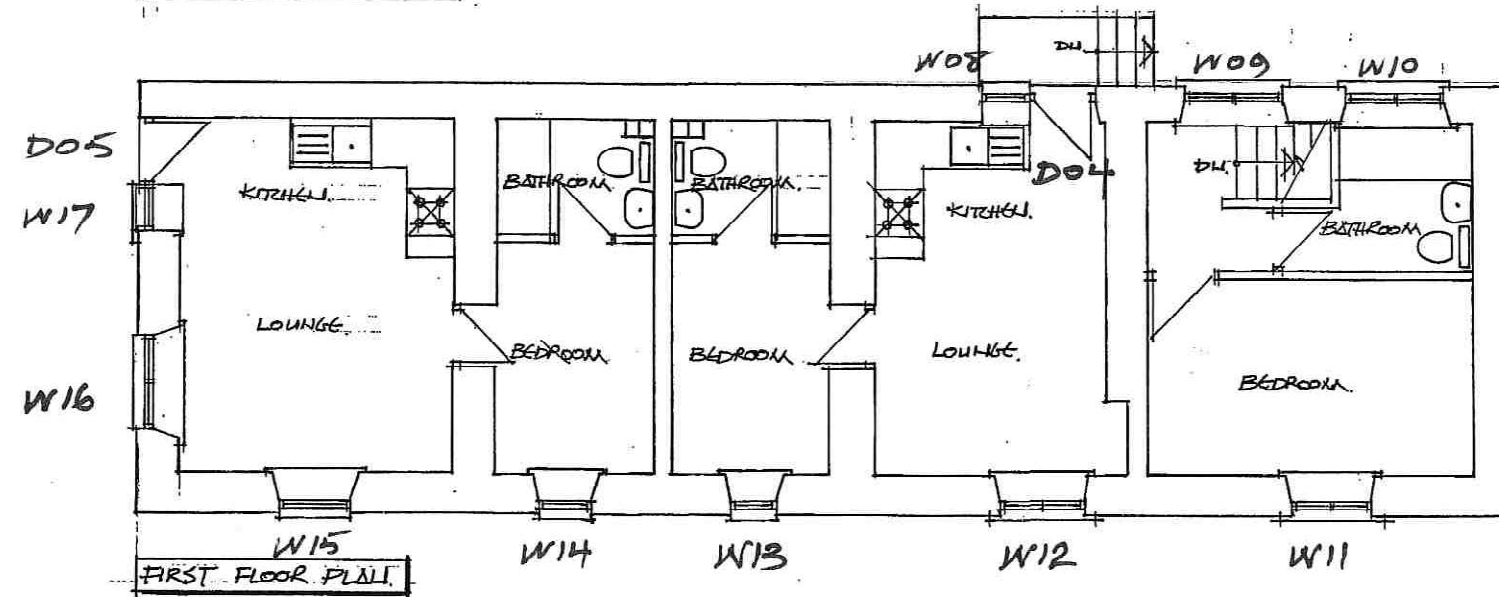


FIRST FLOOR PLAN

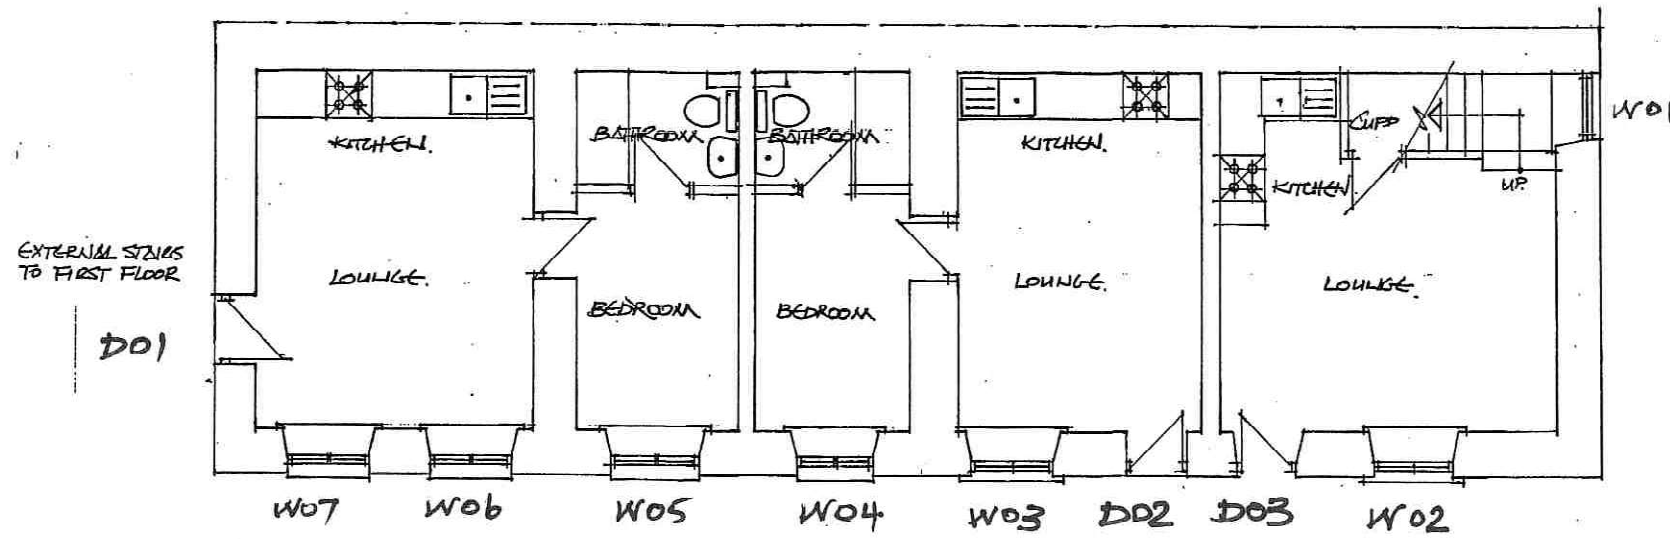


GROUND FLOOR PLAN

EXTERNAL STAIRS TO FIRST FLOOR


0	1	2	3	4	5
SCALE METRES					
CLIENT: MR. J. STOBART					
PROJECT: HARDCASTLE HALL CHAPEL EN LE FRITH					
TITLE: PLANS AND ELEVATIONS AS EXISTING					
A P DESIGN ARCHITECTS AND PLANNING CONSULTANTS 4 KINDER VIEW, NEW MILLS, HIGH PEAK, SK22 4DB TEL: 01663 742169 MOB: 0781 401 2970					
SCALE: 1:100	DRAWING NO: 01	REV: A			

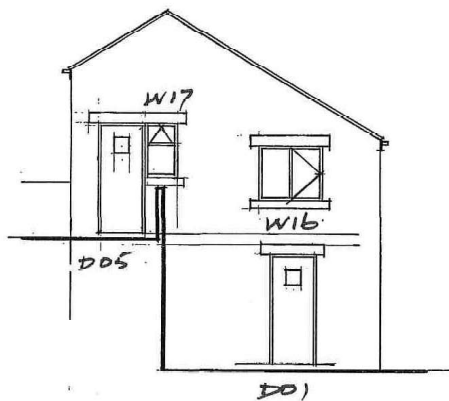

SIDE ELEVATION S.W.

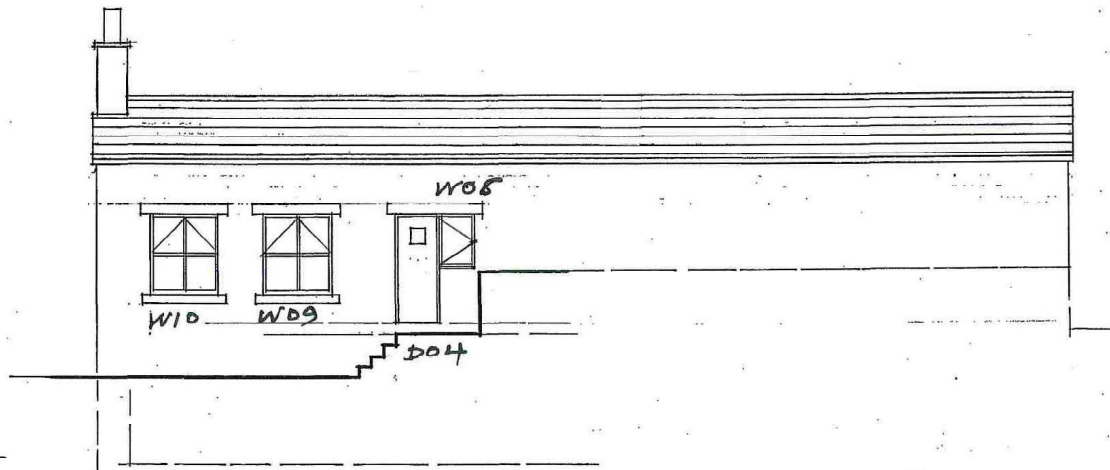

REAR ELEVATION N.W.

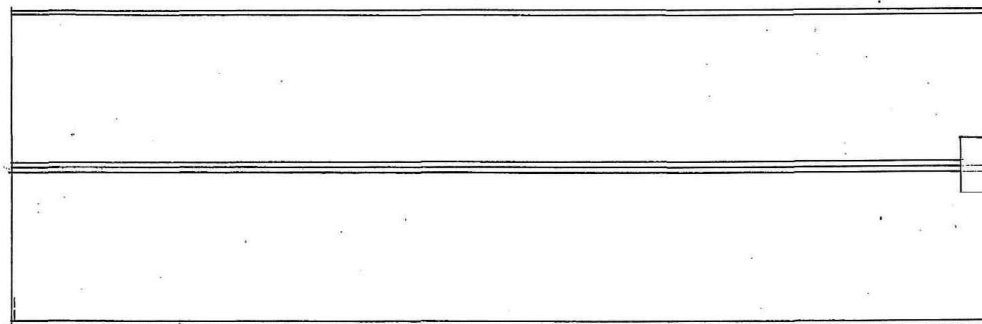

ROOF PLAN

0 1 2 3 4 5

SCALE METRES

CLIENT: MR. J. STOBART
PROJECT: HURDZISTLE MAN'S CHAPEL CH. 18 FRITH
TITLE: ROOF PLAN AND ELEVATIONS AS EXISTING
A P DESIGN
ARCHITECTS AND PLANNING CONSULTANTS
4 KINDER VIEW, NEW MILLS, HIGH PEAK, SK22 4DD
TEL: 01683 742169
MOB: 0781 461 2970

SCALE: 1:100 DRAWING NO: 02 REV: A