


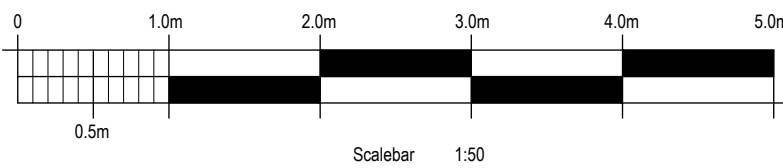


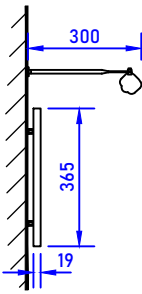

NORTH ELEVATION.
(ST JOHNS ROAD ELEVATION).

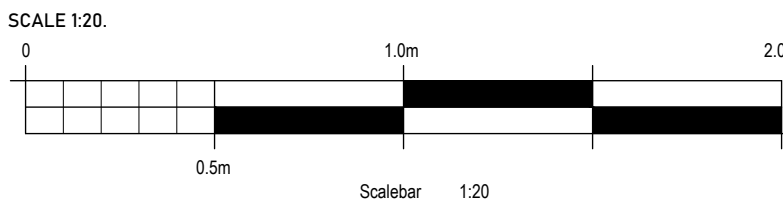


ITEM 02b (QTY 1) **LETTERS.**
SET OF INDIVIDUAL LETTERS.
FEATURING:
• 19mm FOAMEX LETTERS FINISHED F&B CIARA.
• BRASS LOCATORS.
• PENCIL LED TROUGH LIGHT, WARM WHITE ILLUMINATION.
• TYPEFACE: FERRUM, EXTRA CONDENSED.
• 3900mm GROUND CLEARANCE.
• MAX 250 CANDELAS PER SQUARE METRE (cd/m2).

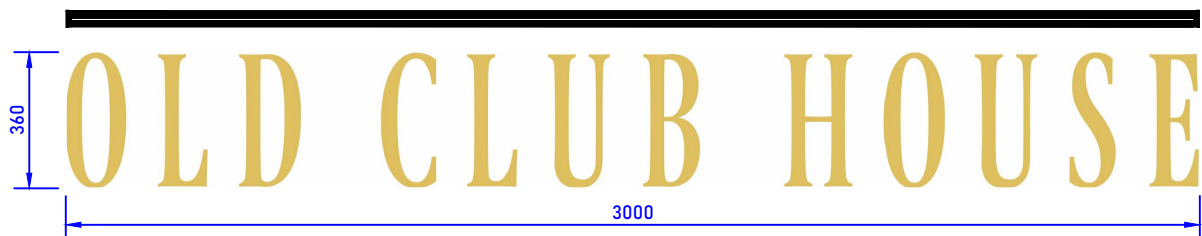


ITEM 08 (QTY 1) **AMENITY.**
SINGLE SIDED AMENITY SIGN.
FEATURING:
• 2mm ALUMINIUM PANEL FINISHED F&B STIFFKEY BLUE.
• 32mm BULLNOSE TRIM FINISHED RAL 9005.
• SIGNWRITTEN TEXT IN F&B TALLOW.
• TYPEFACE: BERTHOLD AKZIDENZ GROTESK BE, CONDENSED.
• 2100mm GROUND CLEARANCE.




SCALE 1:20.

 

ITEM 13 (QTY 1) **DIRECTIONAL.**
SINGLE SIDED DIRECTIONAL SIGN.
FEATURING:
• 2mm ALUMINIUM PANEL FINISHED F&B STIFFKEY BLUE.
• 32mm BULLNOSE TRIM FINISHED RAL 9005.
• SIGNWRITTEN TEXT IN F&B TALLOW.
• TYPEFACE: BERTHOLD AKZIDENZ GROTESK BE, CONDENSED.
• 2320mm GROUND CLEARANCE.

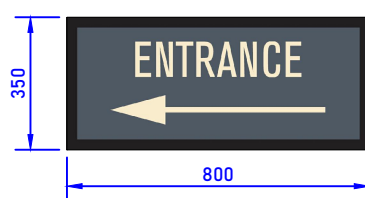

SCALE 1:20.

 


SIGNAGE COLOURS.



FARROW & BALL
STONE BLUE.



FARROW & BALL
STIFFKEY BLUE.

 


FARROW & BALL
TALLOW.



FARROW & BALL
LIGHT BLUE.



FARROW & BALL
CIARA.

 


RAL 9005
BLACK.

BUILDING COLOURS.



FARROW & BALL
STIFFKEY BLUE.

 

FARROW & BALL
TALLOW.

BRAND TYPEFACE.

FERRUM EXTRA CONDENSED.

Job title:
The Old Club House
1 Water Street, Buxton
SK17 6XN

Scale:
shown @ A1

Revision:

Drawing title:
Proposed New Signage
North Elevation (St Johns Road)
as Proposed

Date:
June 24

Drawing Number:
1295-S-05

Client:
Greene King

Drawn by:
RGC

Copyright.
This drawing and design and all the information contained
therein is the sole copyright of SODA Ltd, and reproduction in
any form is forbidden unless permission is obtained in
writing.

The Studio, Sovereign House, Wakefield WF2 8EF
01924 372654 studio@sodagroup.co.uk

