


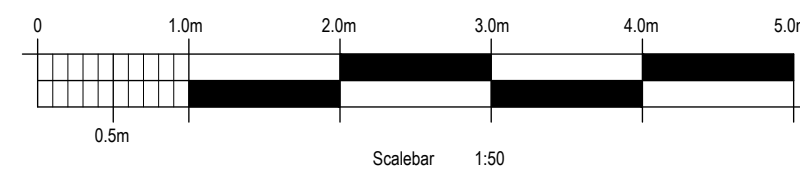

EAST ELEVATION.




ITEM 03 (QTY 1) LETTERS.



SET OF INDIVIDUAL LETTERS.

FEATURING:

- 19mm FOAMEX LETTERS FINISHED F&B CIARA.
- BRASS LOCATORS.
- PENCIL LED TROUGH LIGHT, WARM WHITE ILLUMINATION.
- TYPEFACE: FERRUM, EXTRA CONDENSED.
- 4250mm GROUND CLEARANCE.
- MAX 250 CANDELAS PER SQUARE METRE (cd/m2).

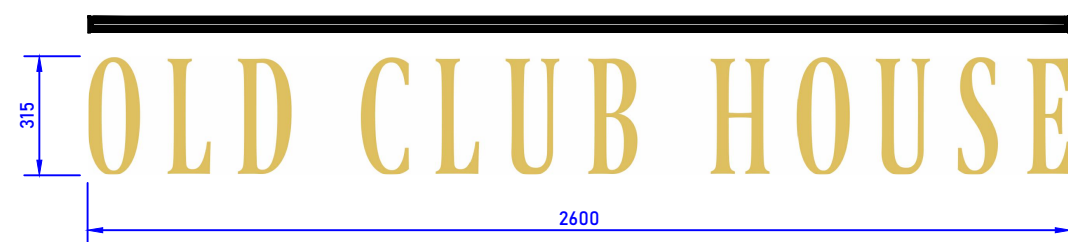

SCALE 1:20.


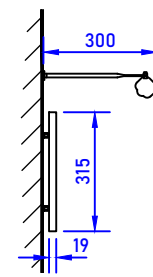
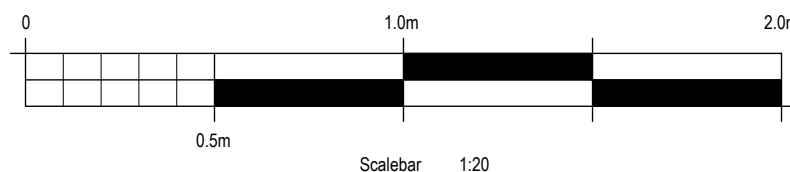


ITEM 06 (QTY 15) FLOODS.


ANOLIS CALUMMA S MC 30W MULTI-CHIP LED.

FEATURING:

- 3rd HIGH EFFICIENCY LED.
- WARM WHITE ILLUMINATION.
- ALUMINIUM HOUSING FINISHED RAL 9005.
- 7300mm (MINIMUM) GROUND CLEARANCE.
- MAX 250 CANDELAS PER SQUARE METRE (cd/m2).

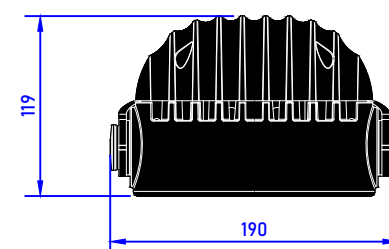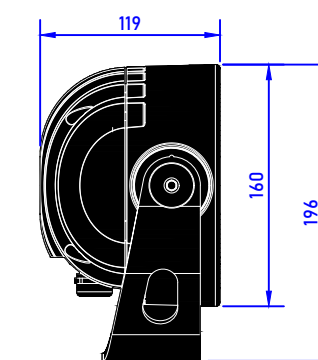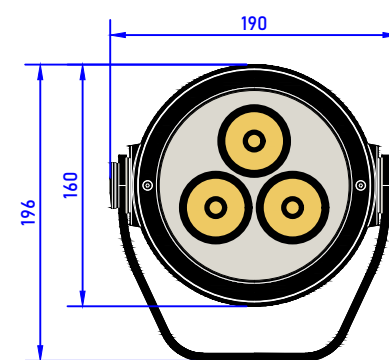

SCALE 1:5.

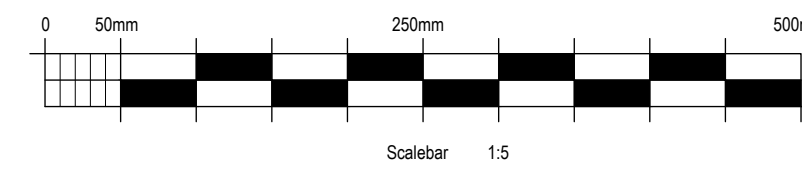

SIGNAGE COLOURS.

	FARROW & BALL STONE BLUE.
	FARROW & BALL STIFFKEY BLUE.
	FARROW & BALL TALLOW.
	FARROW & BALL LIGHT BLUE.
	FARROW & BALL CIARA.
	RAL 9005 BLACK.

BUILDING COLOURS.

	FARROW & BALL STIFFKEY BLUE.
	FARROW & BALL TALLOW.

BRAND TYPEFACE.

FERRUM EXTRA CONDENSED.

Job title: The Old Club House 1 Water Street, Buxton SK17 6XN	Scale: shown @ A1	Revision: -
Drawing title: Proposed New Signage East Elevation as Proposed	Date: June 24	
Drawing Number: 1295-S-06	Client: Greene King	Drawn by: RGC

Copyright. This drawing and design and all the information contained therein is the sole copyright of SODA Ltd, and reproduction in any form is forbidden unless permission is obtained in writing.
The Studio, Sovereign House, Wakefield WF2 8EF 01924 372654 studio@sodagroup.co.uk

