




SOUTH ELEVATION.
(WATER STREET ELEVATION).

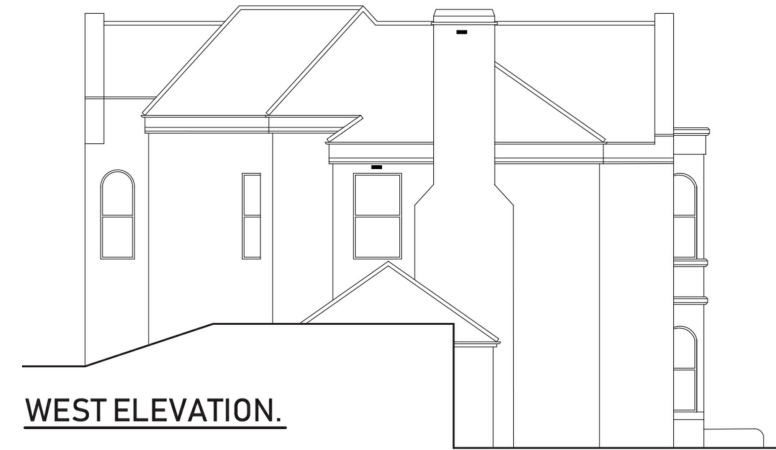


WEST ELEVATION.



NORTH ELEVATION.
(ST JOHNS ROAD ELEVATION).



EAST ELEVATION.

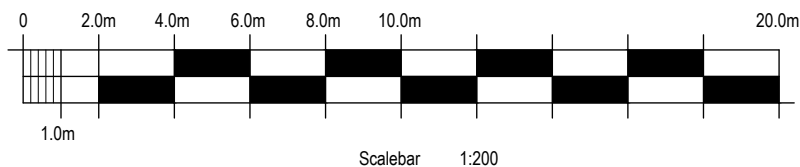

Copyright.
This drawing and design and all the
information contained therein is the
sole copyright of SODA Ltd, and
reproduction in any form is
forbidden unless permission is
obtained in writing.



Revision:

Scale: 1:200 @ A3	Date: June 24	Drawn by: RGC
Job title: The Old Clubhouse 1 Water Street, Buxton SK17 6XN	Drawing title: Existing Signage External Elevations	Client: Greene King
	Drawing Number: 1295-S-02	

The Studio, Sovereign House,
Wakefield, WF2 8EF.
01924 372654 studio@sodagroup.co.uk

