


Front Elevation


Side Elevation

Rear Elevation

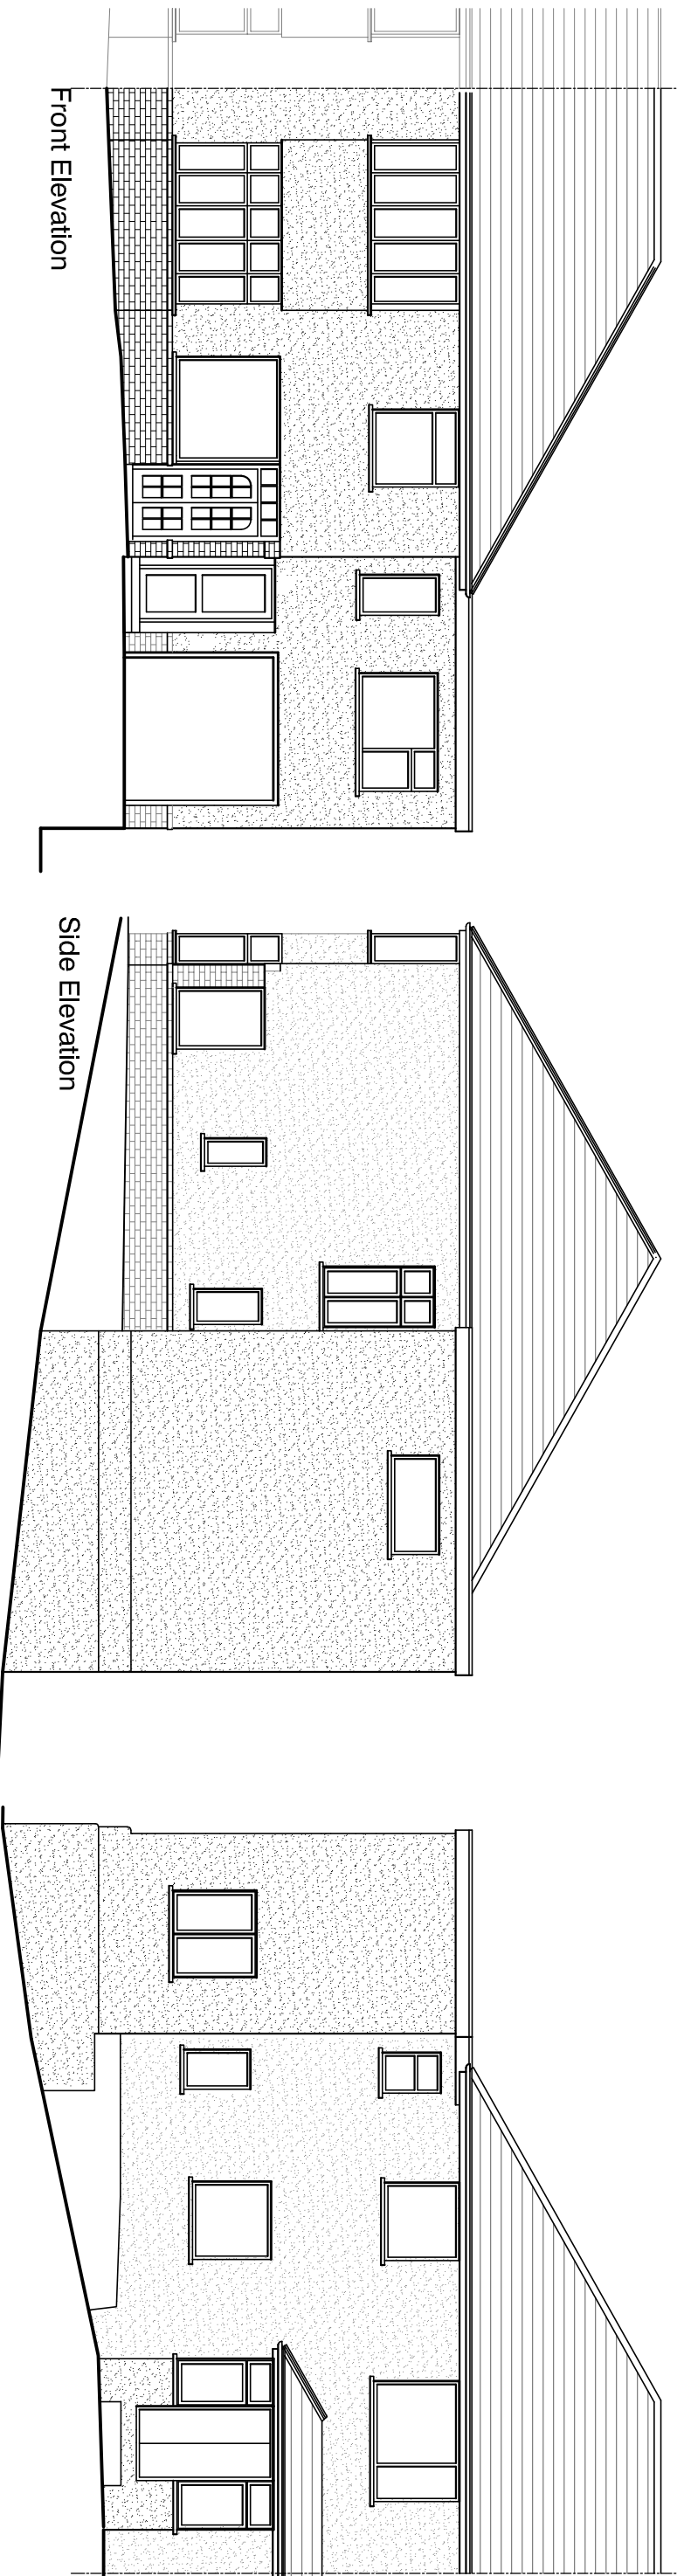


Ground Floor

First Floor

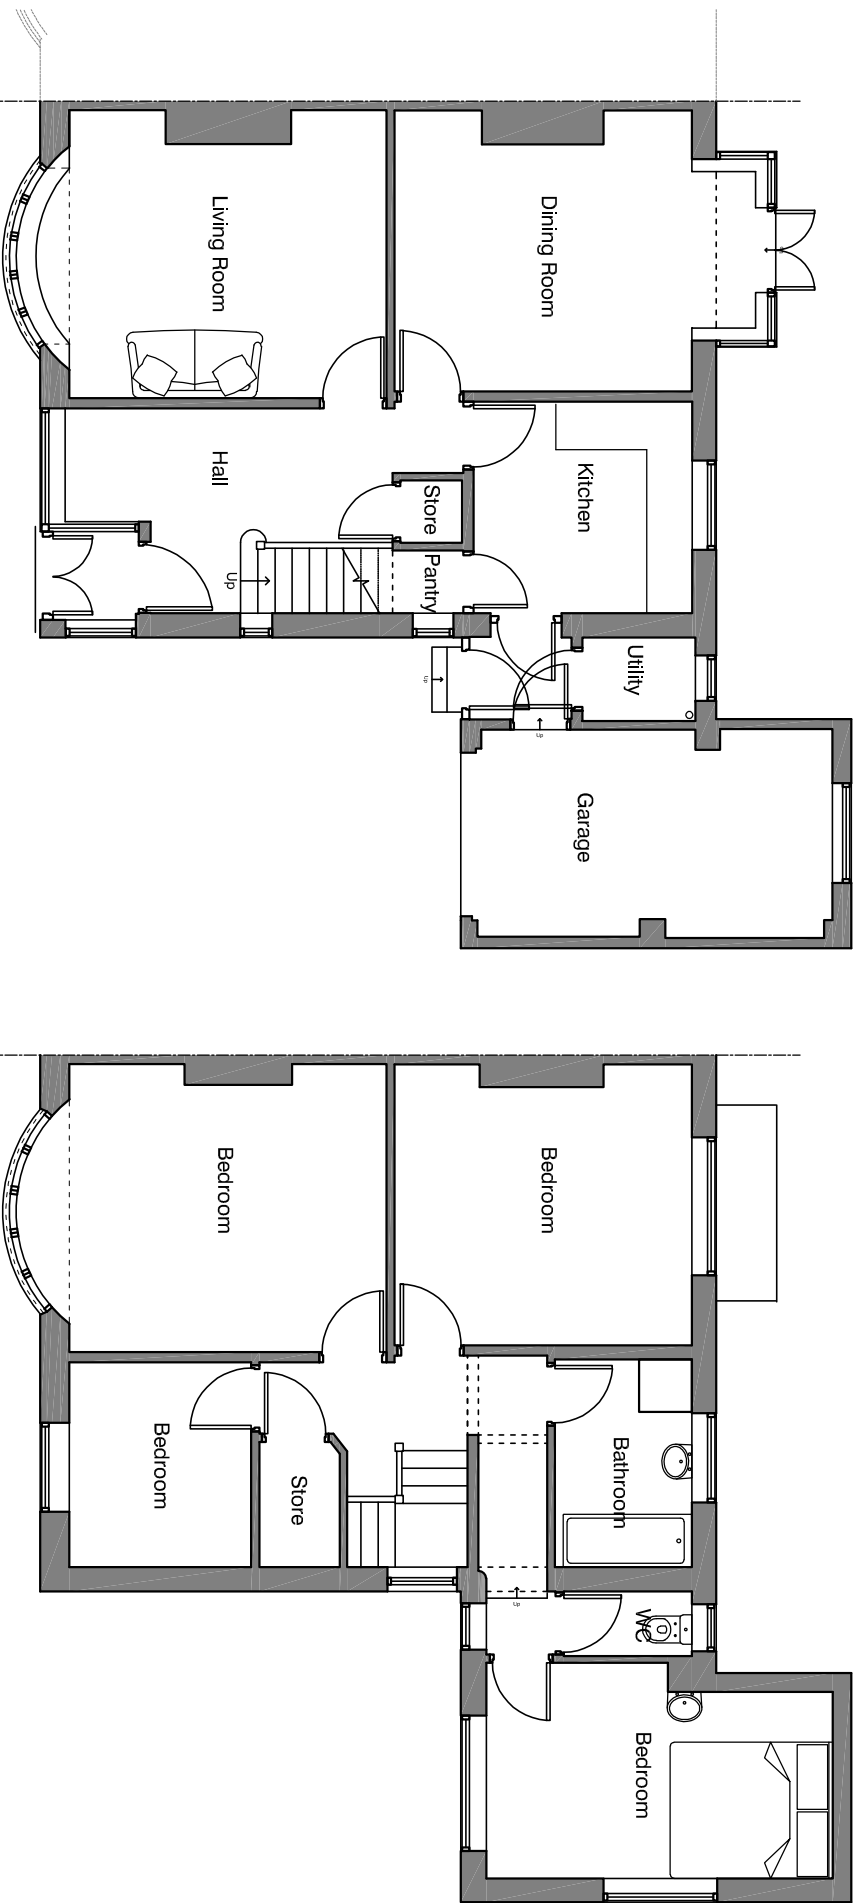

SCALE 1:100

 

CLIENTS/CONTRACTORS ARE ADVISED TO CLARIFY
DIMENSIONS PRIOR TO SETTING OUT AND NOT TO
SCALE OFF THE DRAWING



HIGH PEAK ARCHITECTS LTD



2nd Floor, Wharf House, Wharf Road, Waley Bridge, High Peak, Derby's SK23 7AD
Tel: 01663 719717 Web: www.highpeakarch.com Email: hpa@highpeakarch.com

Residential Development

158 Green Lane, Buxton

Existing Plans and Elevations

1935.PL01

Scale: 1:100 @ A3

Date: June 2024

Rev: