




All dimensions, levels and position of services to be confirmed on site prior to commencement of works

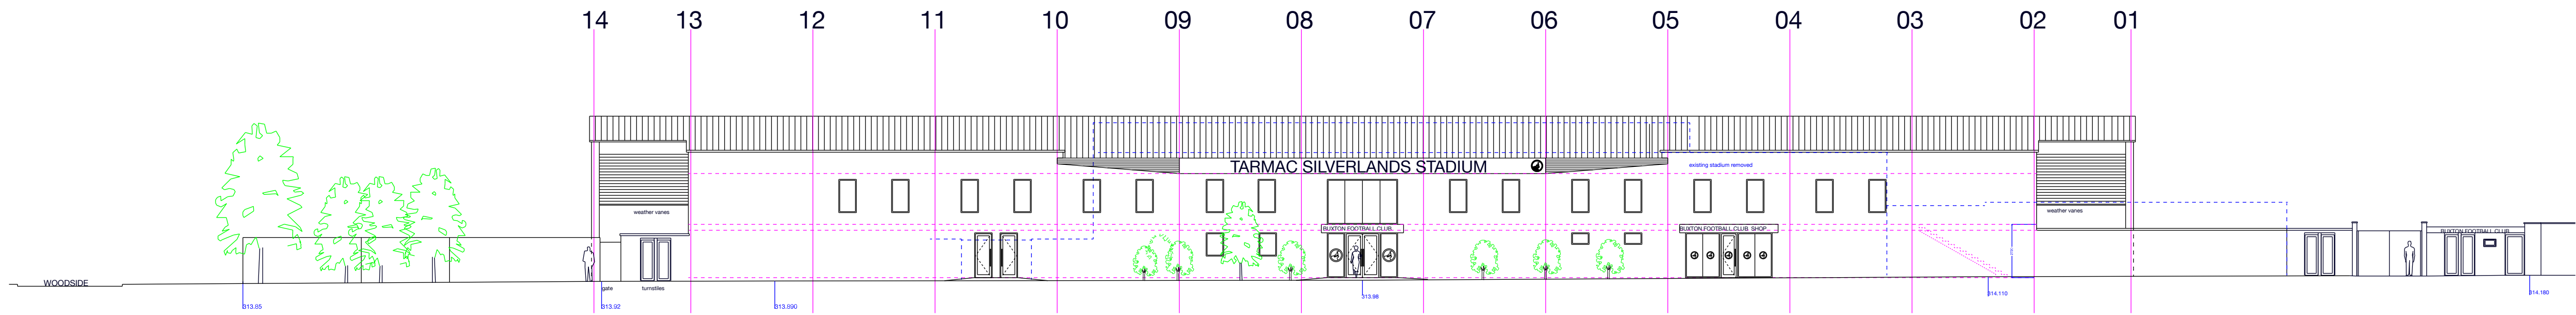


NORTH ELEVATION

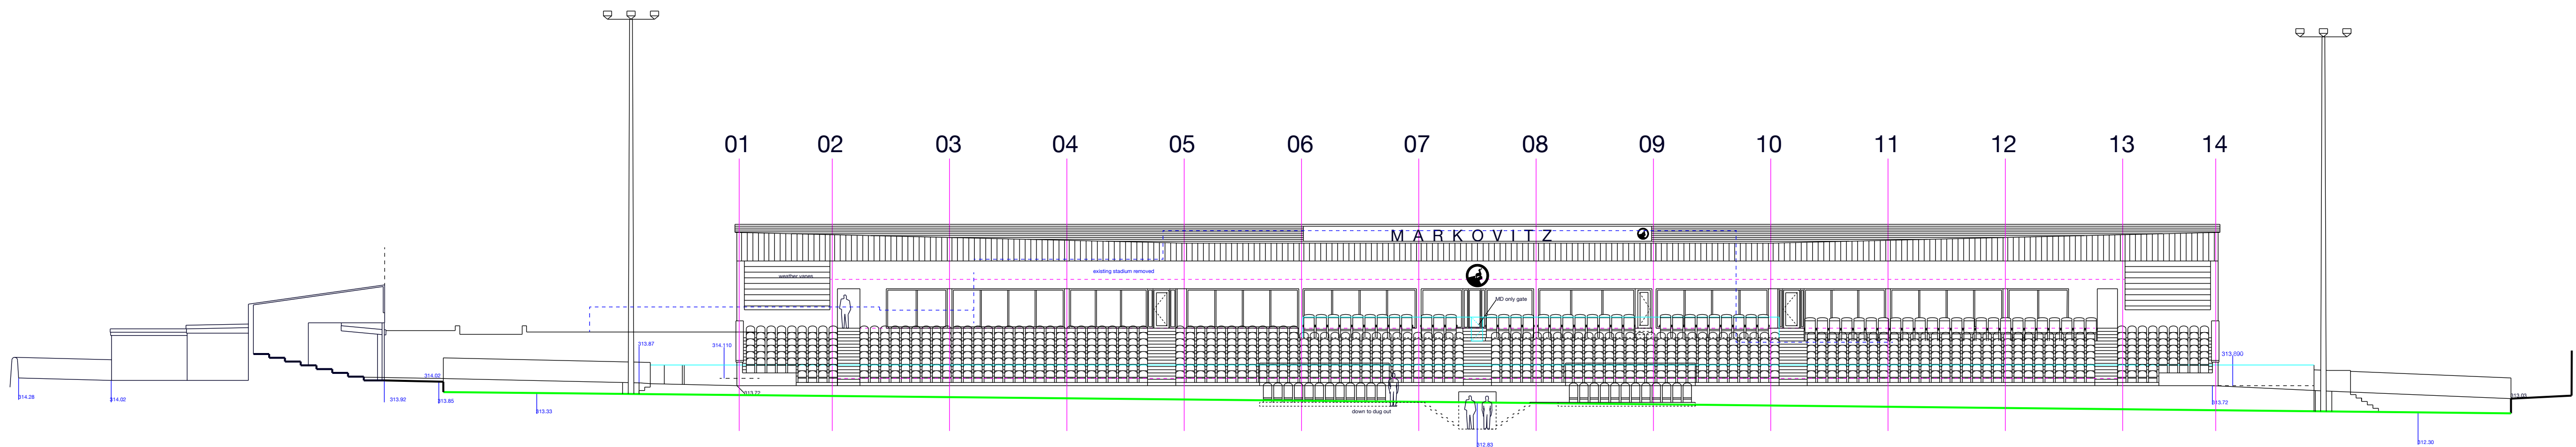

SOUTH ELEVATION

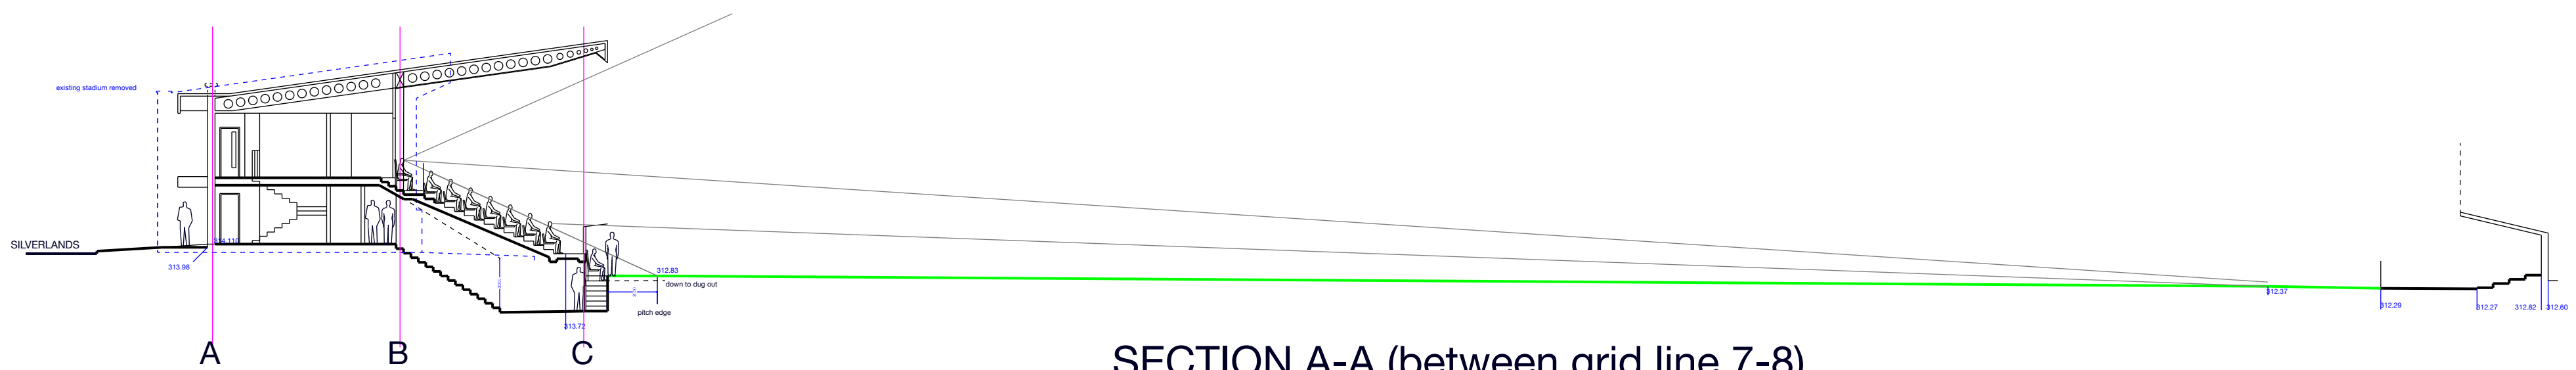


SECTION A-A (between grid line 7-8)

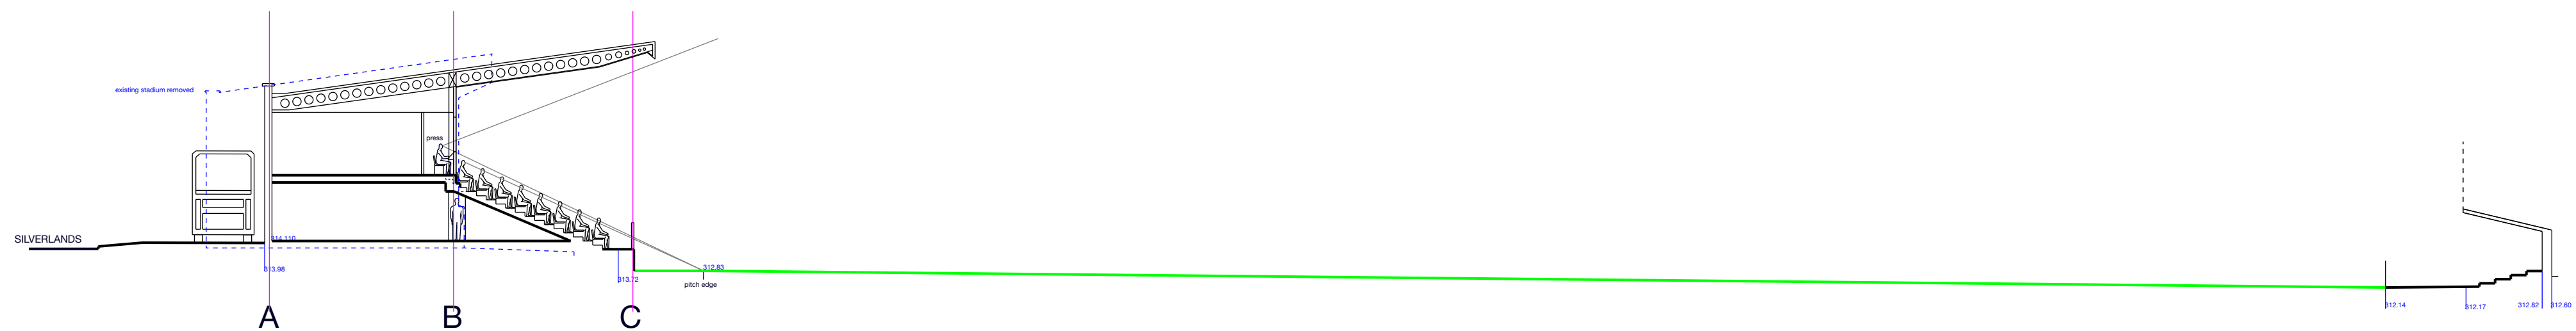

SECTION B-B (grid line 11)



WEST ELEVATION

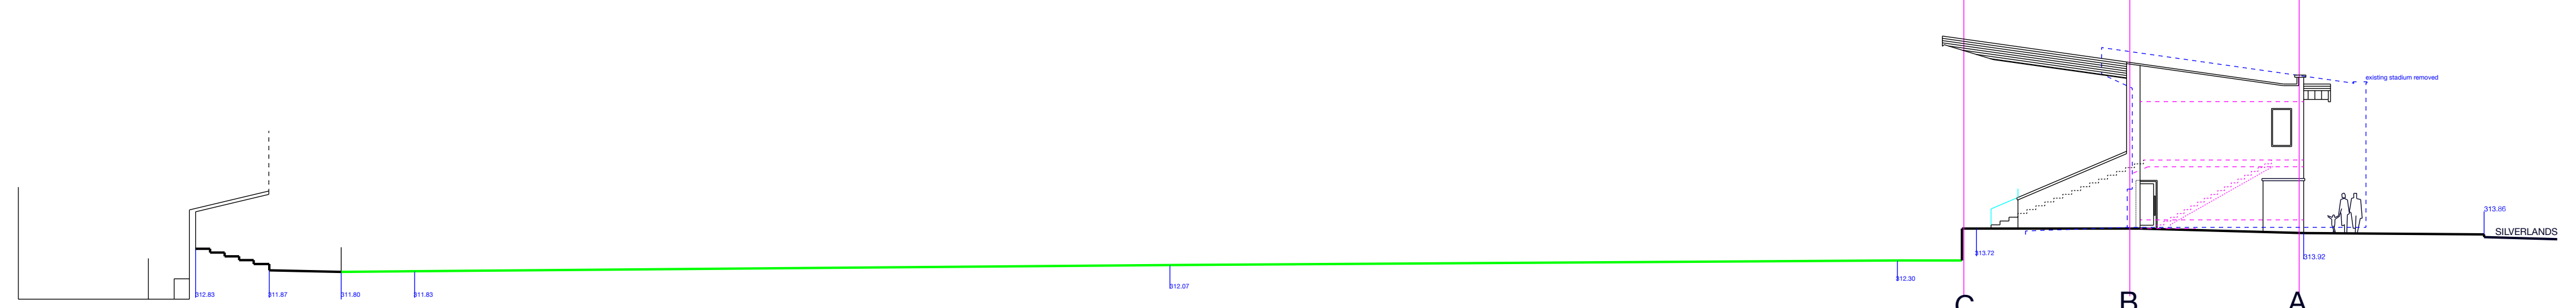

EAST ELEVATION



LEE ARCHITECTS LTD
Leepark House
449 Chester Road
Manchester M16 9HA
T 0161 873 7788
M 07710 539748
E info@leearchitects.co.uk
copyright reserved

CLIENT
Buxton Football Club

PROJECT
The Tarmac Silverlands Stadium
Silverlands
Buxton
Derbyshire SK17 6QH

DRAWING
Scheme G Stadium
Elevations and Sections

DRAWING NUMBER
L684 40

DATE SCALE
05-04-24 1:200@A1