




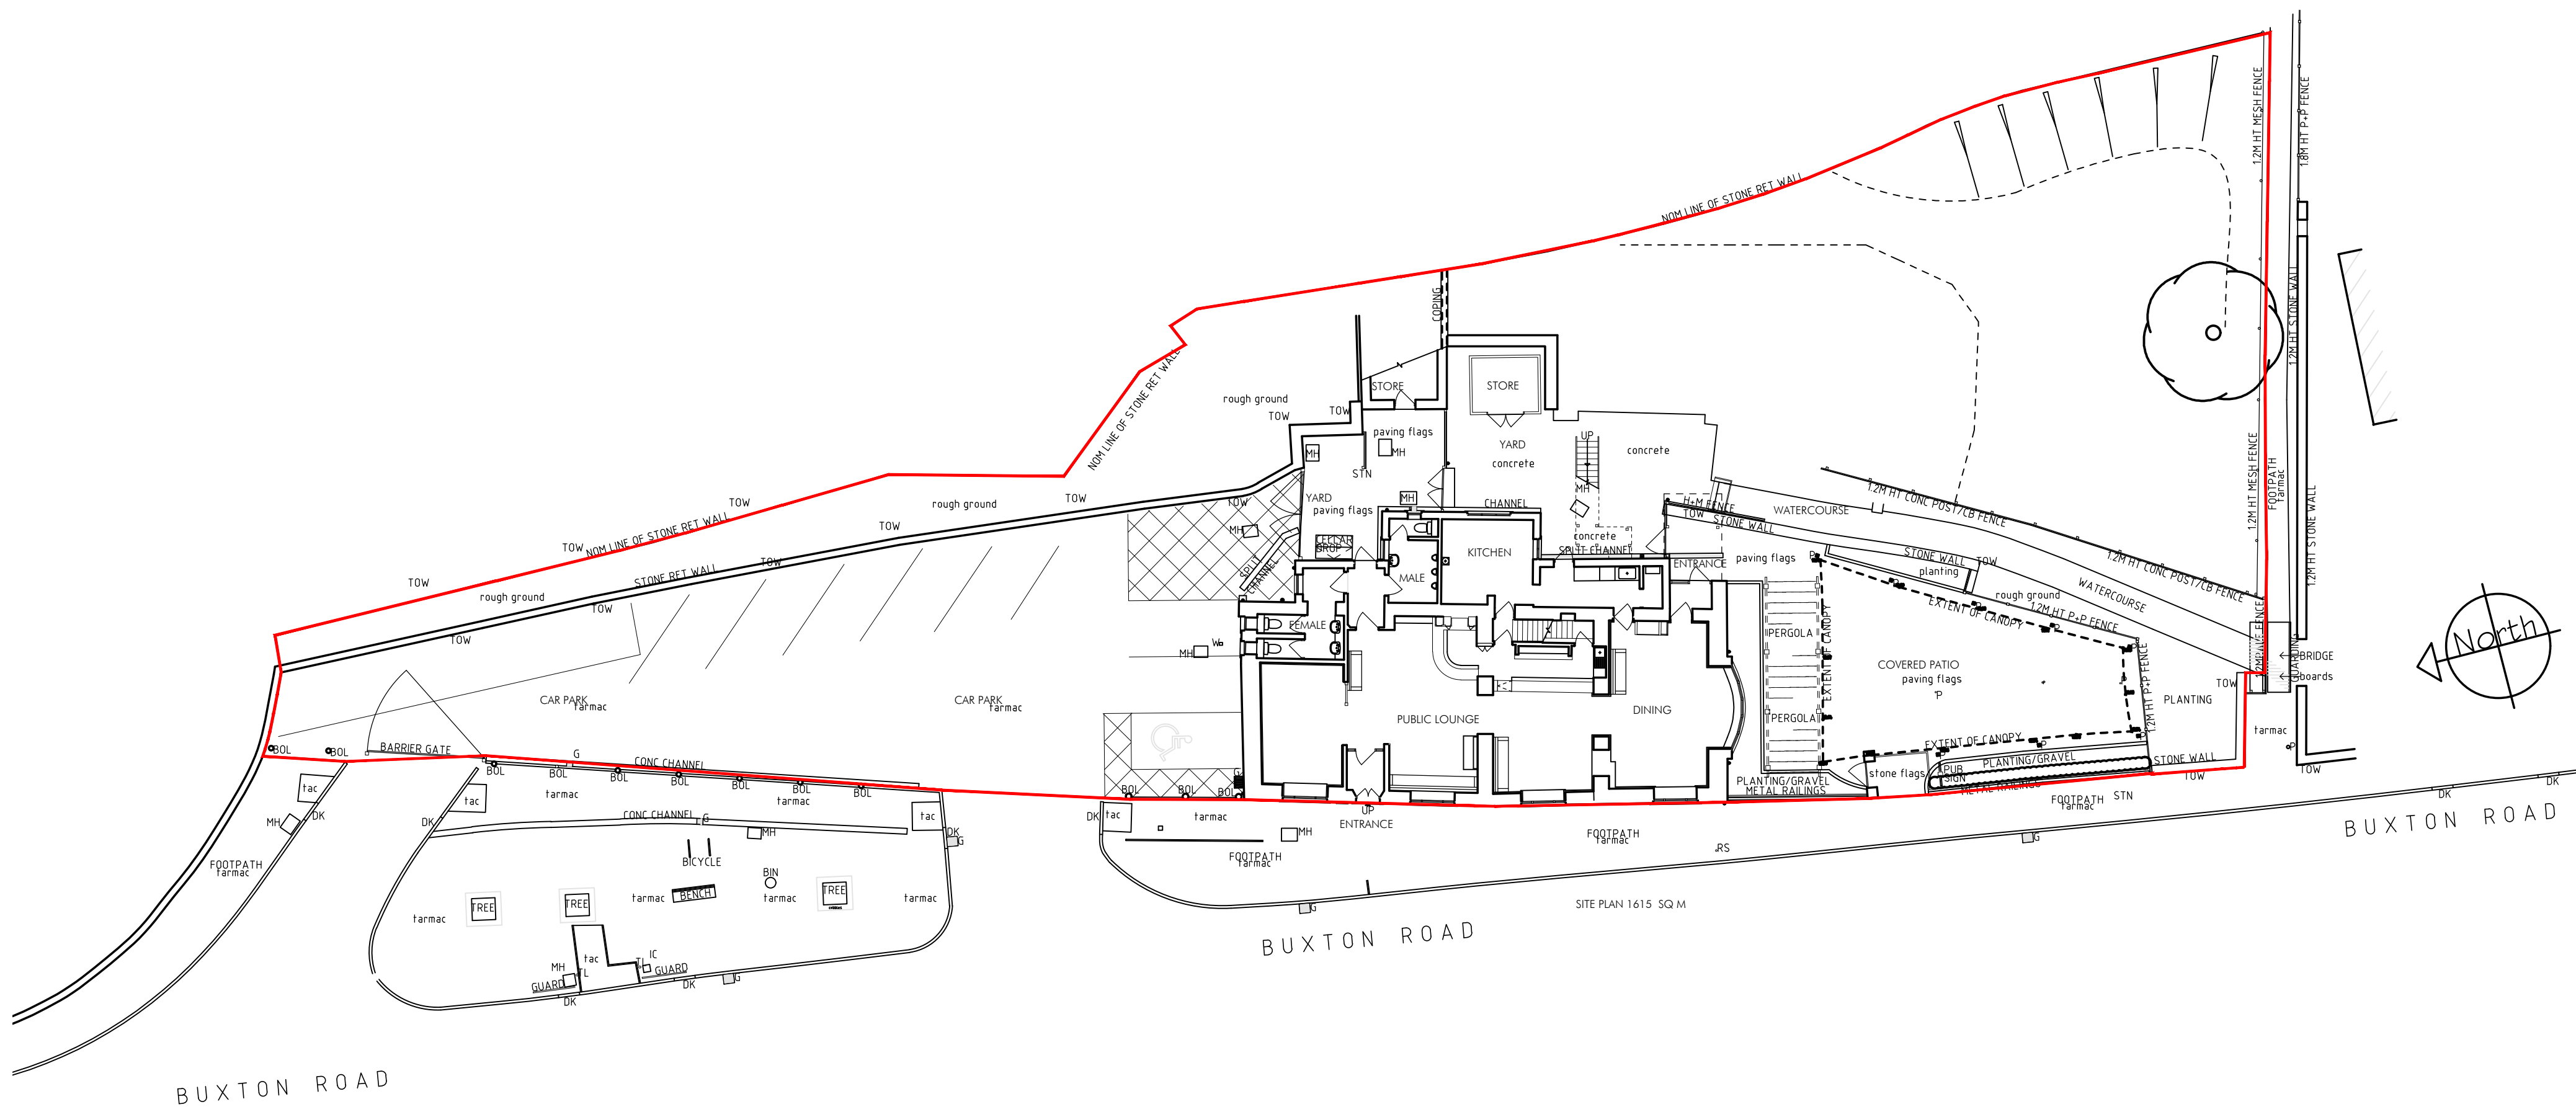

EXISTING SITE PLAN

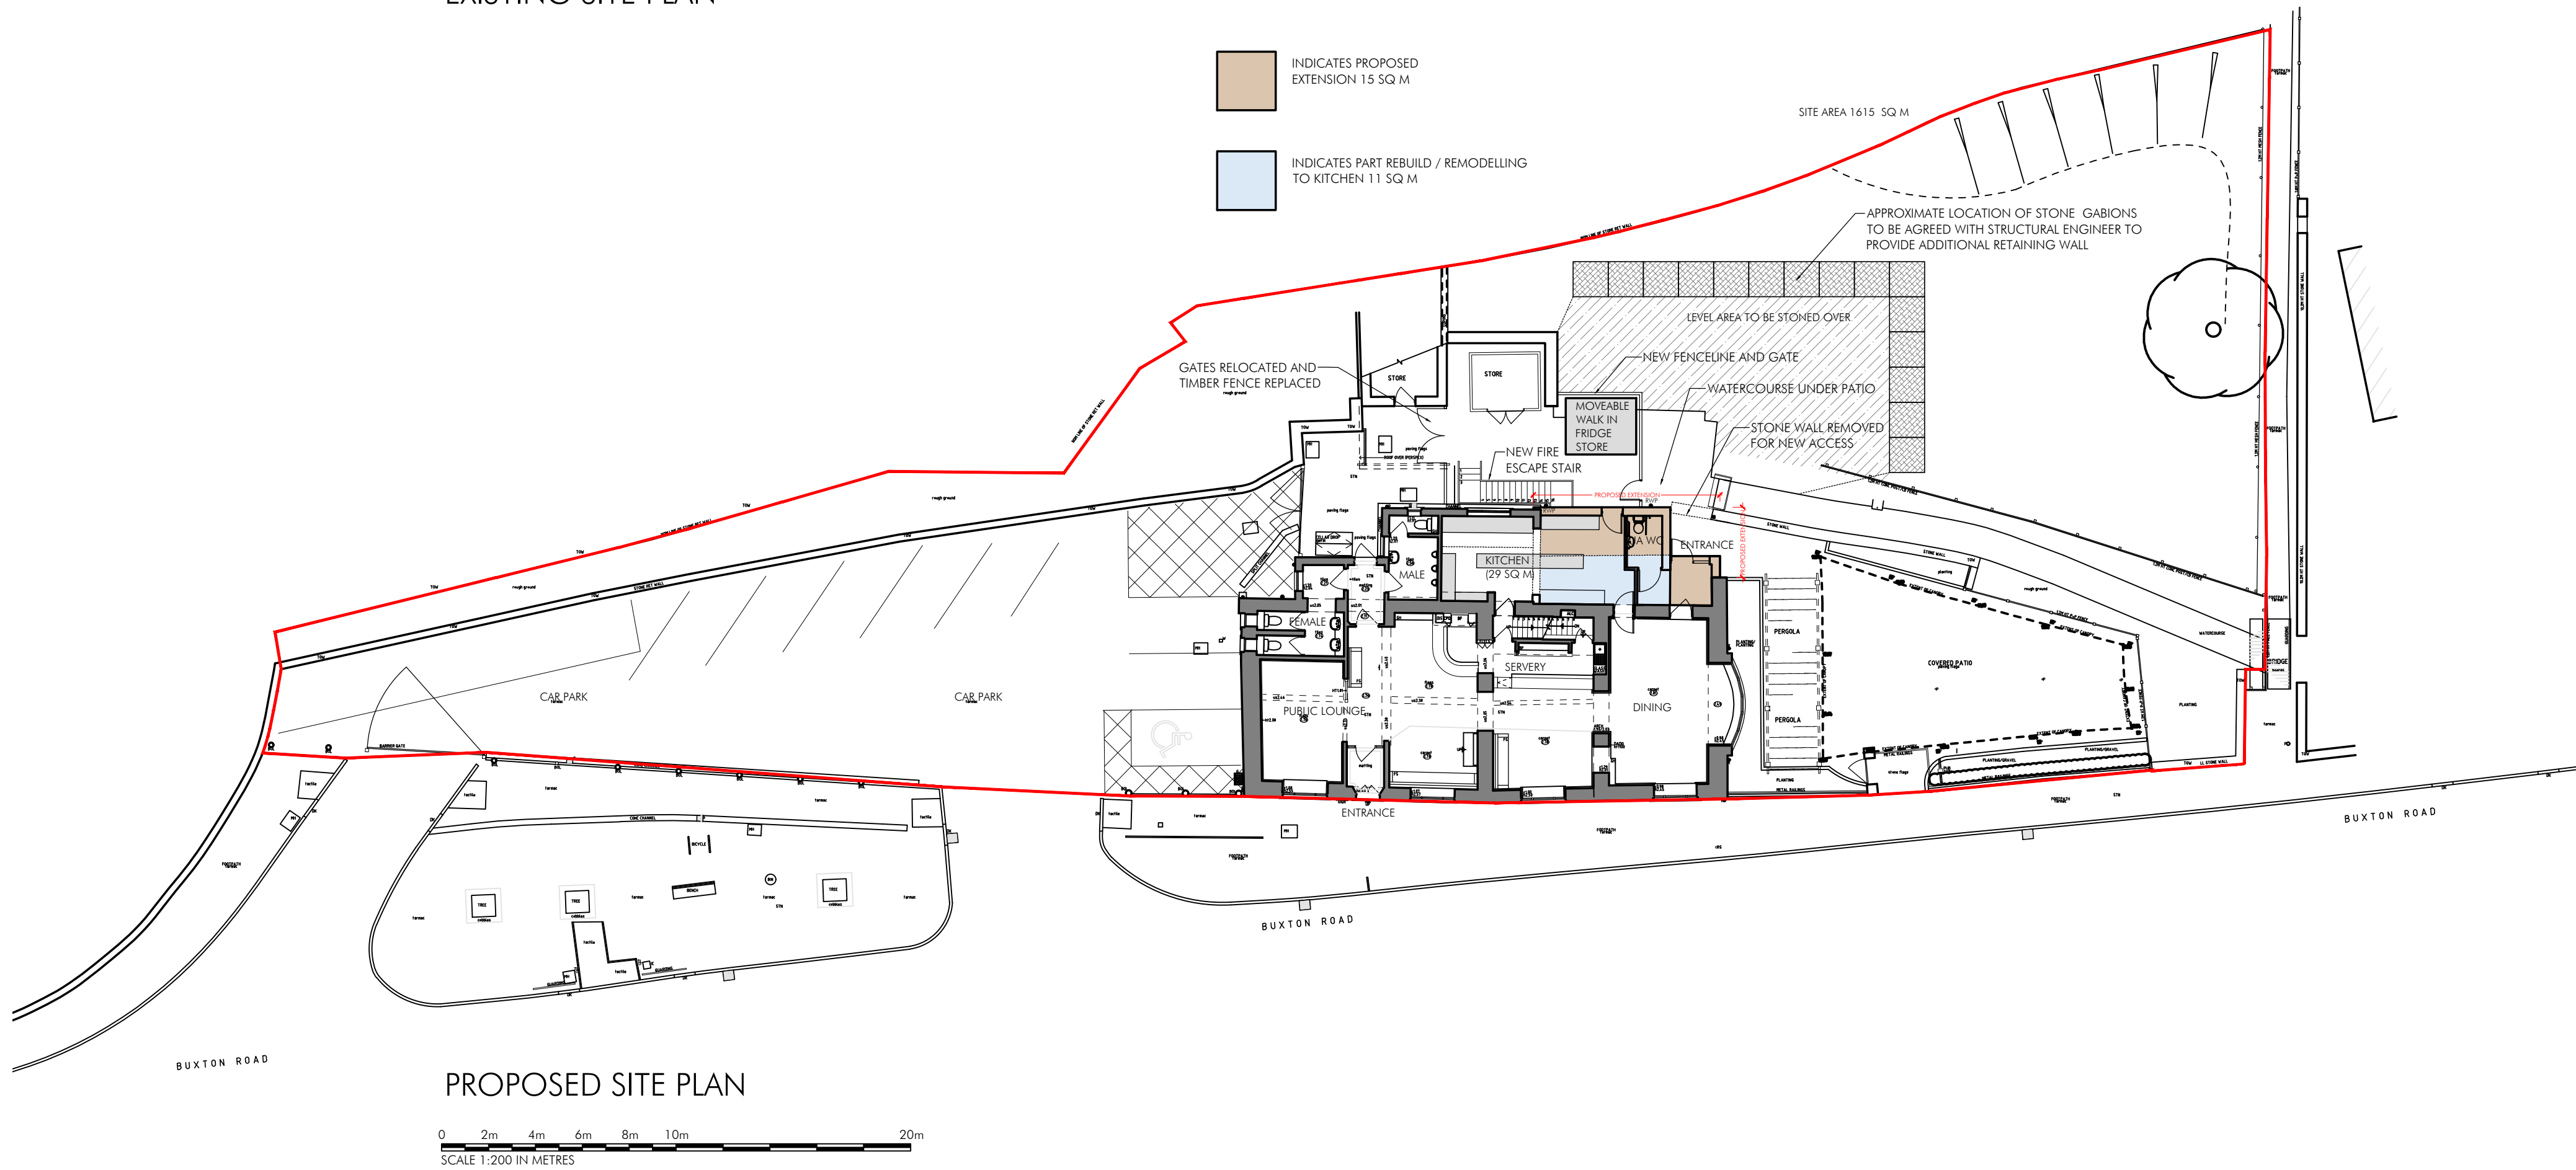

PROPOSED SITE PLAN

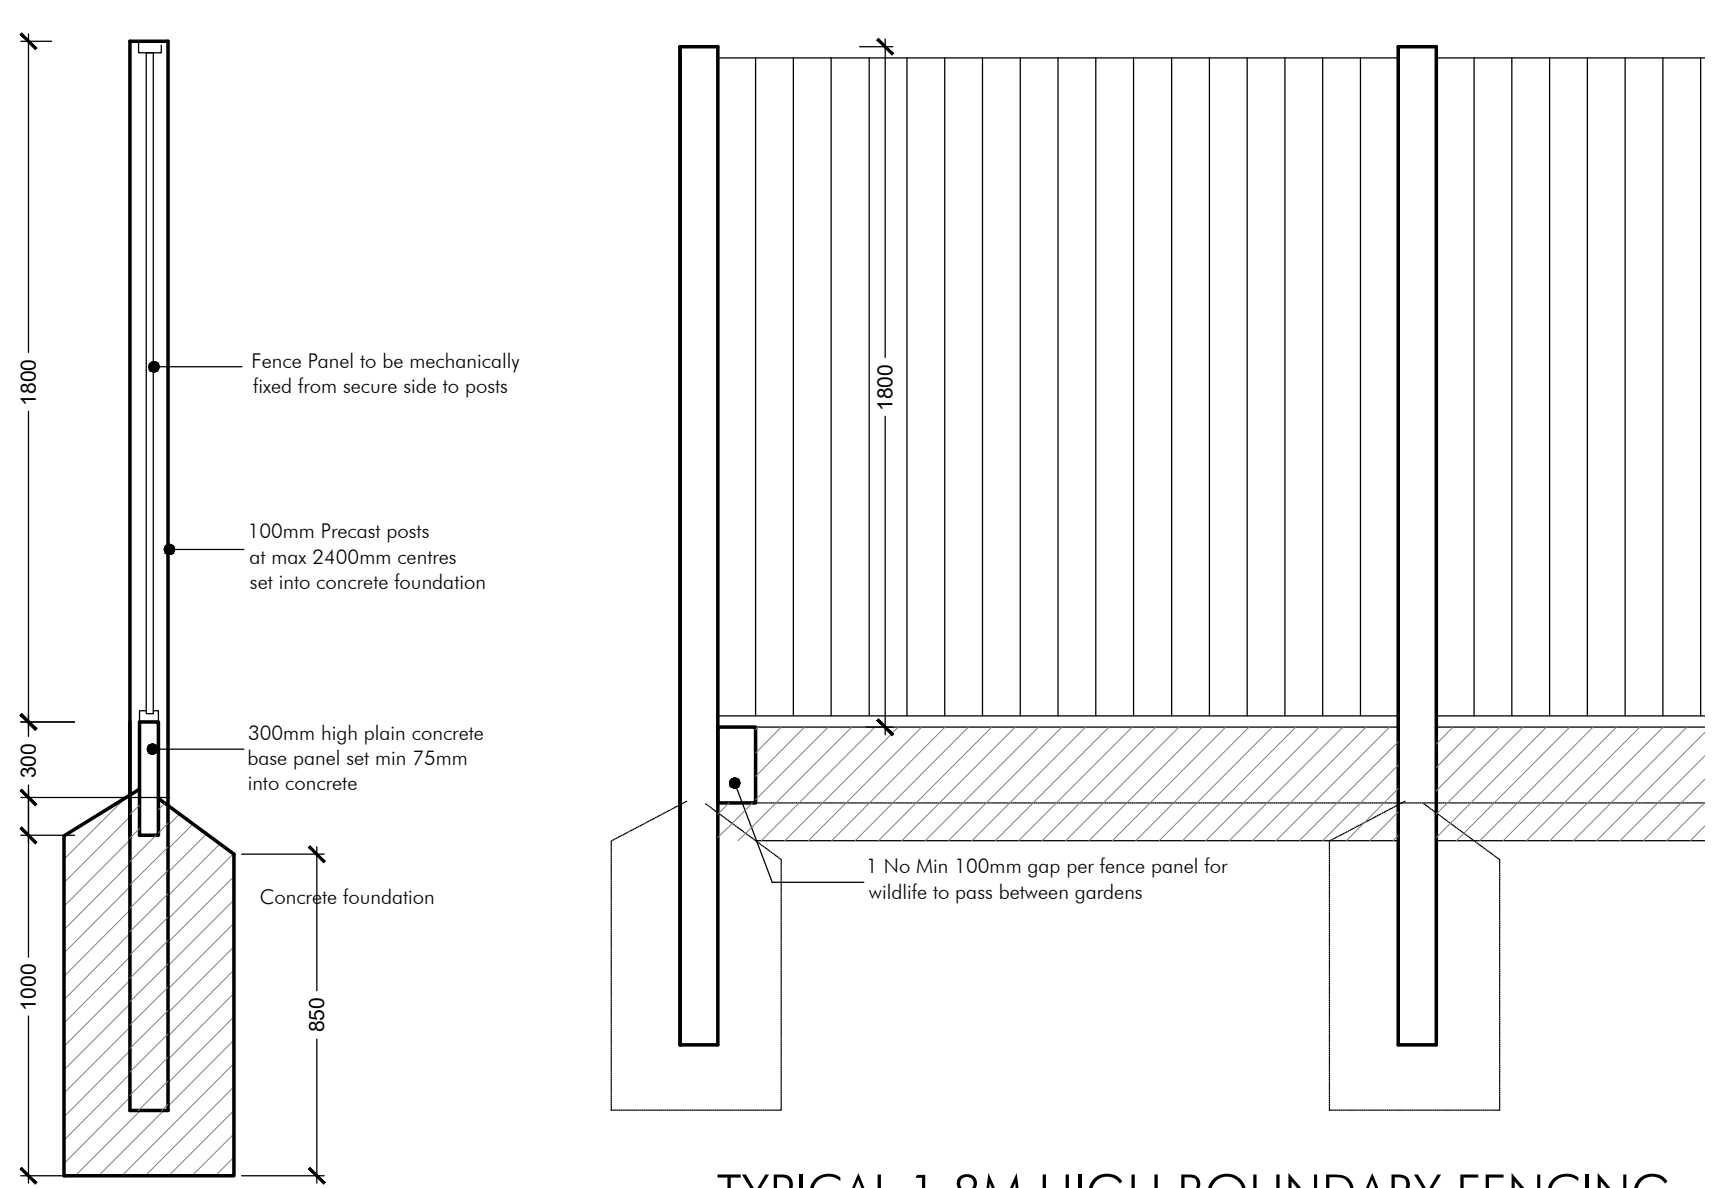

BOUNDARY DETAIL SCALE 1:20

TYPICAL 1.8M HIGH BOUNDARY FENCING

P1	DRAWN	14.05.24
PLG Design Ltd DESIGN PLANNING PROJECT MANAGEMENT PLG		
T - 0161 464 6675 M - 07795 296644 E - paul.gill@plgdesign.co.uk		Unit 11 National Trading Estate, Bramhall Moor Lane, Hazel Grove, Stockport , SK7 5AA
Client	Frederic Robinson Ltd	
Address	The Cock, Whaley Bridge	
Title	EXISTING AND PROPOSED SITE PLANS	
Scale	1:20, 1:200 @ A1	
Job Number	Drawing Number	Issue
24240	PL02	P1