





FRONT ELEVATION TO BUXTON ROAD (WEST)

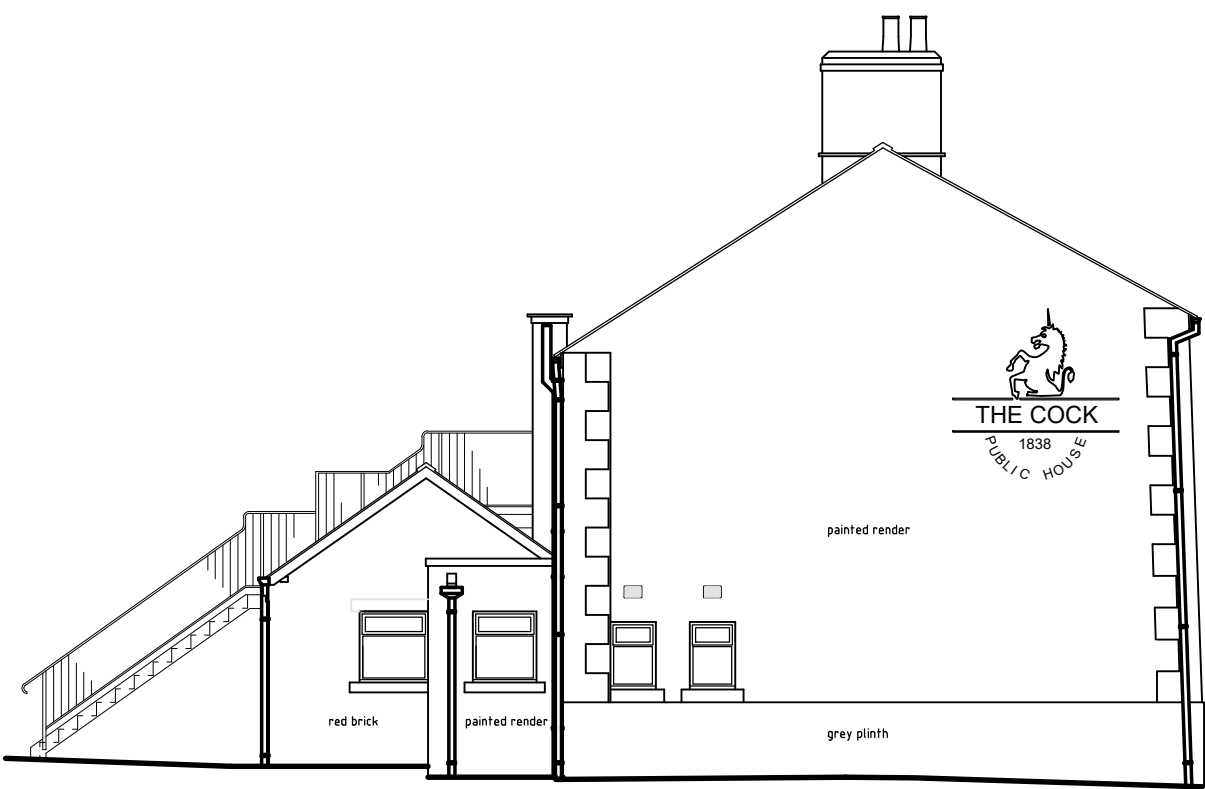


SIDE ELEVATION (NORTH)

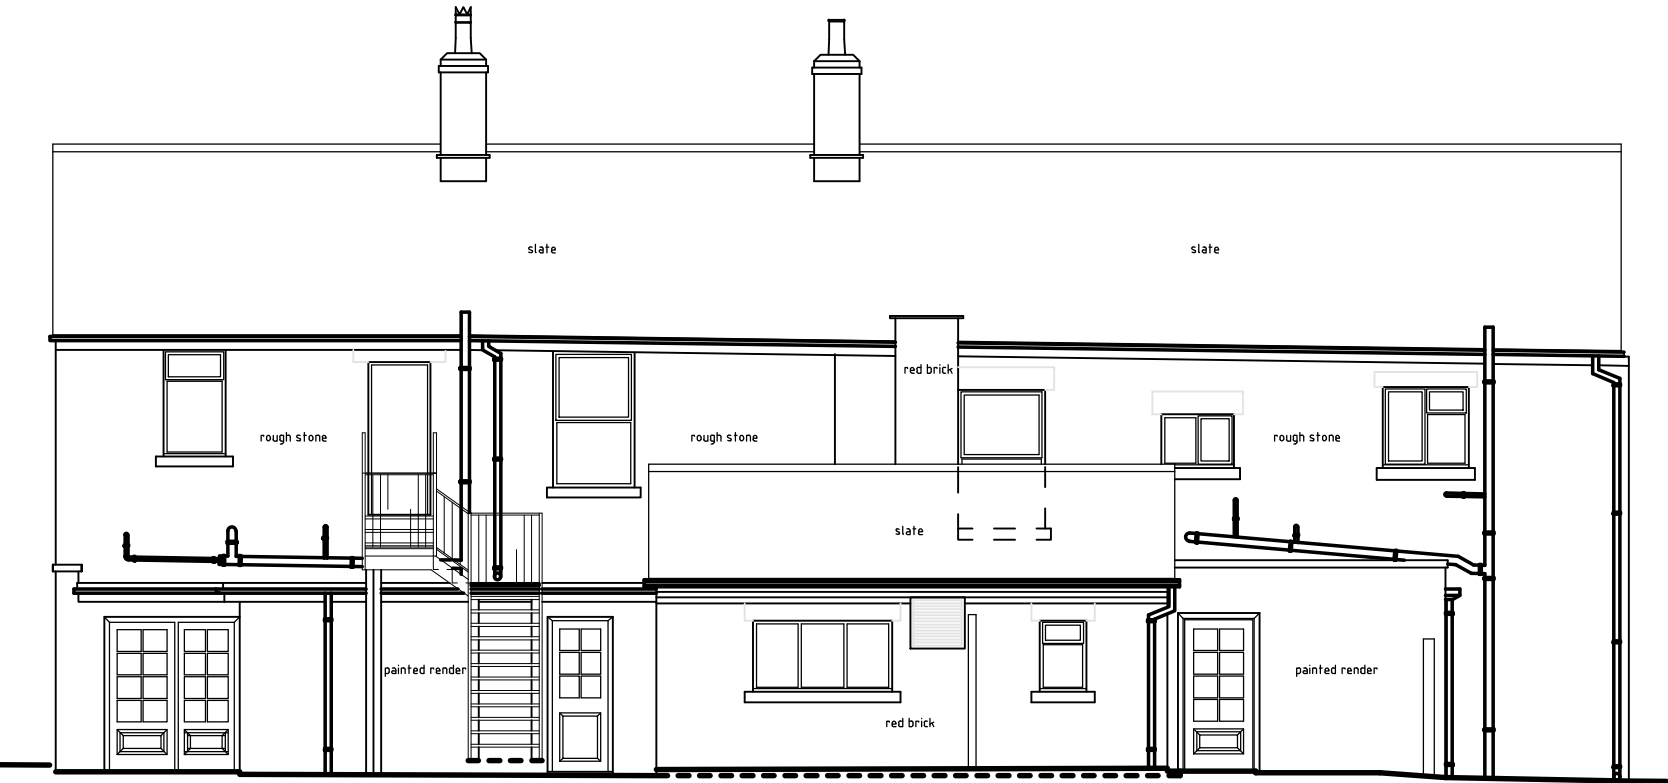

REAR ELEVATION (EAST)

0 1m 2m 3m 4m 5m 10m
SCALE 1:100 IN METRES

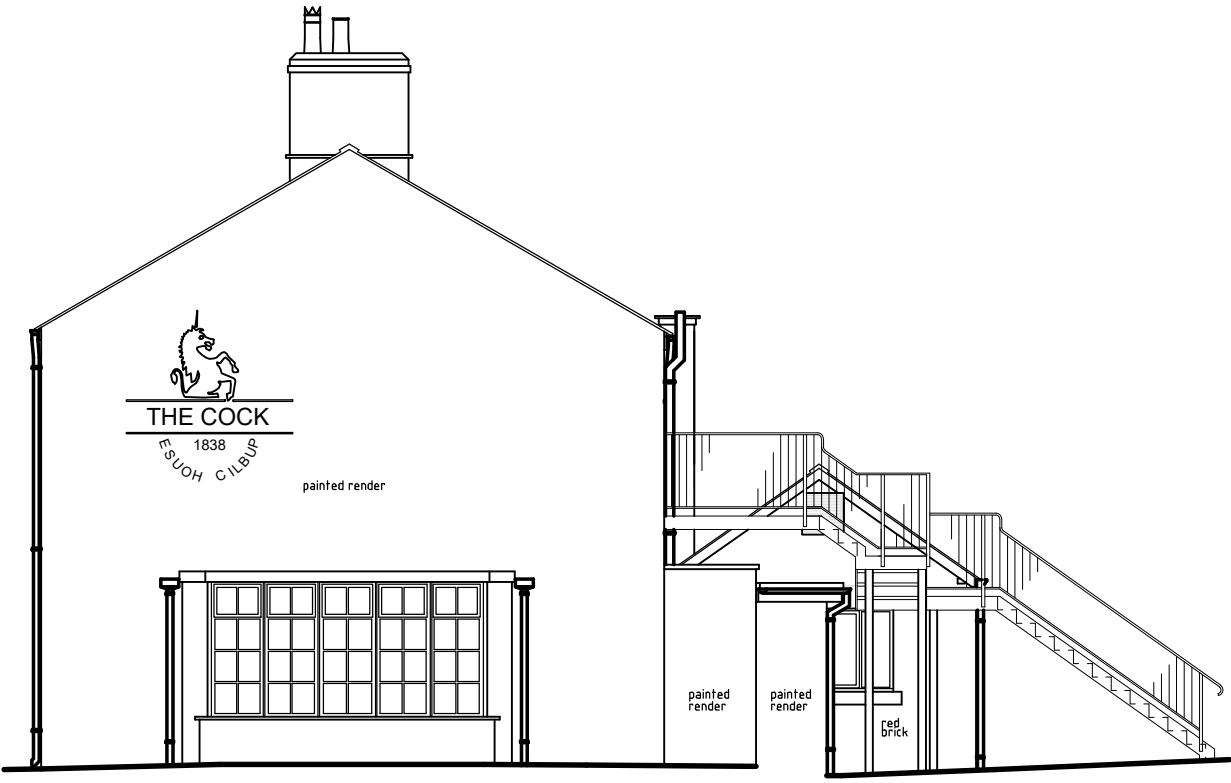

SIDE ELEVATION (SOUTH)

P1	DRAWN	28.06.24
PLG Design Ltd DESIGN PLANNING PROJECT MANAGEMENT		
		
T - 0161 464 6675 M - 07795 296644 E - paul.gill@plgdesign.co.uk		
Unit 11 National Trading Estate, Bramhall Moor Lane, Hazel Grove, Stockport, SK7 5AA		
Client Frederic Robinson Ltd Address The Cock, Whaley Bridge		
Title EXISTING ELEVATIONS		
Scale 1:100 @ A3		
Job Number 24240	Drawing Number PL05	Issue P1