


INDICATES PROPOSED
EXTENSION 15 SQ M

INDICATES PART REBUILD / REMODELLING
TO KITCHEN 11 SQ M

0 1m 2m 3m 4m 5m 10m
SCALE 1:100 IN METRES

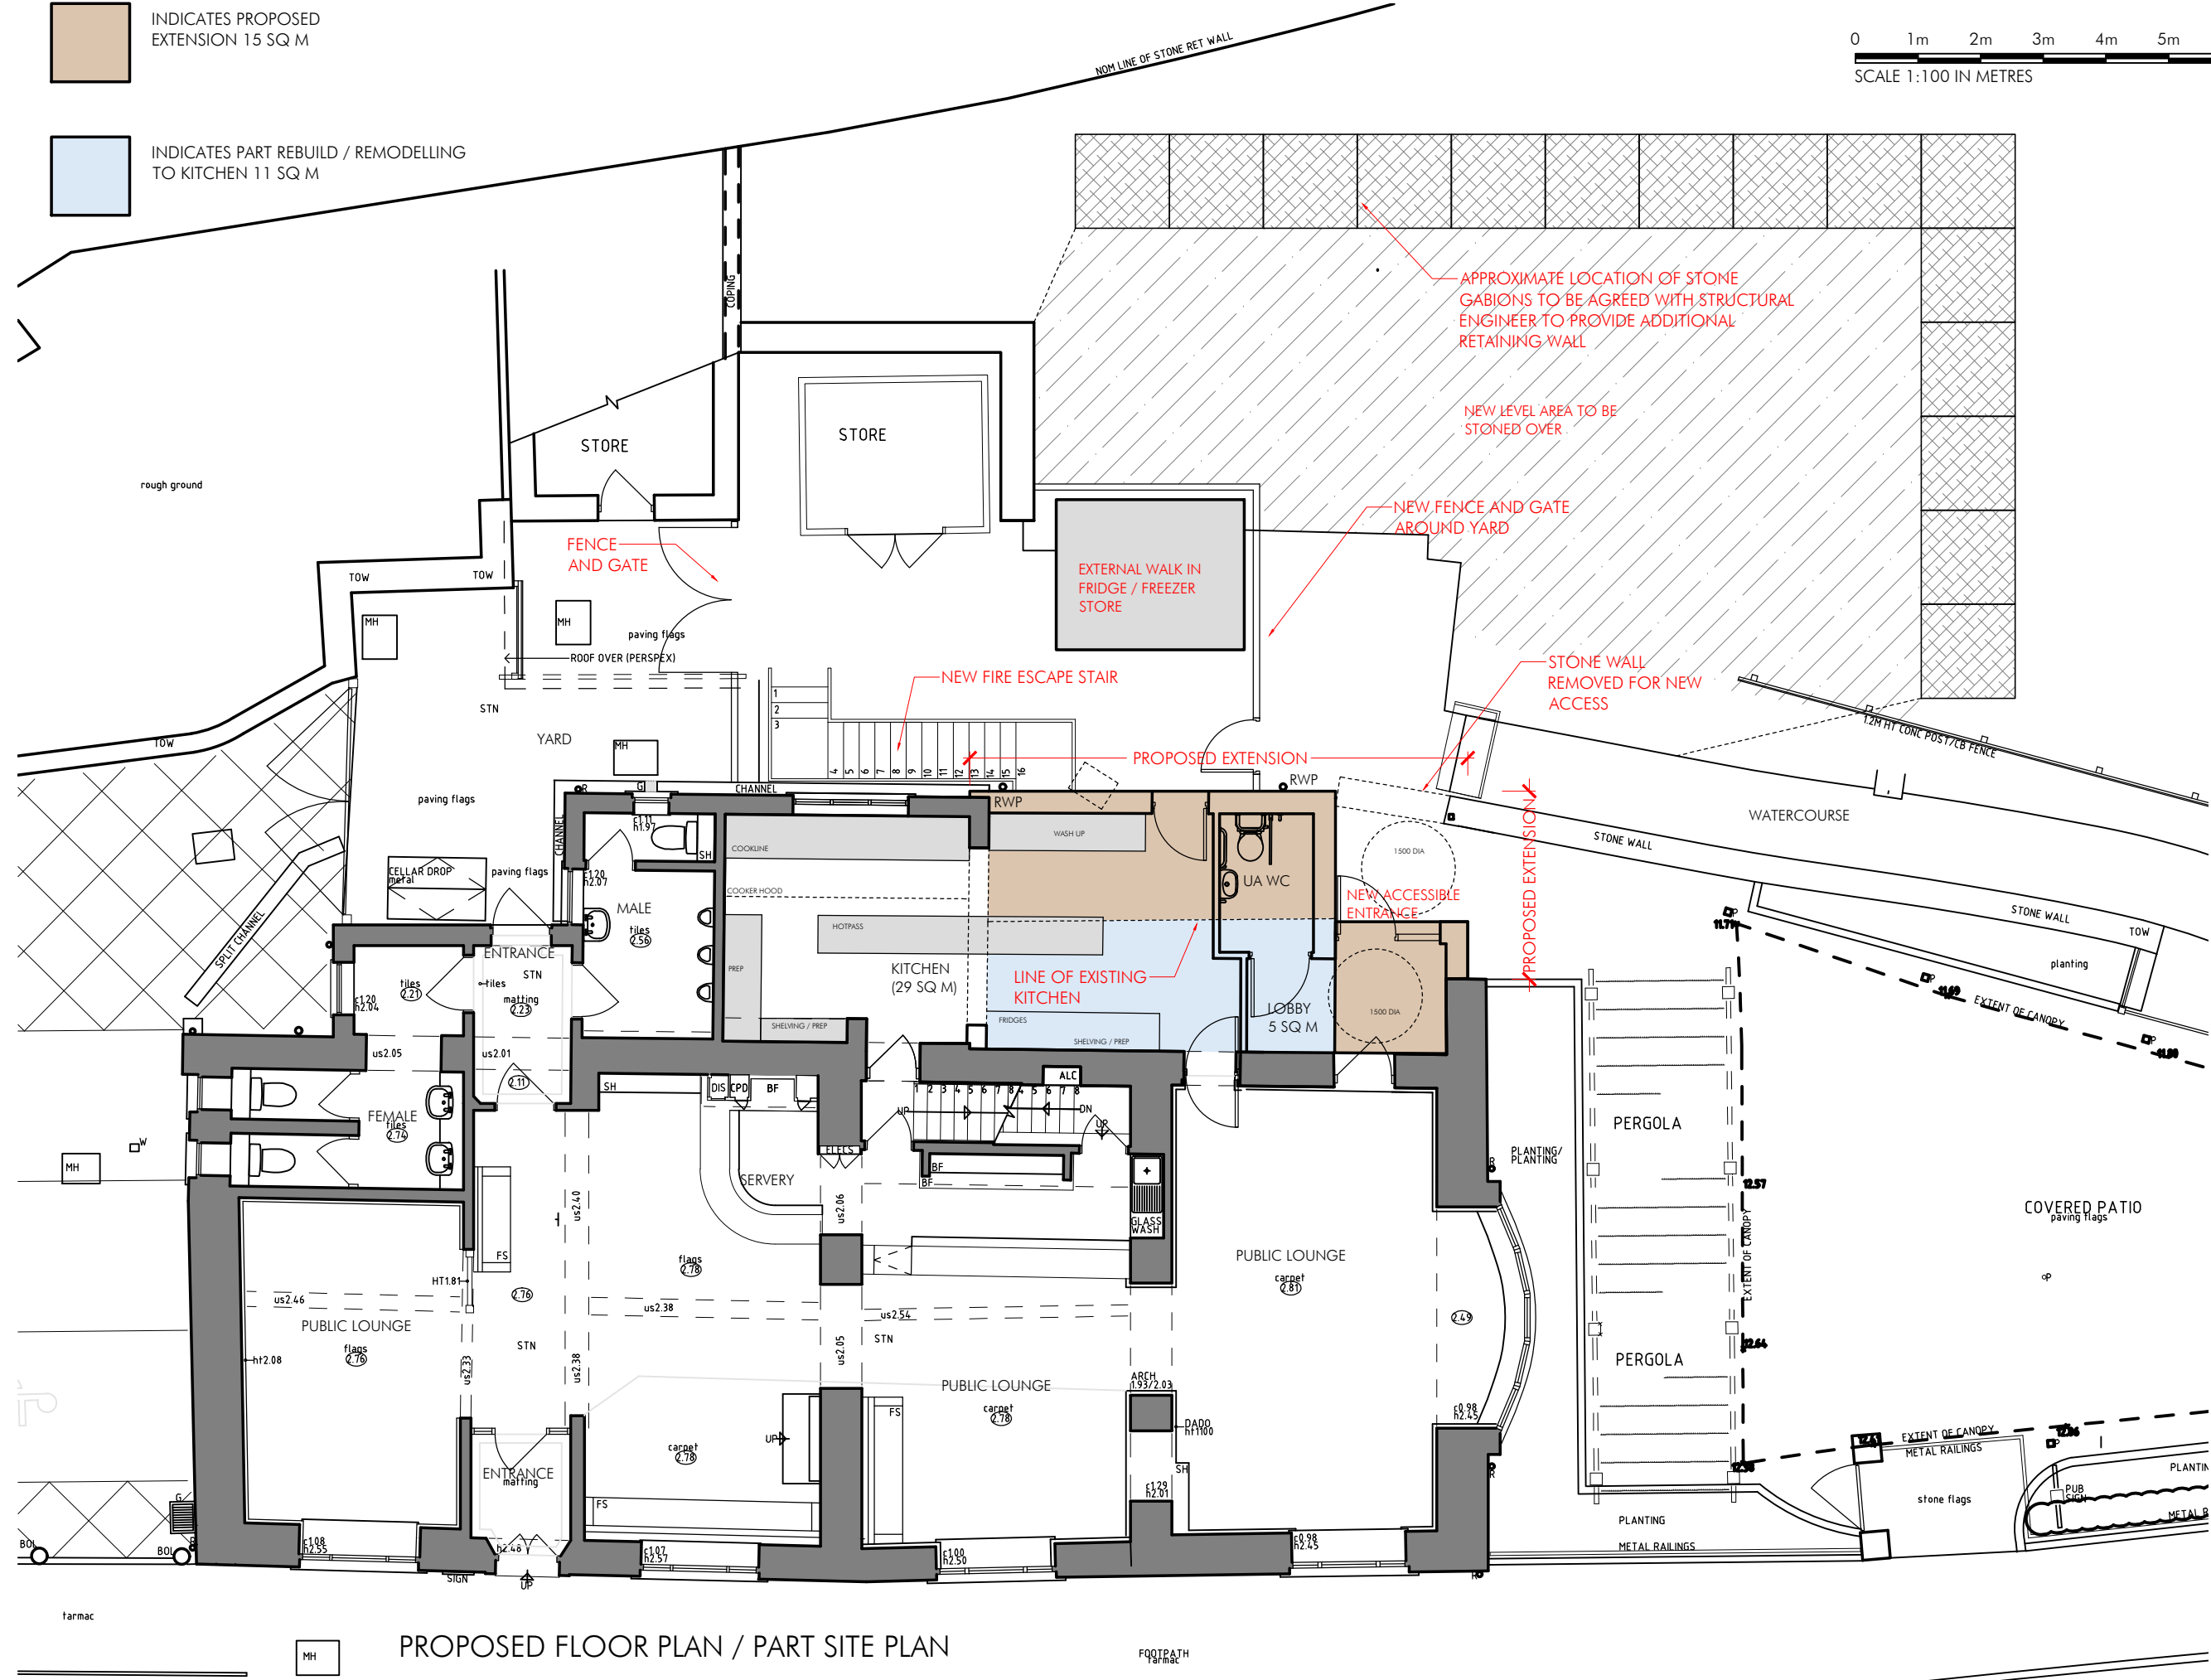

PROPOSED FLOOR PLAN / PART SITE PLAN

P1	DRAWN	28.06.24
PLG Design Ltd DESIGN PLANNING PROJECT MANAGEMENT		
		
T - 0161 464 6675 M - 07795 296644 E - paul.gill@plgdesign.co.uk		Unit 11 National Trading Estate, Bramhall Moor Lane, Hazel Grove, Stockport, SK7 5AA
Client Frederic Robinson Ltd Address The Cock, Whaley Bridge		
Title PROPOSED GROUND FLOOR PLAN AND PART SITE PLAN		
Scale 1:100 @ A3		
Job Number 24240	Drawing Number PL06	Issue P1