





FRONT ELEVATION TO BUXTON ROAD (WEST)

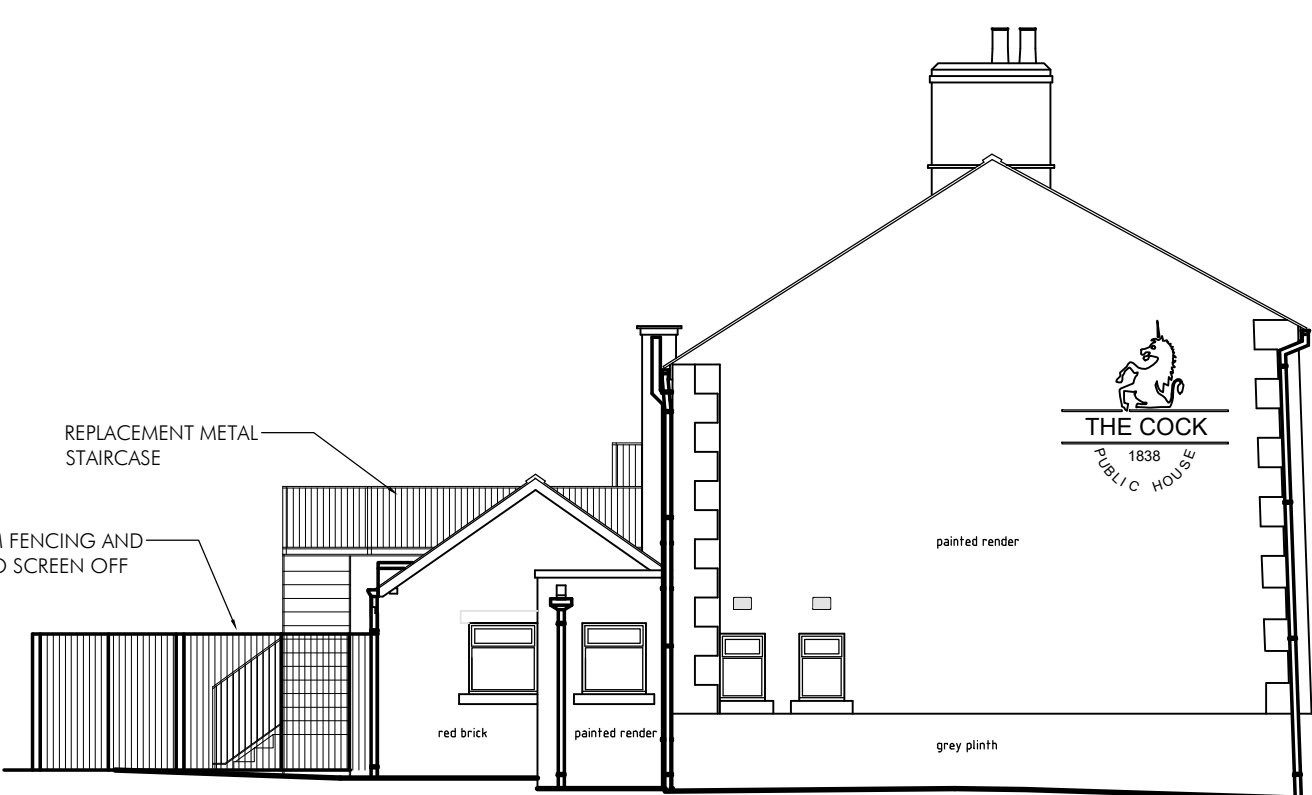



SIDE ELEVATION (NORTH)

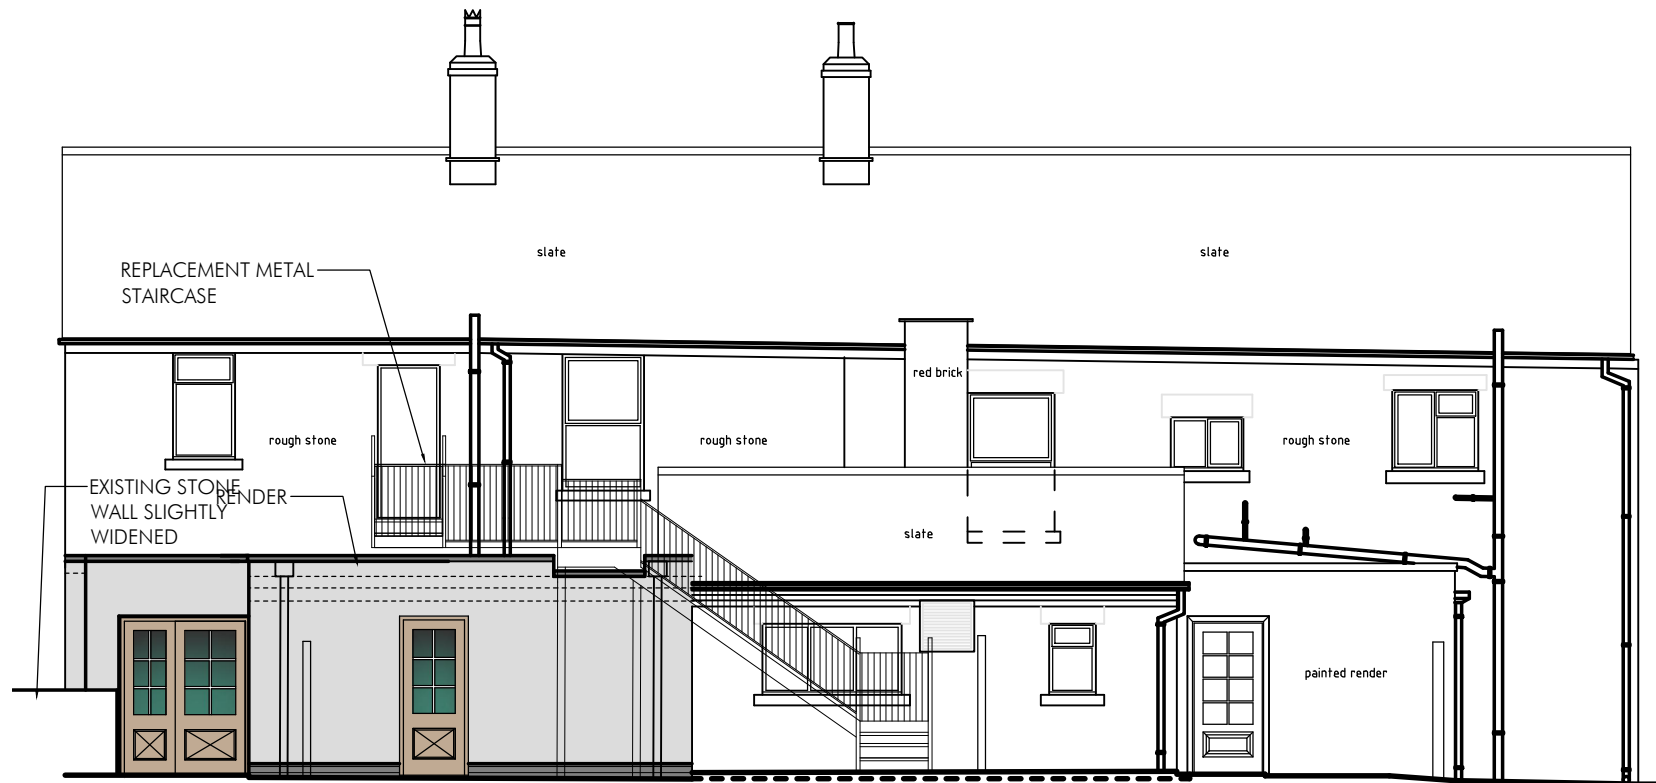

PROPOSED
ENTRANCE EXTENSION

PROPOSED KITCHEN EXTENSION

REAR ELEVATION (EAST)

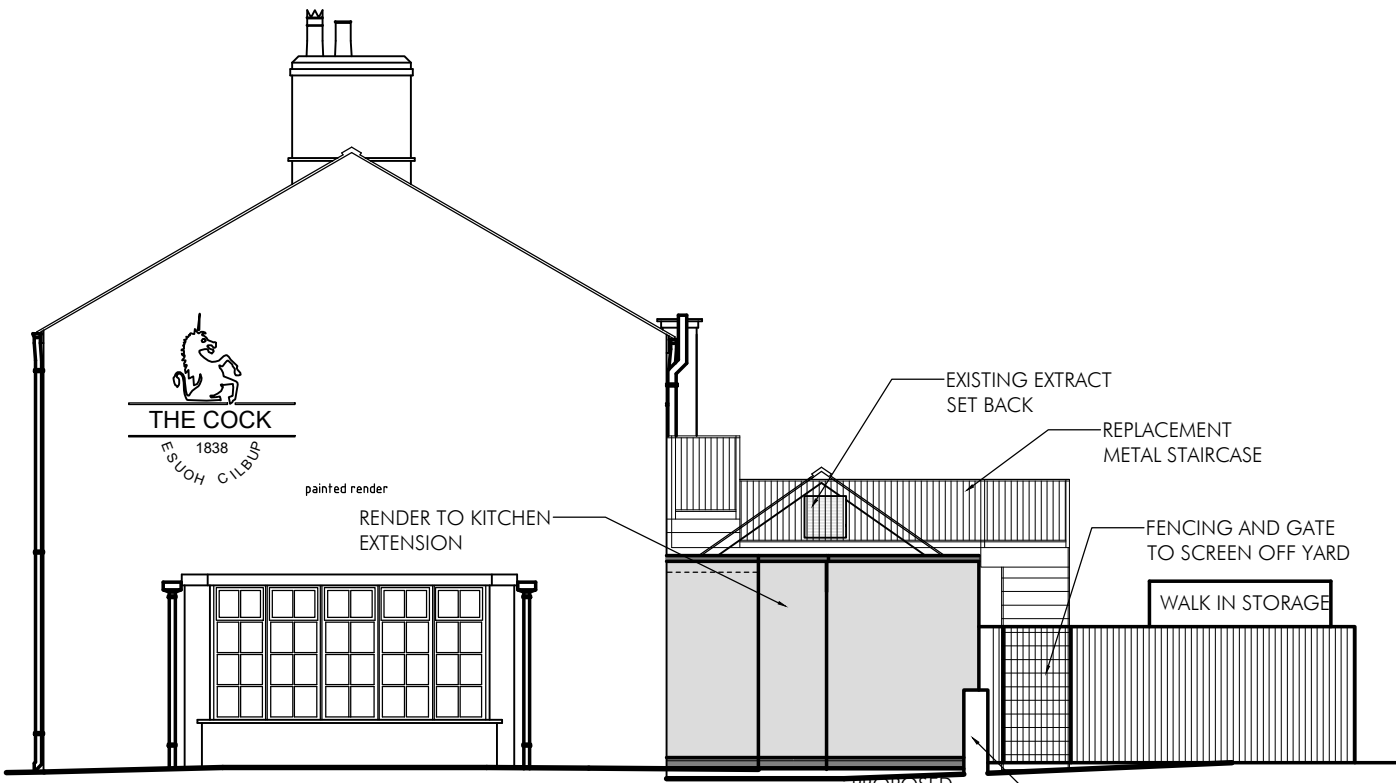 

PROPOSED
ENTRANCE EXTENSION

PROPOSED KITCHEN
EXTENSION

SIDE ELEVATION (SOUTH)

P1	DRAWN	28.06.24
PLG Design Ltd DESIGN PLANNING PROJECT MANAGEMENT		PLG
T - 0161 464 6675 M - 07795 296644 E - paul.gill@plgdesign.co.uk		Unit 11 National Trading Estate, Bramhall Moor Lane, Hazel Grove, Stockport, SK7 5AA
Client	Frederic Robinson Ltd	
Address	The Cock, Whaley Bridge	
Title	PROPOSED ELEVATIONS	
Scale 1:100 @ A3		
Job Number 24240	Drawing Number PLO8	Issue P1