


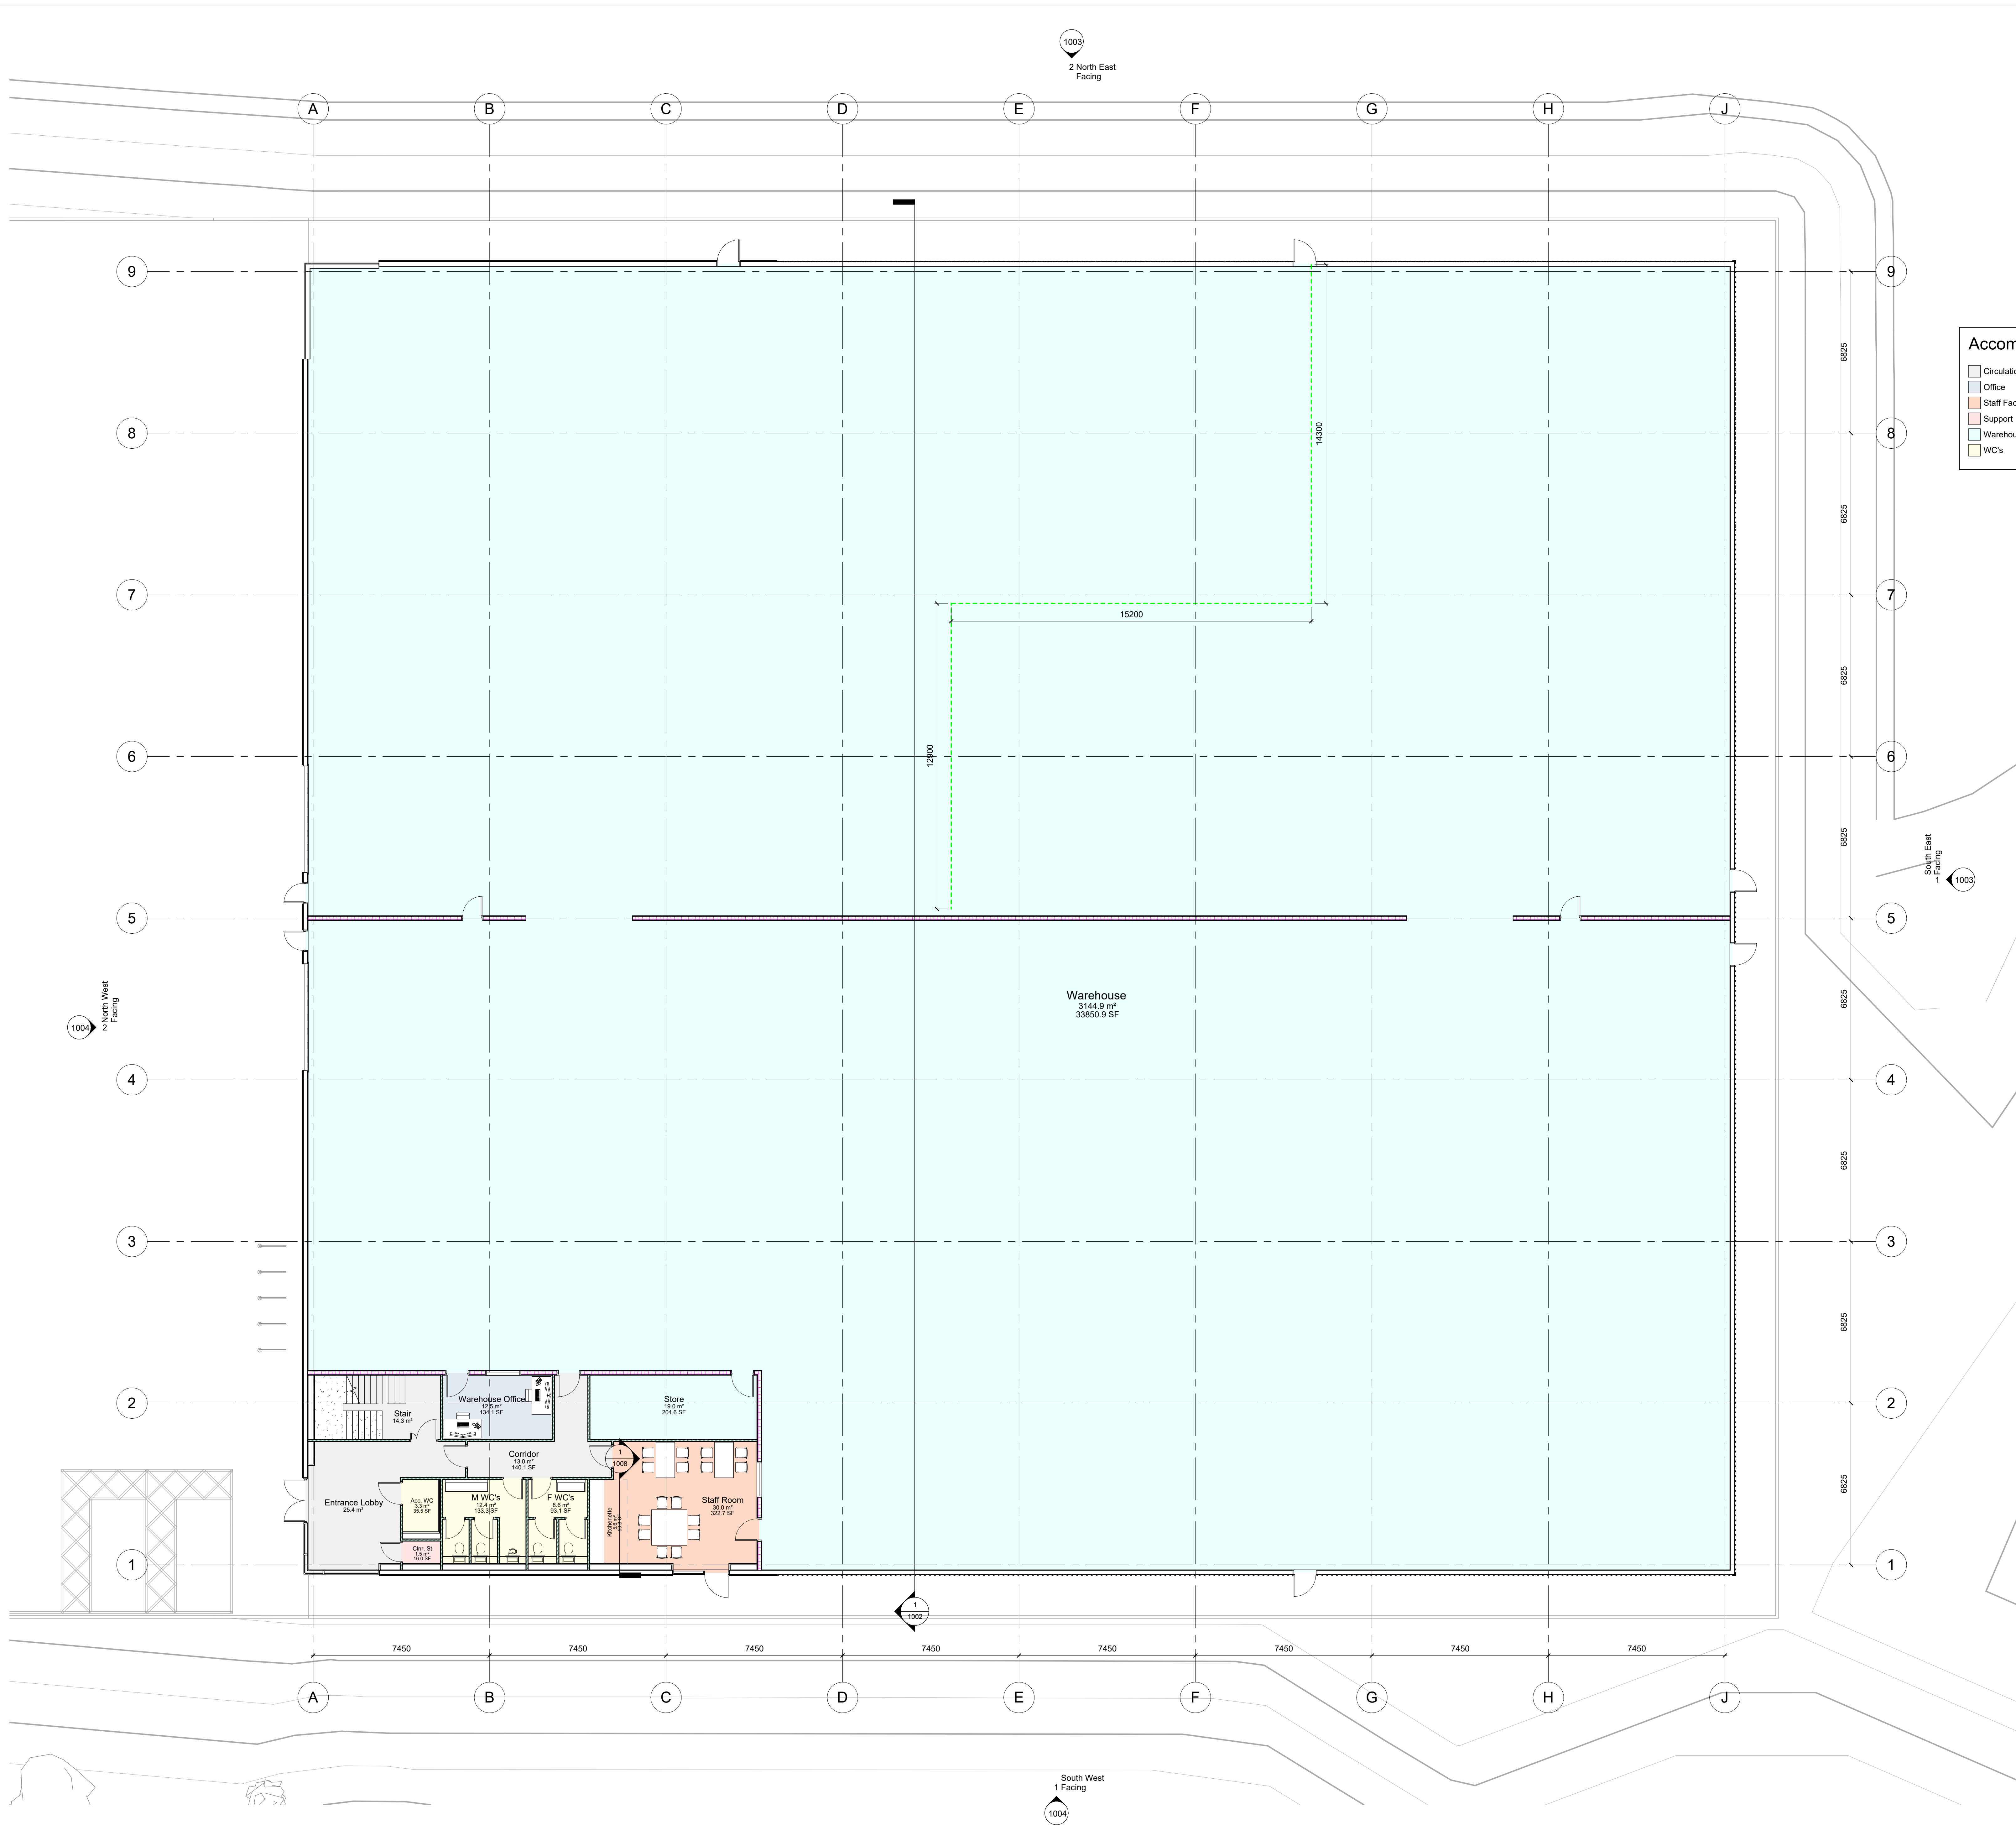

GF - Planning Plan 1 to 100  
1 : 100

**Accommodation Type Key**

- Circulation
- Office
- Staff Facilities
- Support
- Warehouse Space
- WC's

© Bowker Sadler Partnership Limited  
This drawing is the subject of copyright which vests in Bowker Sadler Partnership Limited. It is an infringement of copyright to reproduce this drawing, by whatever means, including electronic, without the express written consent of Bowker Sadler Partnership Limited which reserves all its rights.  
Bowker Sadler Partnership Limited asserts its rights to be identified as the author of this design.  
Report Errors and Omissions to the Architect.  
Check all dimensions on site.  
Drawing to be read in conjunction with the Health and Safety Plan and all relevant Risk Assessments.

1:100

1m

2m


3m

4m

5m

6m

Total GIFA  
3446m<sup>2</sup>  
37092sqft

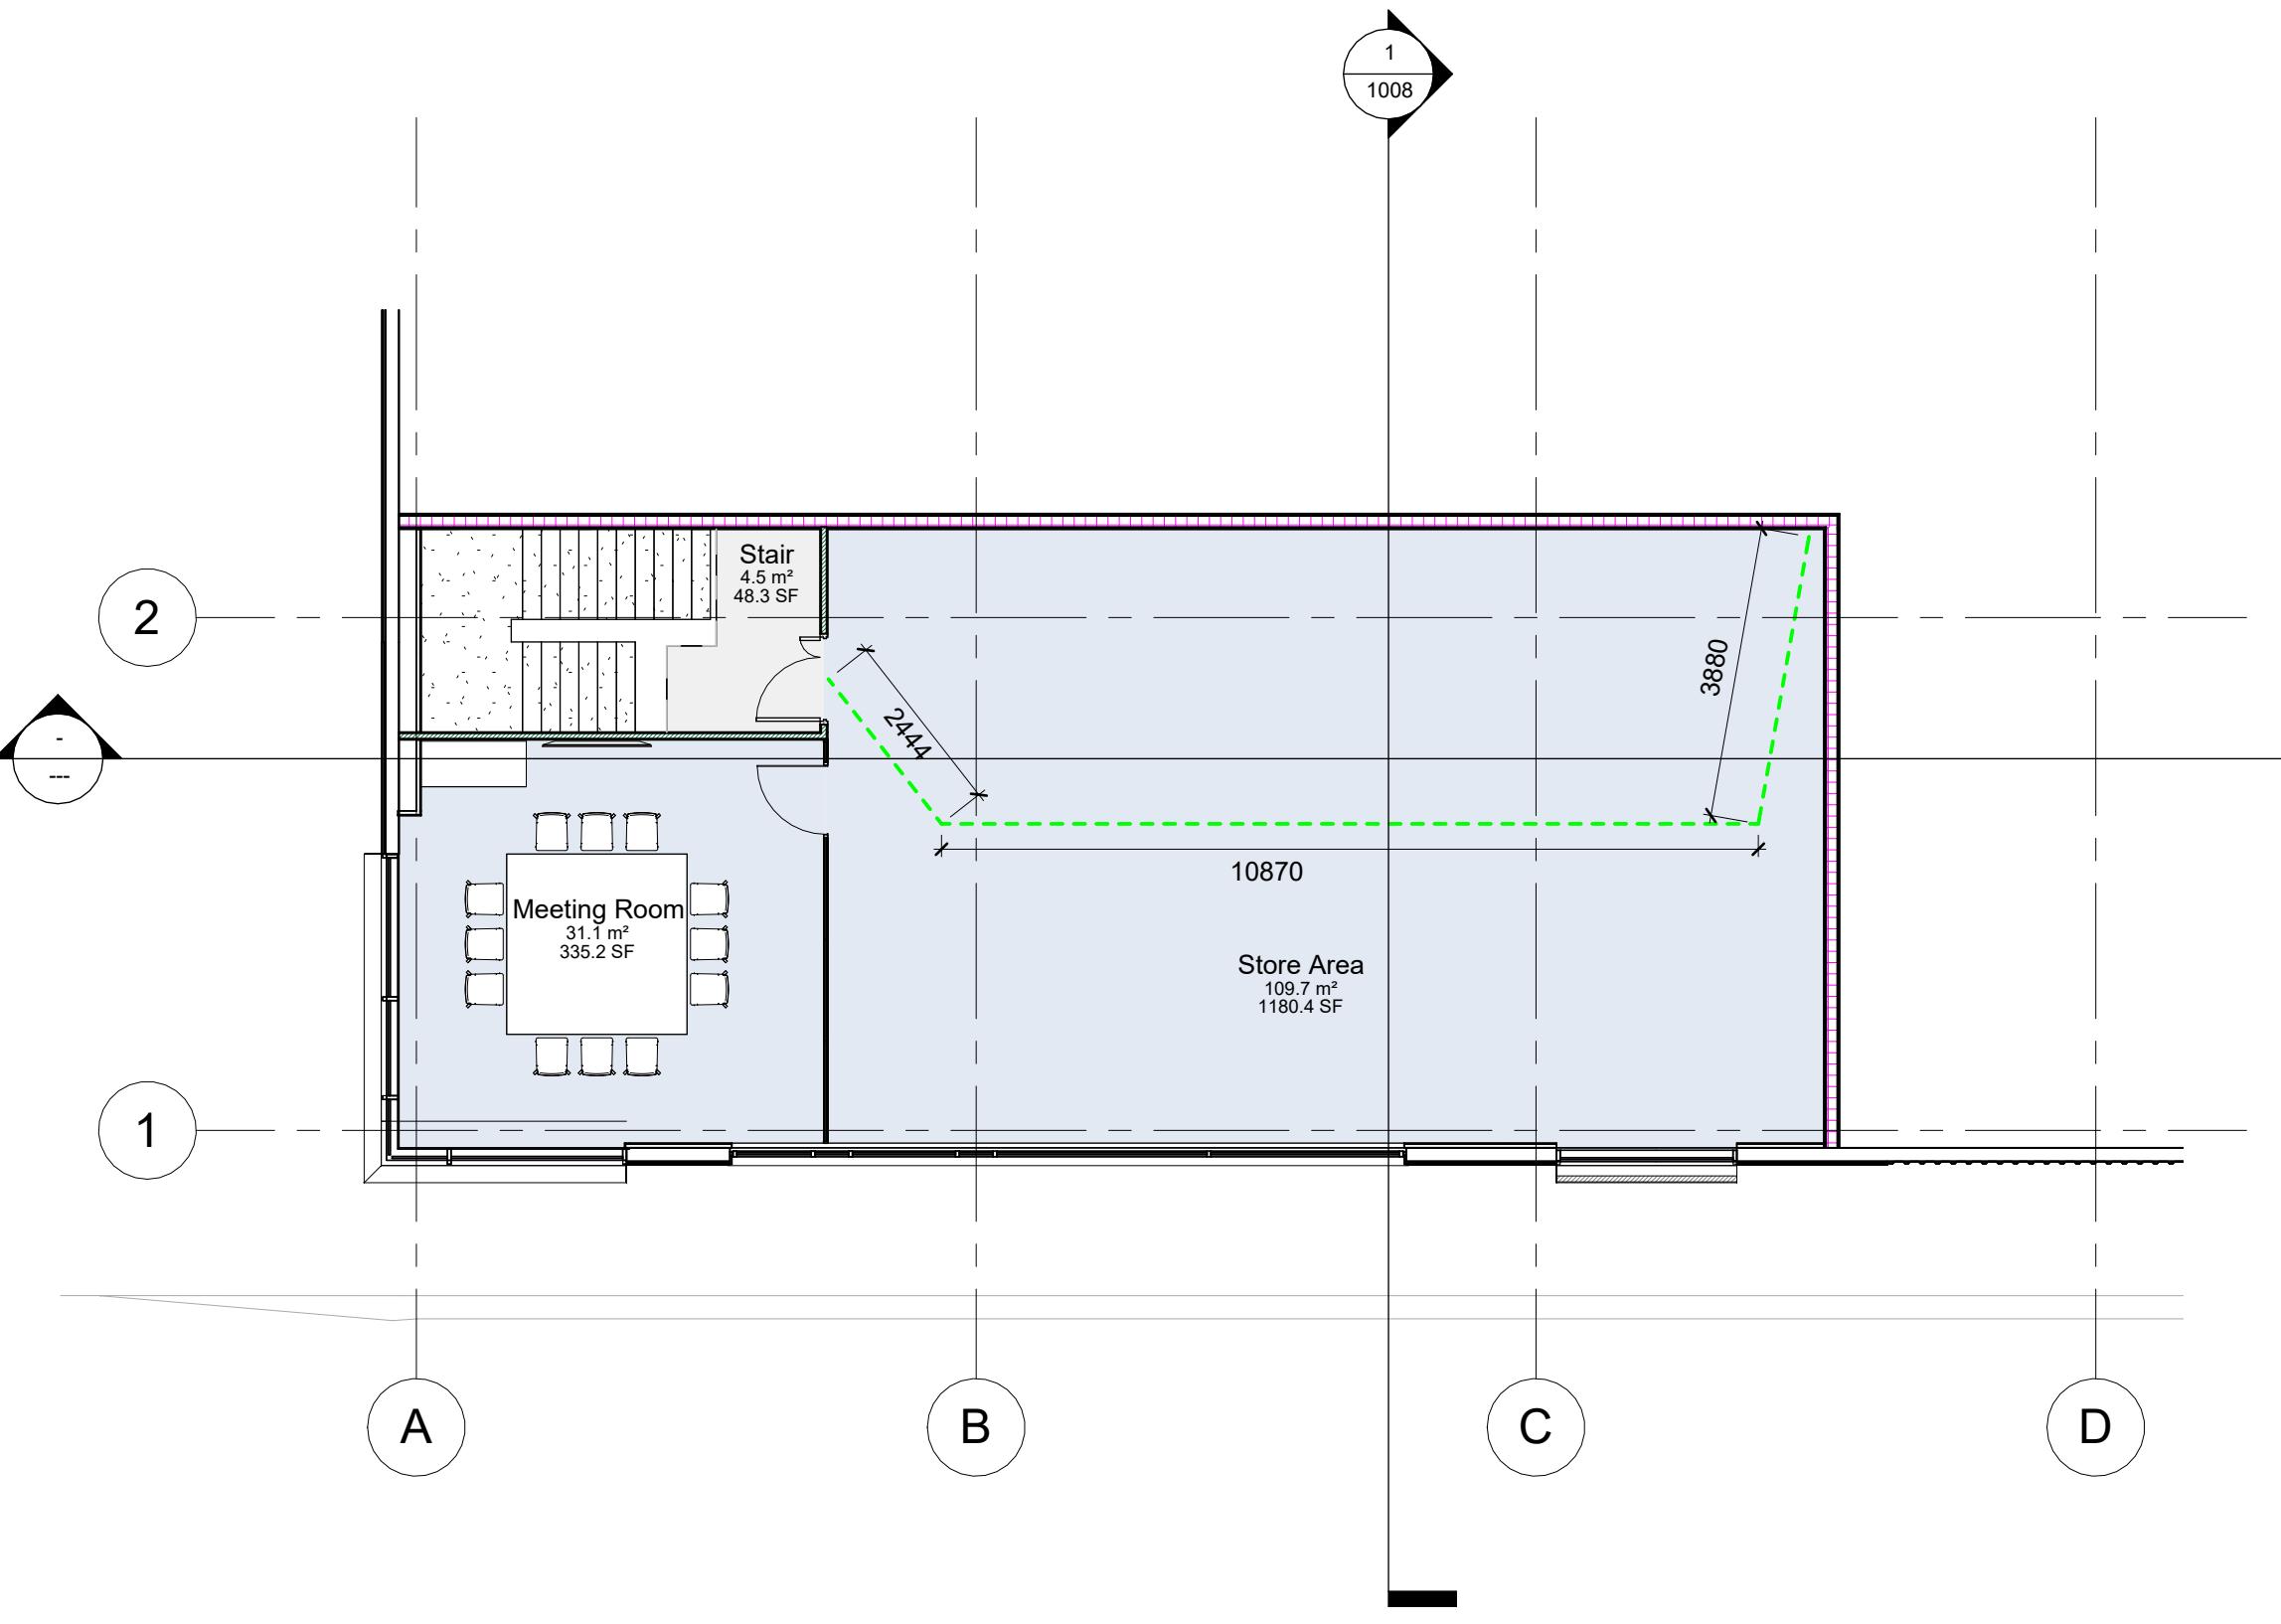

FF - Planning Plan 1 to 100  
1 : 100

|      |          |      |                 |       |
|------|----------|------|-----------------|-------|
| C    | 09.08.25 | ADC  | Sheet amended   | DL    |
| B    | 27.05.25 | ADC  | Planning Issue  | DL    |
| A    | 15.05.25 | ADC  | Drawing updated | DL    |
| Rev. | Date     | Drn. |                 | Chkd. |

**BowkerSadler**

Project  
Bowden Hey Road

Client  
Trustees of the Ainley Pension Scheme

Drawing  
Proposed Floor Plans

|            |            |       |         |          |            |        |          |
|------------|------------|-------|---------|----------|------------|--------|----------|
| Scale      | Sheet Size | Drawn | Checked | Date     |            |        |          |
| 1 : 100    | A0         | ADC   | DL      | April 24 |            |        |          |
| Project No | Discipline | Zone  | Level   | Form     | Discipline | Number | Revision |
| 15-072     |            |       |         |          |            | 1001   | C        |

Sketch

Planning

Hatherlow House, Hatherlow, Romley, Stockport, SK6 3DY  
0161 406 7333 office@bowker-sadler.co.uk www.bowker-sadler.co.uk