





Site Plan

1 : 500

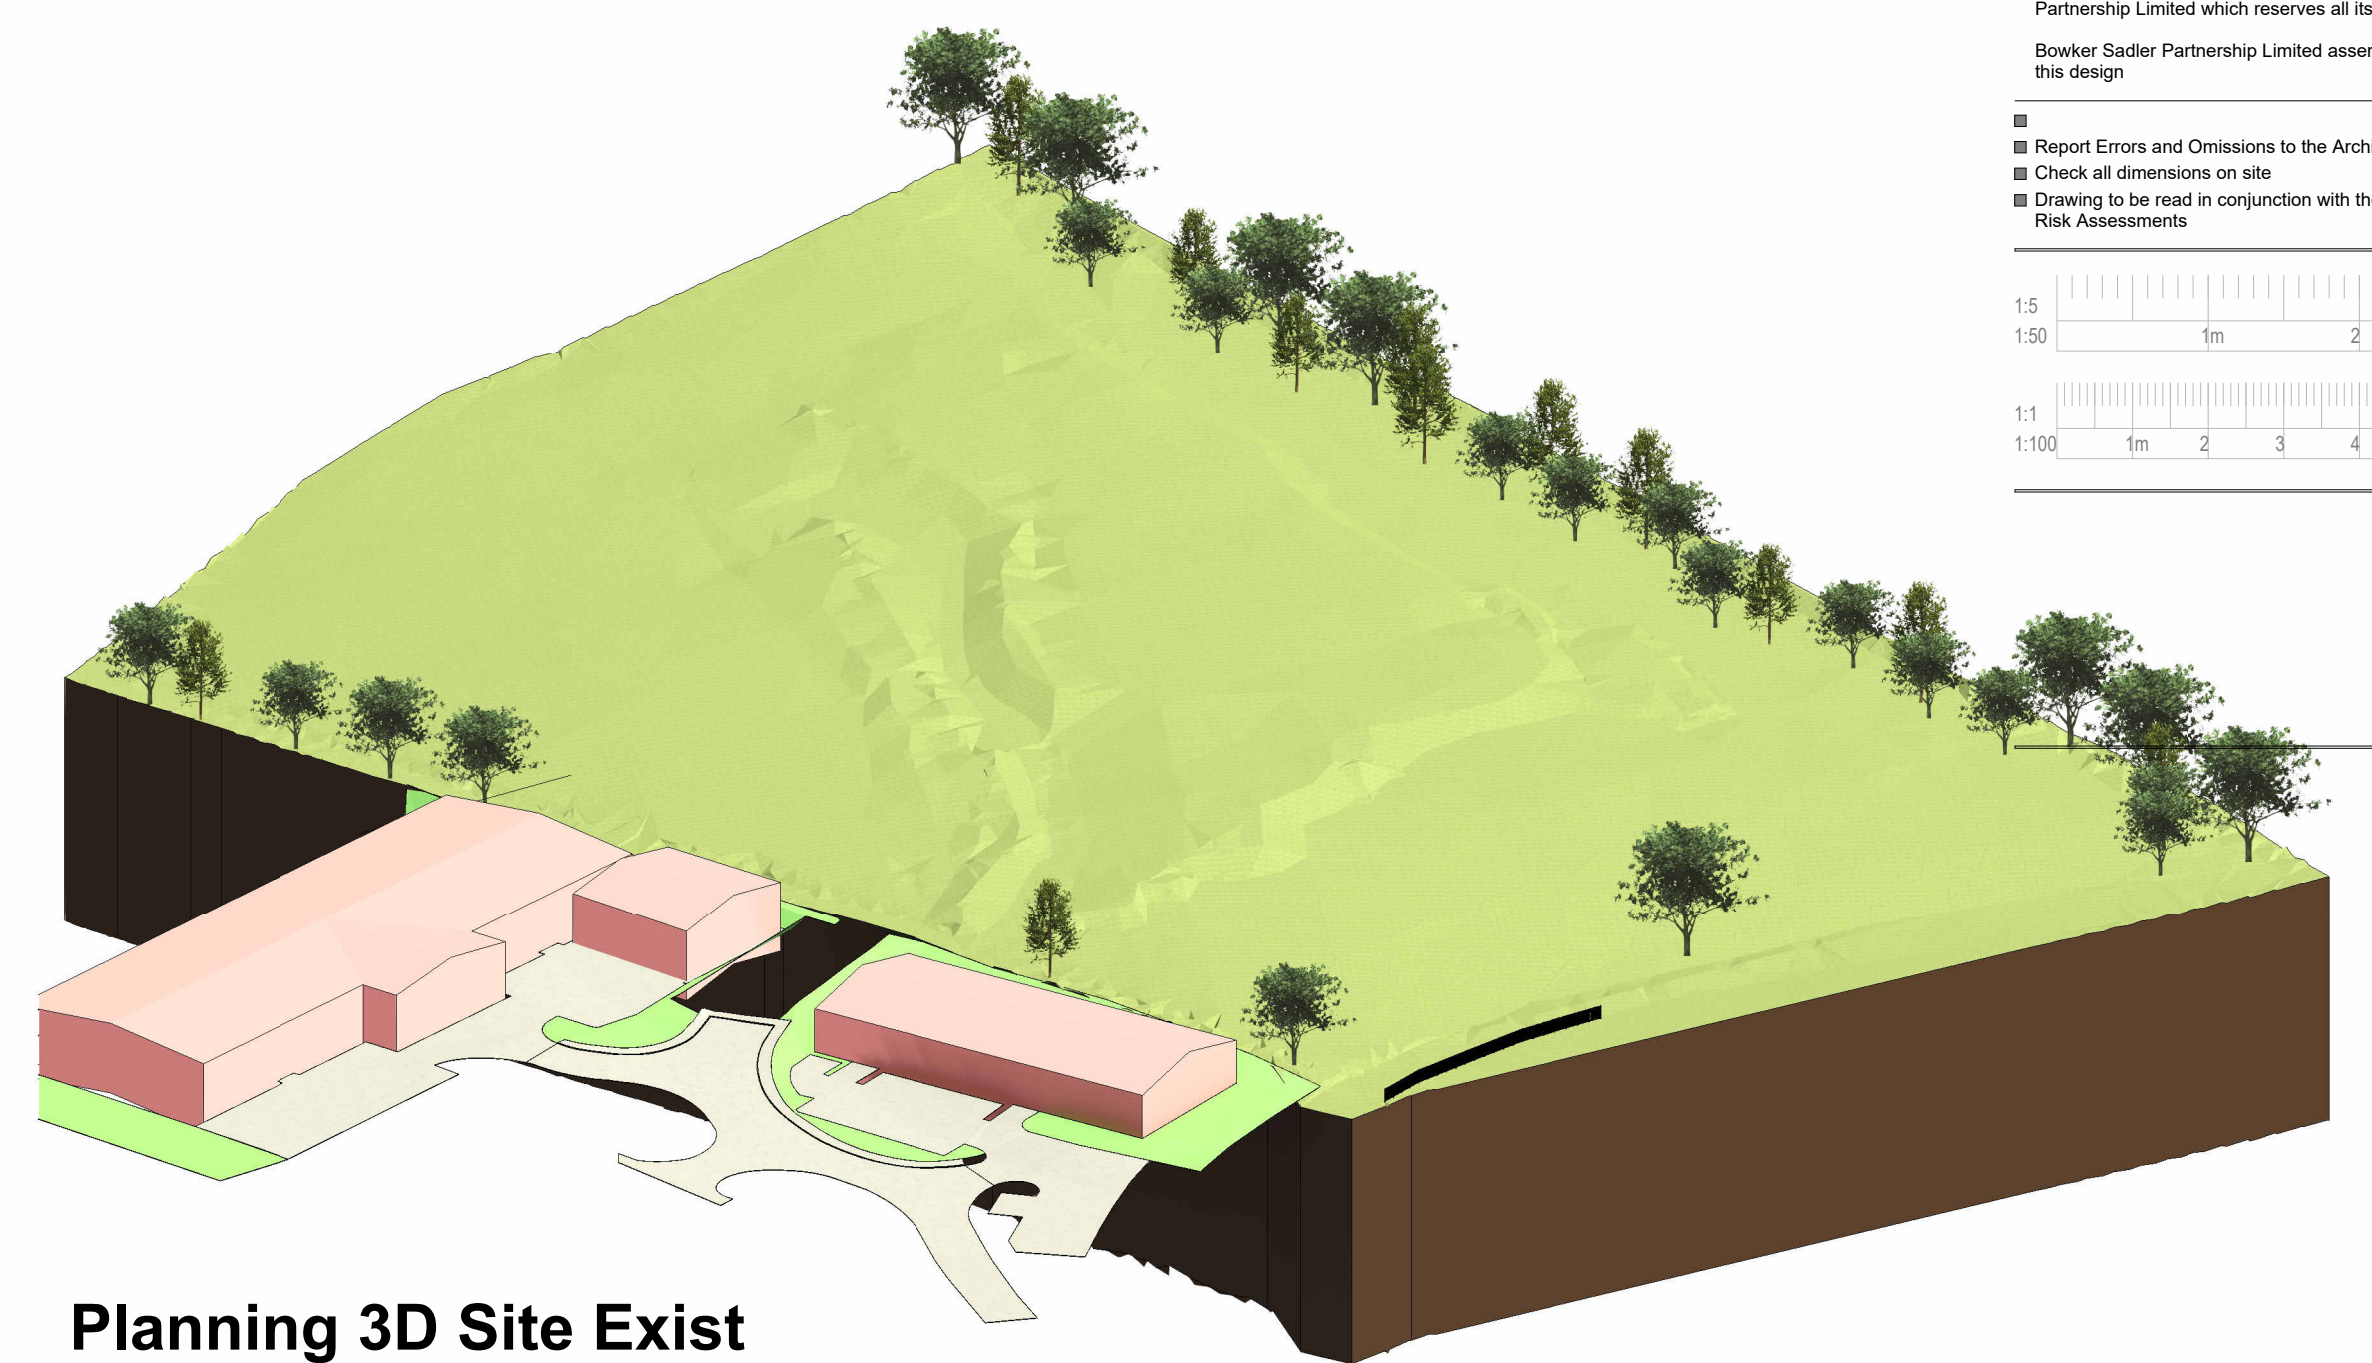

Planning 3D Site Exist

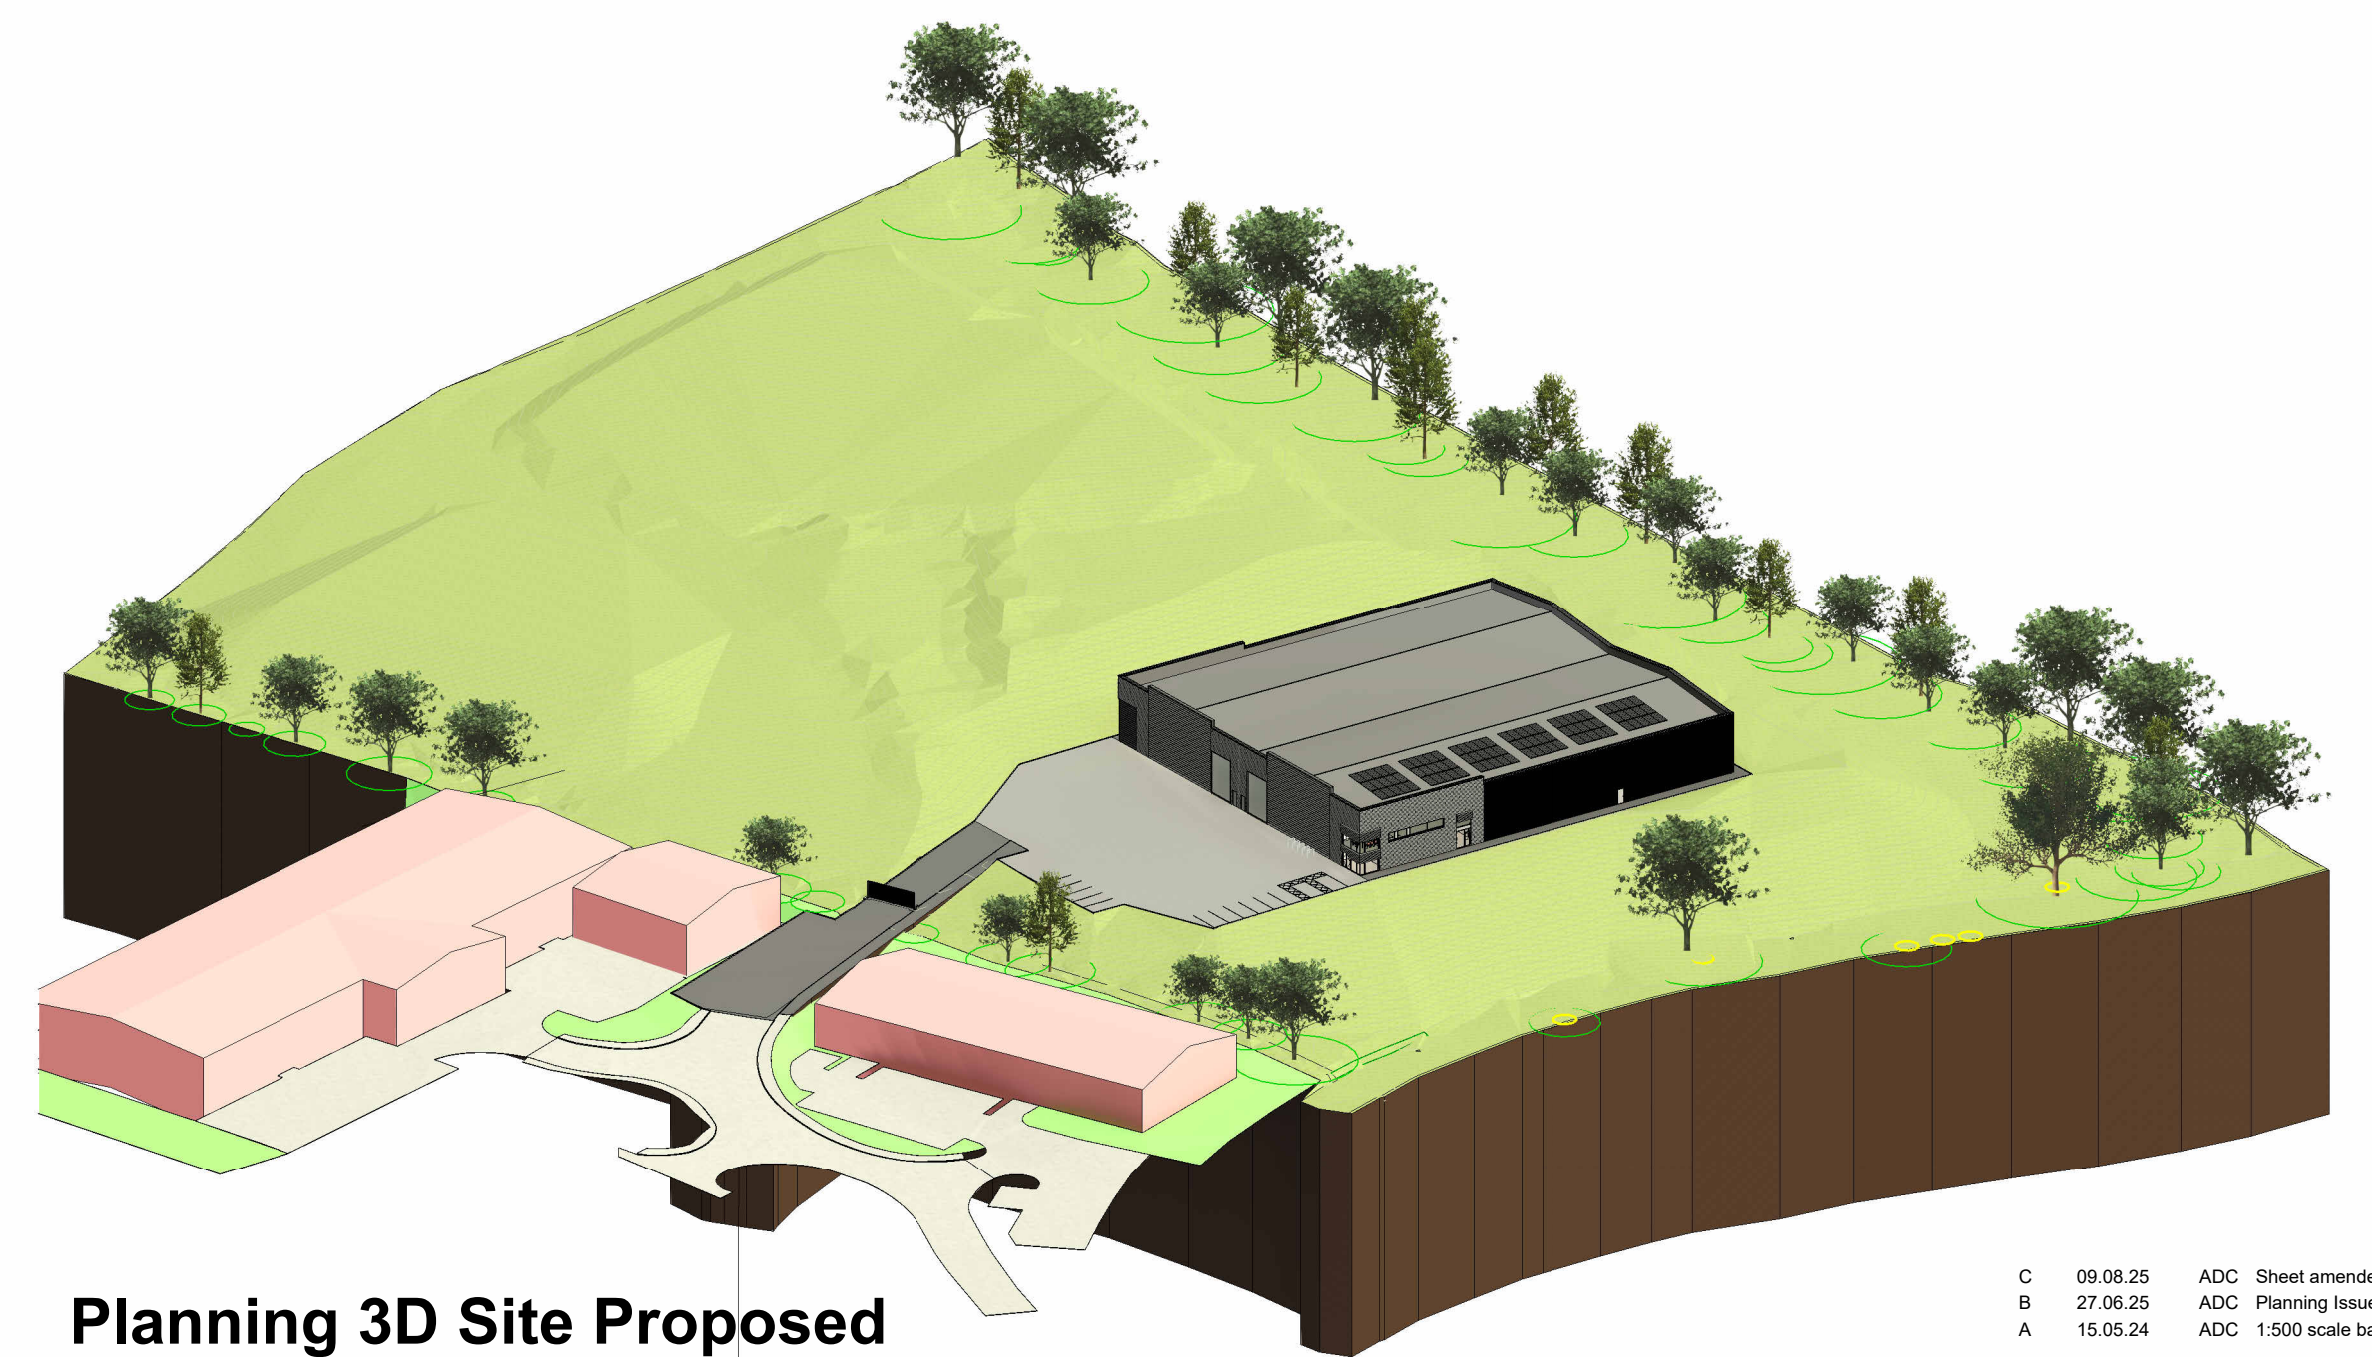

Planning 3D Site Proposed

© Bowker Sadler Partnership Limited

■ This drawing is the subject of copyright which vests in Bowker Sadler Partnership Limited. It is an infringement of copyright to reproduce this drawing, by whatever means, including electronic, without the express written consent of Bowker Sadler Partnership Limited which reserves all its rights.


Bowker Sadler Partnership Limited asserts its rights to be identified as the author of this design

■

■ Report Errors and Omissions to the Architect.

■ Check all dimensions on site

■ Drawing to be read in conjunction with the Health and Safety Plan and all relevant Risk Assessments

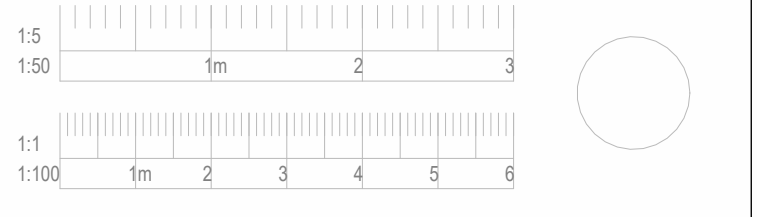

C	09.08.25	ADC	Sheet amended	DL
B	27.06.25	ADC	Planning Issue	DL
A	15.05.24	ADC	1:500 scale bar added	DL
Rev.	Date	Drn.		Chkd.

BowkerSadler

Project Bowden Hey Road

Client
Trustees of the Ainley
Pension Scheme

Drawing Proposed Site Plan & 3D Views

Scale 1 : 500	Sheet Size @ A1	Drawn ADC	Checked DL	Date May 24
Project No. 15-072 -	Originator	Zone	Level	Form Discipline
				Number Revision 1006 C

For Information

Hatherlow House, Hatherlow, Romiley, Stockport, SK6 3DY
0161 406 7333 office@bowker-sadler.co.uk www.bowker-sadler.co.uk