


© Bowker Sadler Partnership Limited
■ This drawing is the subject of copyright which vests in Bowker Sadler Partnership Limited. It is an infringement of copyright to reproduce this drawing, by whatever means, including electronic, without the express written consent of Bowker Sadler Partnership Limited which reserves all its rights.
Bowker Sadler Partnership Limited asserts its rights to be identified as the author of this design
■ Report Errors and Omissions to the Architect.
■ Check all dimensions on site
■ Drawing to be read in conjunction with the Health and Safety Plan and all relevant Risk Assessments

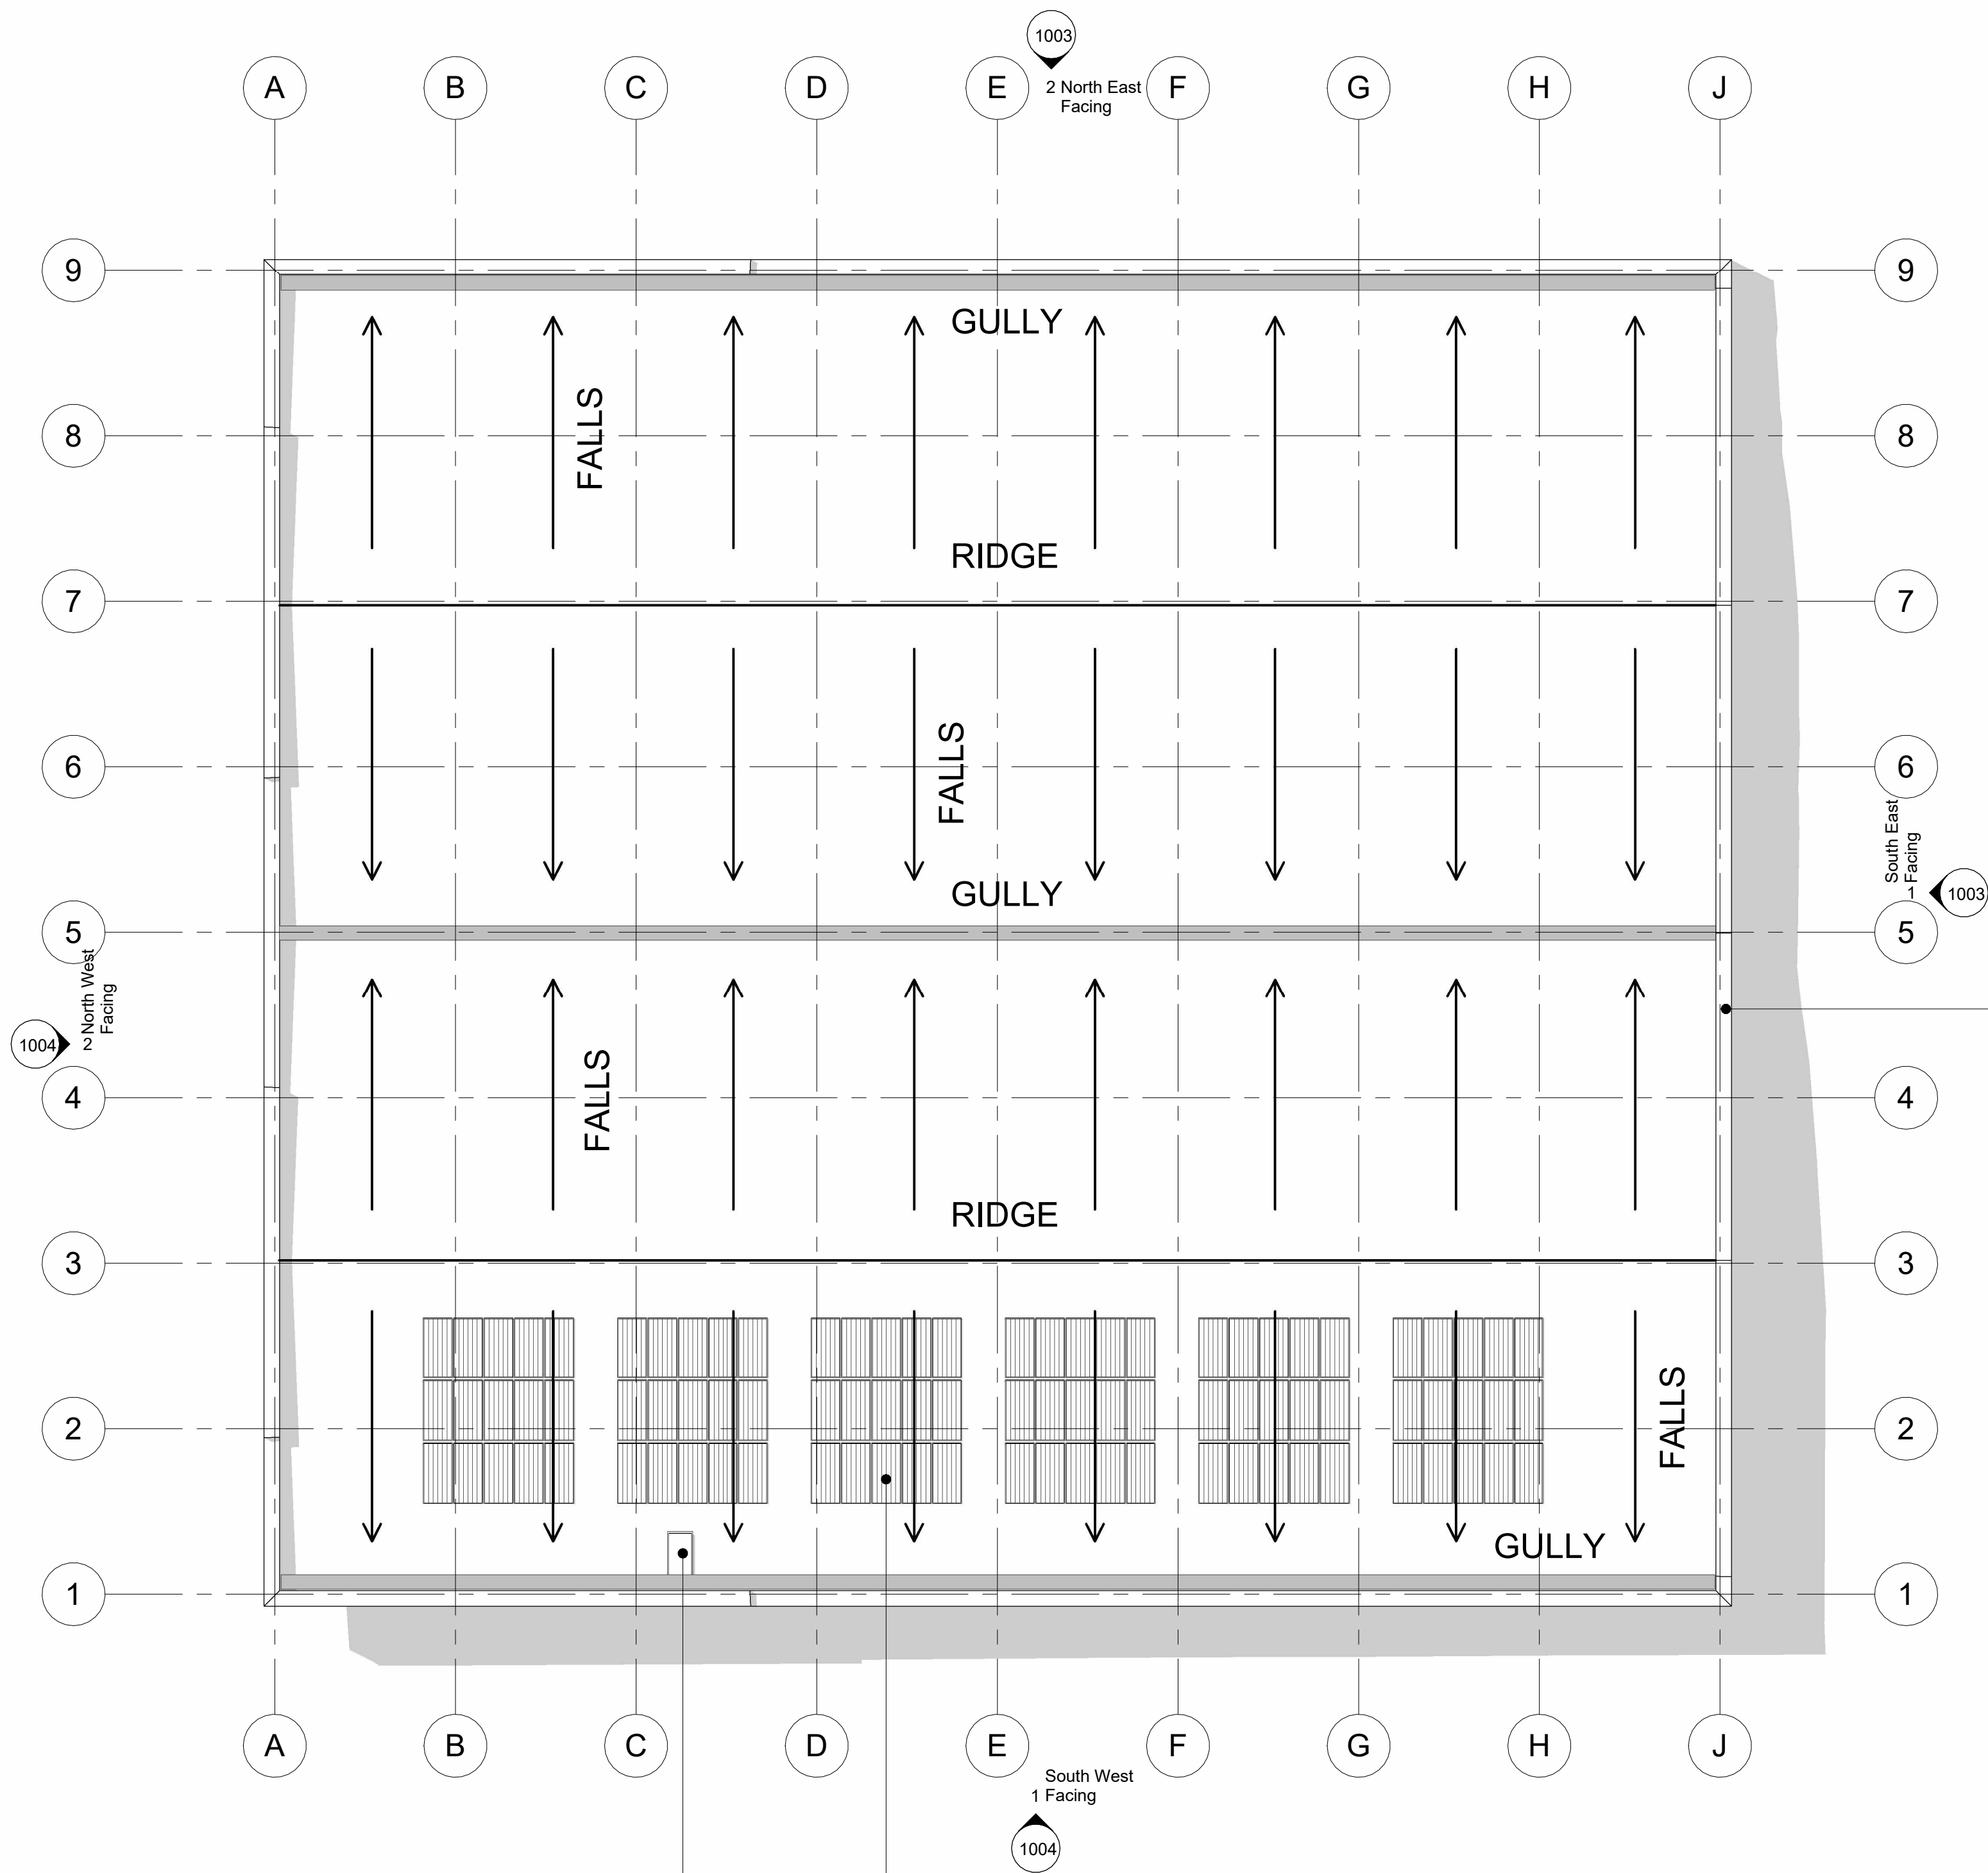

CONTINUOUS PARAPET UPSTAND WITH PPC ALUMINIUM COPING TO PERIMETER OF ROOF TO 1100mm MINIMUM HEIGHT

ROOF MOUNTED SOLAR PV TO ACHIEVE 200m² ACTIVE AREA AS PER TABLE 10 OF THE SBEM REPORT PREPARED BY ECS CONSULTANTS

ROOF ACCESS HATCH WITH DROP DOWN LADDER ACCESS TO MEZZANINE FLOOR LEVEL

B	09.08.25	ADC	Sheet amended	DL
A	27.06.25	ADC	Planning Issue	DL
Rev.	Date	Dim.		Chkd.

BowkerSadler

Project
Bowden Hey Road

Client
Trustees of the Ainley Pension Scheme

Drawing
Roof Plan

Scale 1 : 200	Sheet Size @ A1	Drawn ADC	Checked DL	Date June 24
Project No. 15-072 -	Originator ADC	Zone Level	Form Disipline	Number 1010
Status Planning				B

Hatherlow House, Hatherlow, Romiley, Stockport, SK6 3DY
0161 406 7333 office@bowker-sadler.co.uk www.bowker-sadler.co.uk