



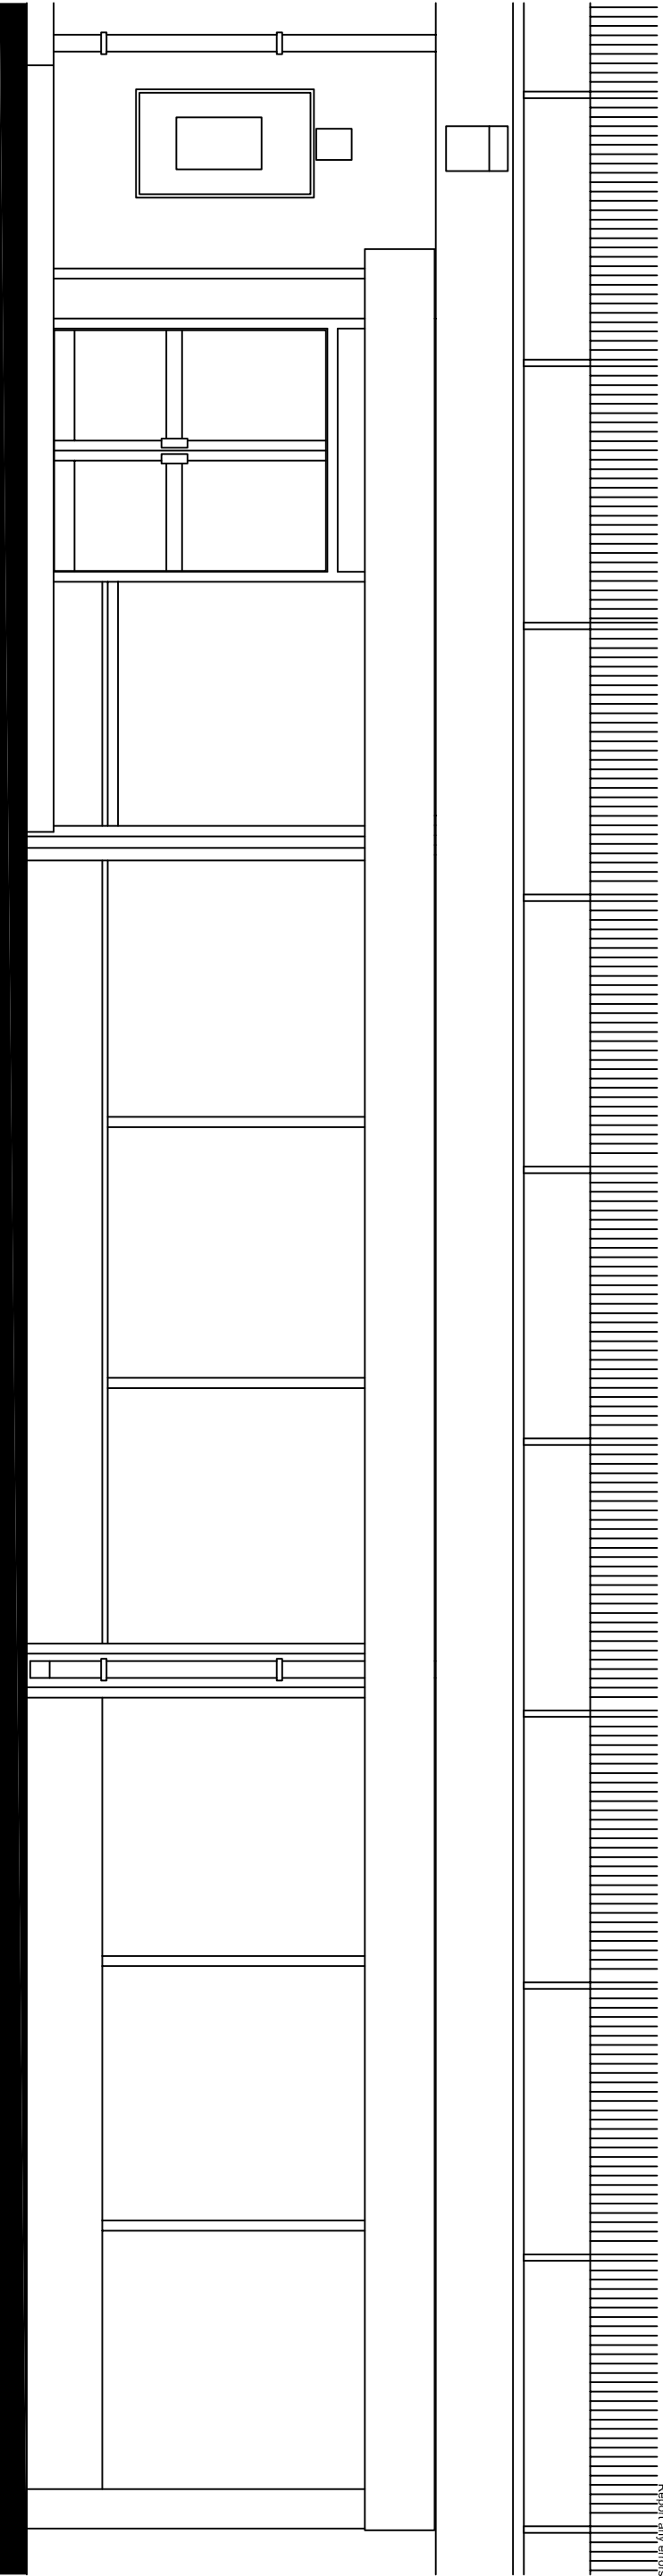

PROPOSED FRONT ELEVATION TO SHOP.
(Scale 1:50).

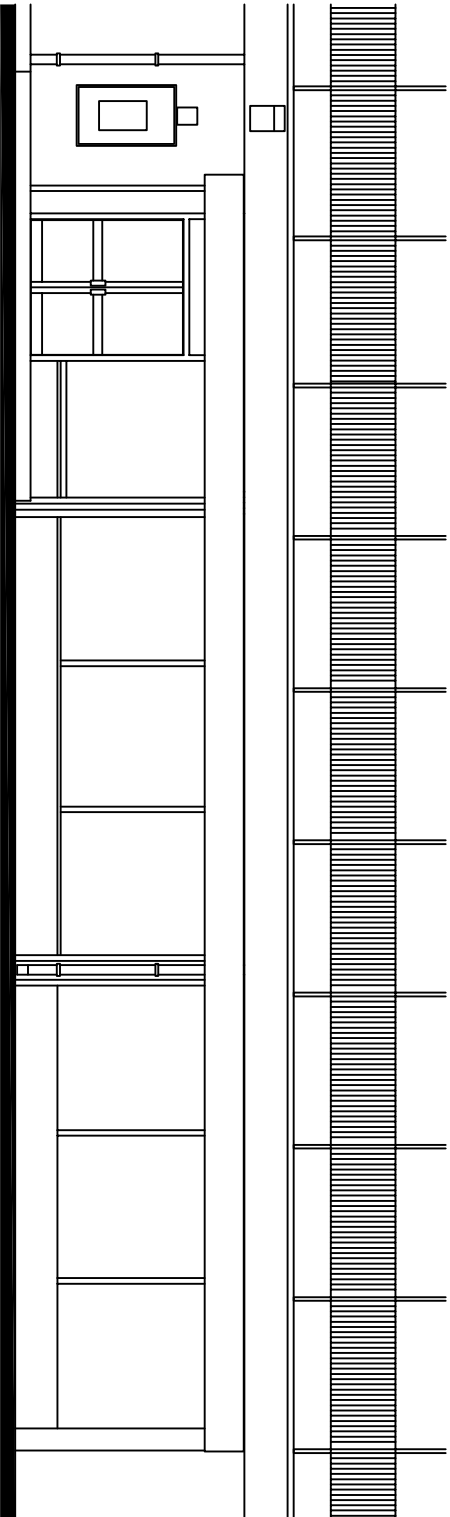

EXISTING FRONT ELEVATION TO SHOP.
(Scale 1:100).