


EXISTING DWELLING

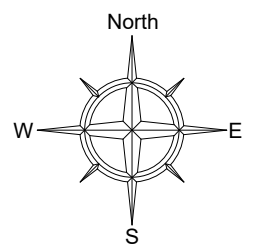

Legend

Trees


Grass

Resin Driveway

Site Boundary

Foliage

Paving

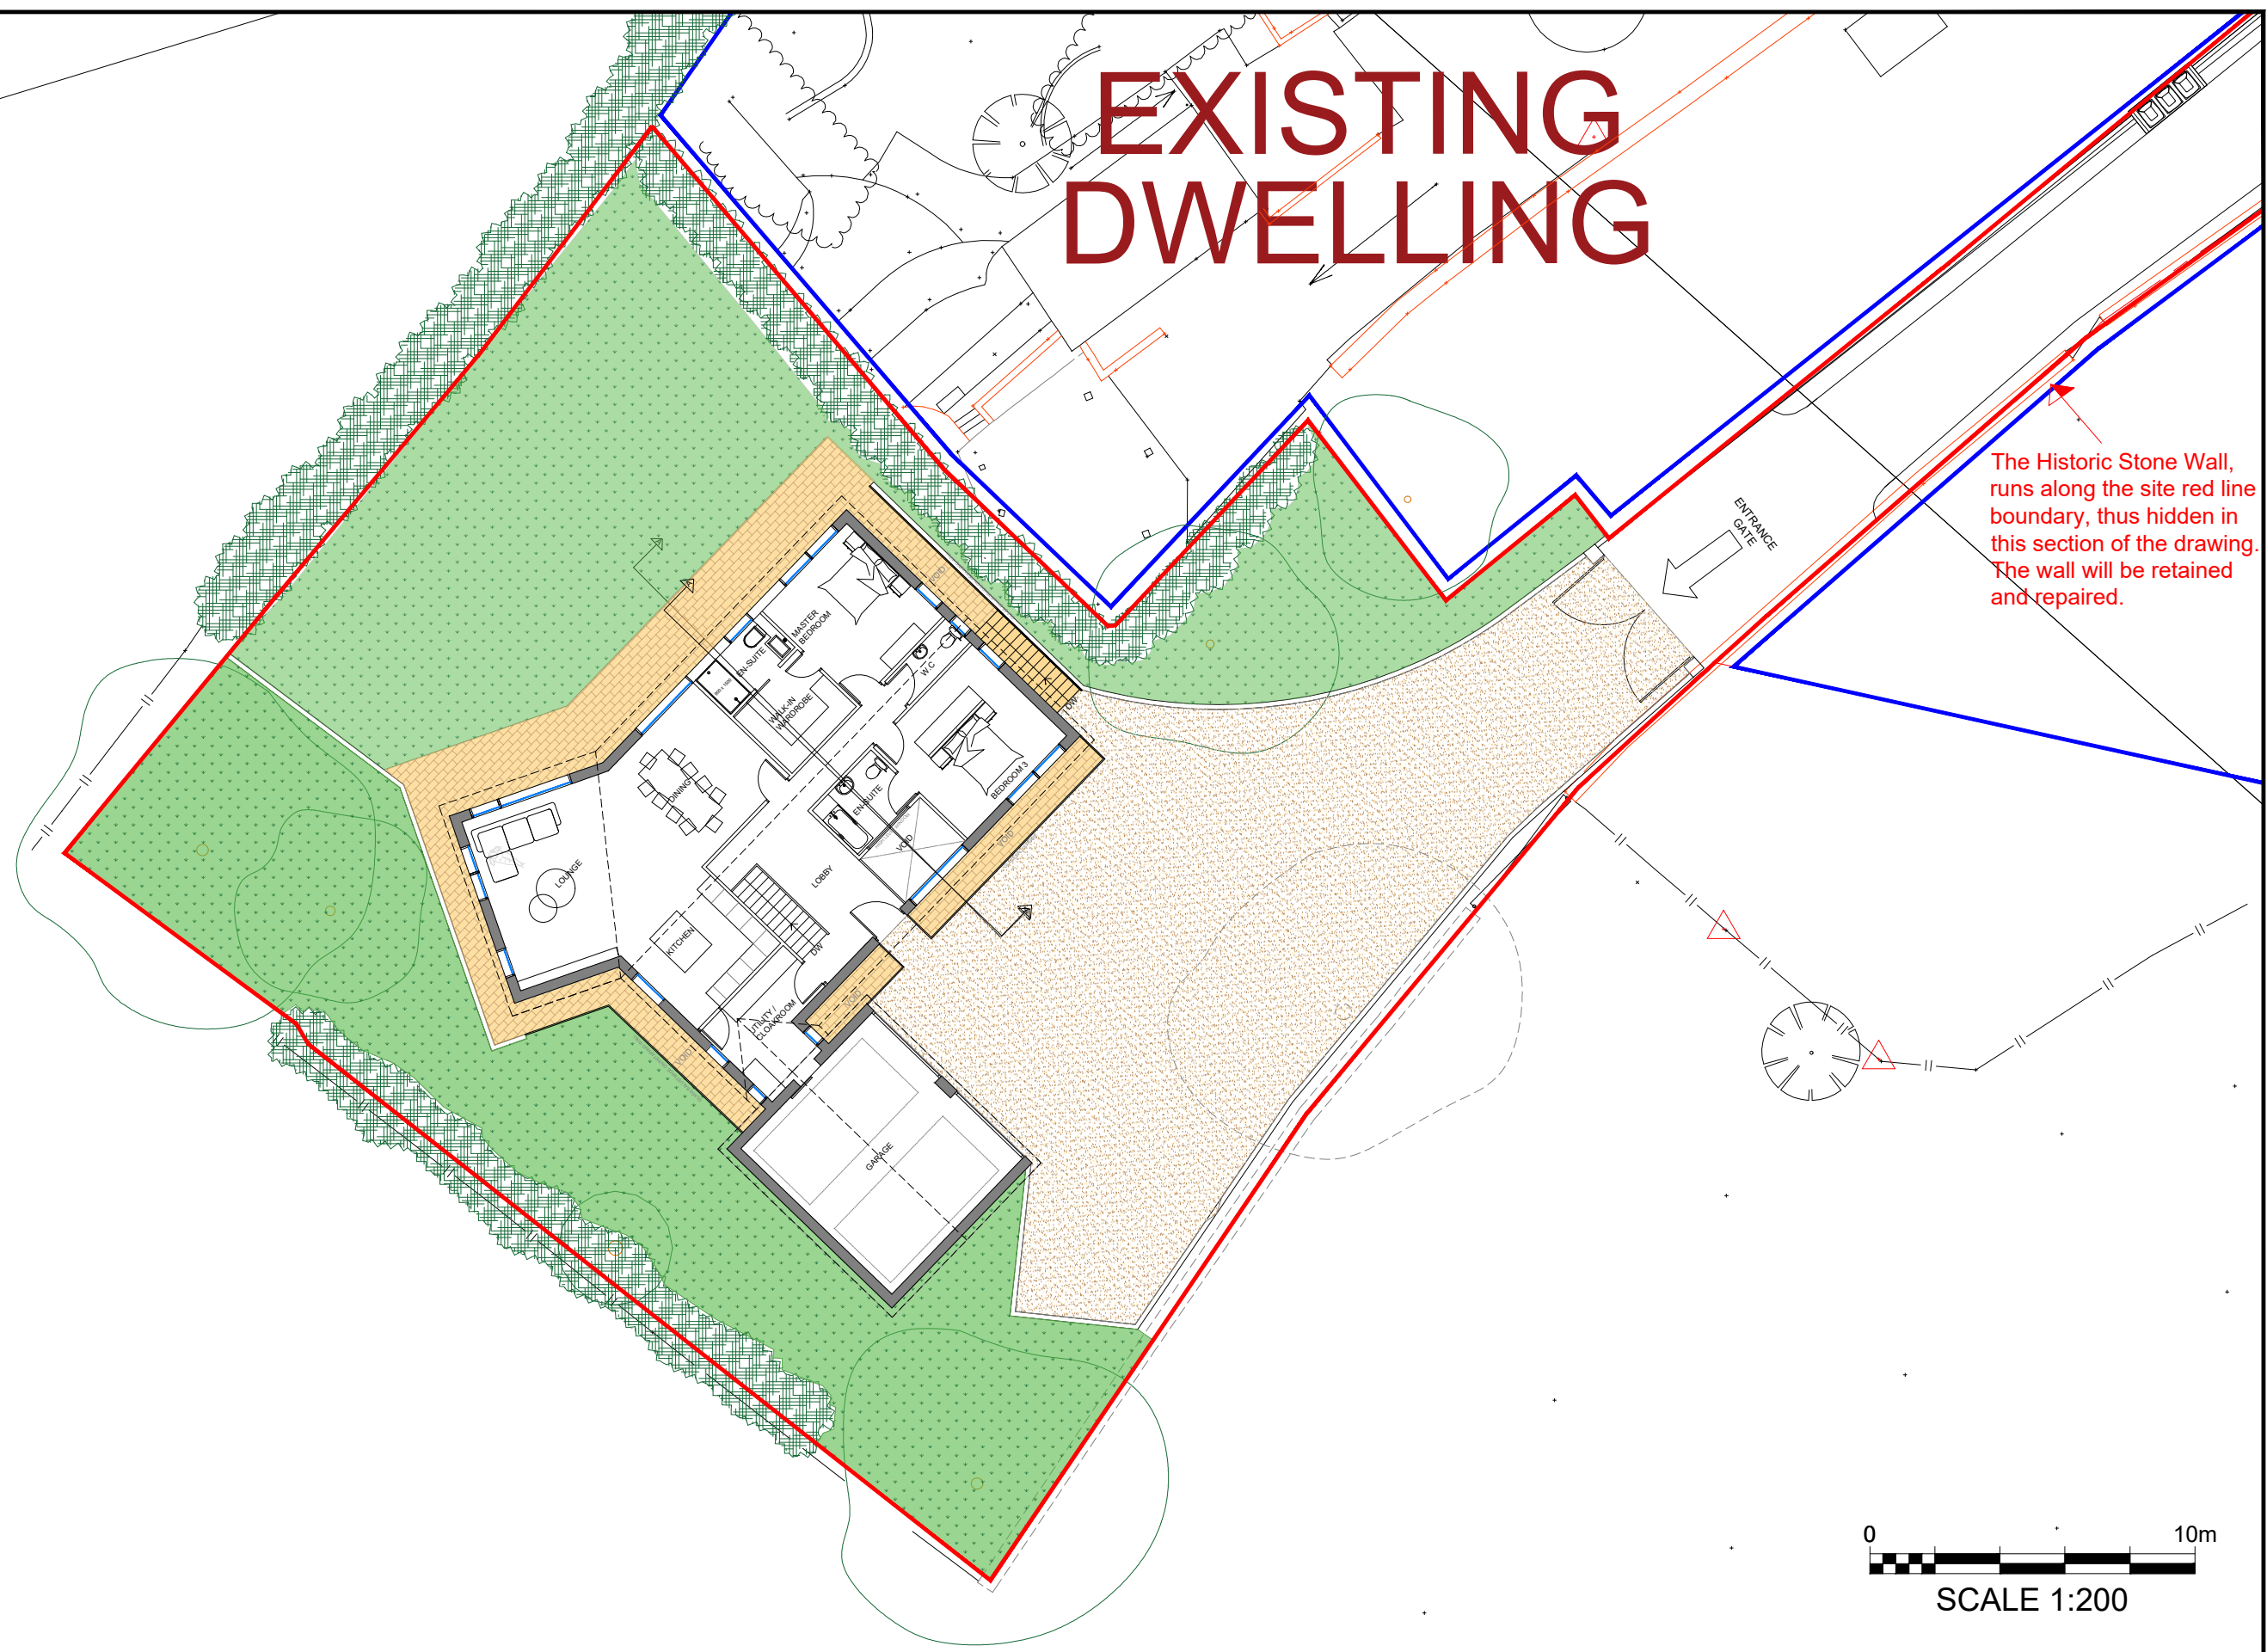

				 HOWARD & SEDDON A.R.I.B.A. CHARTERED ARCHITECTS 64 WASHWAY ROAD SALE, CHESHIRE, M33 7RE TEL NO. 0161 - 973 8296 FAX NO. 0161 - 962 3485 E-MAIL : ADMIN@HOWARDANSEDDON.CO.UK	PROJECT	PROPOSED NEW DWELLING CHAPEL BROW 44/48 TOWN LANE CHARLESWORTH. SK13 5HQ	TITLE PROPOSED SITE PLAN	DRAWN HM	DRG No. 14,647/ 23	
D	Client revisions	TB	03.07.2024					DATE 17.10.2022		
C	Garage updated.	HM	04.04.2023							
B	Note on Historic Boundary	HM	19.10.2022					SCALE 1:200 (A3)	AMENDMENT D	
A	First Issue.	HM	17.10.2022			CLIENT MR PAUL DUFFY				
REV	DESCRIPTION		BY	DATE						