




PROPOSED FRONT ELEVATION

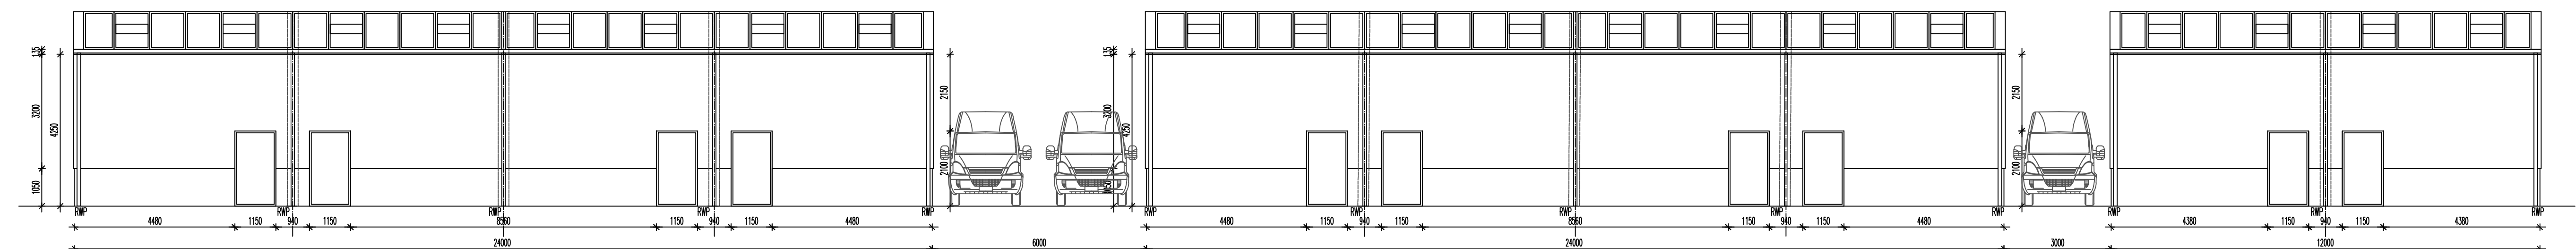


PROPOSED REAR ELEVATION

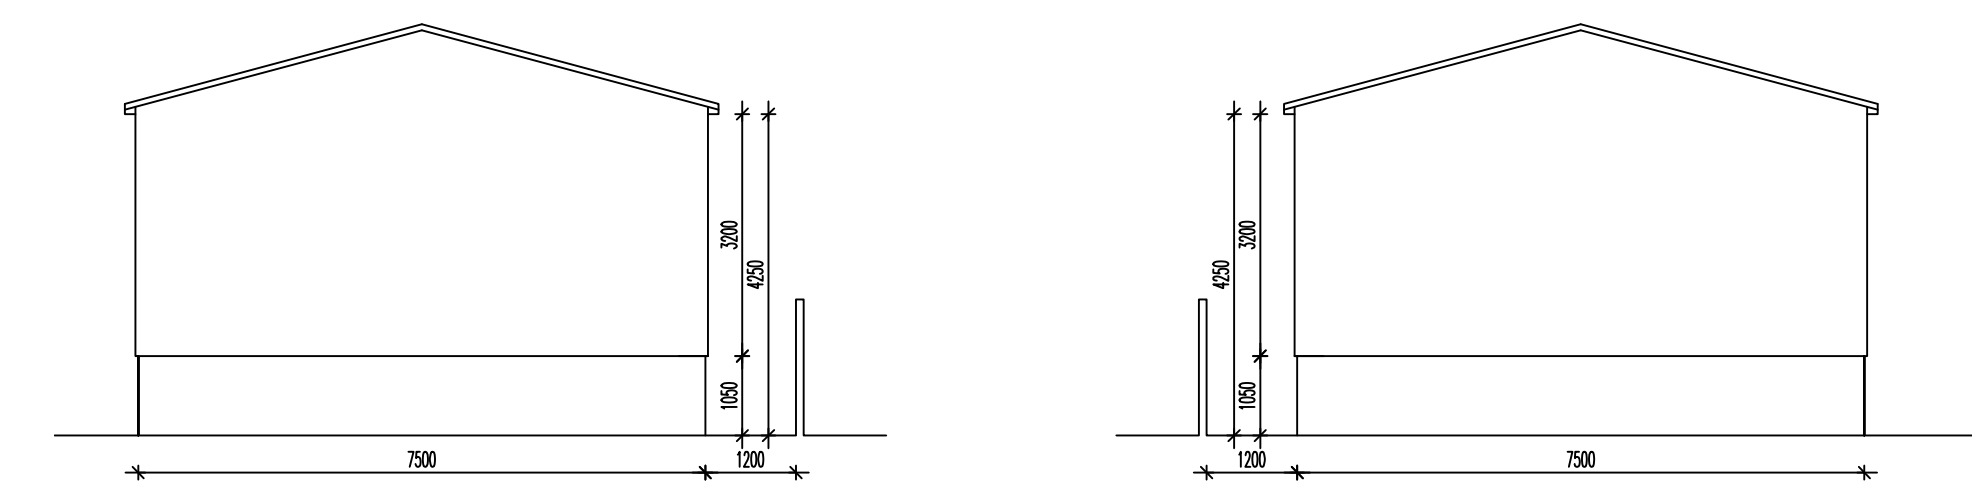

PROPOSED GABLES

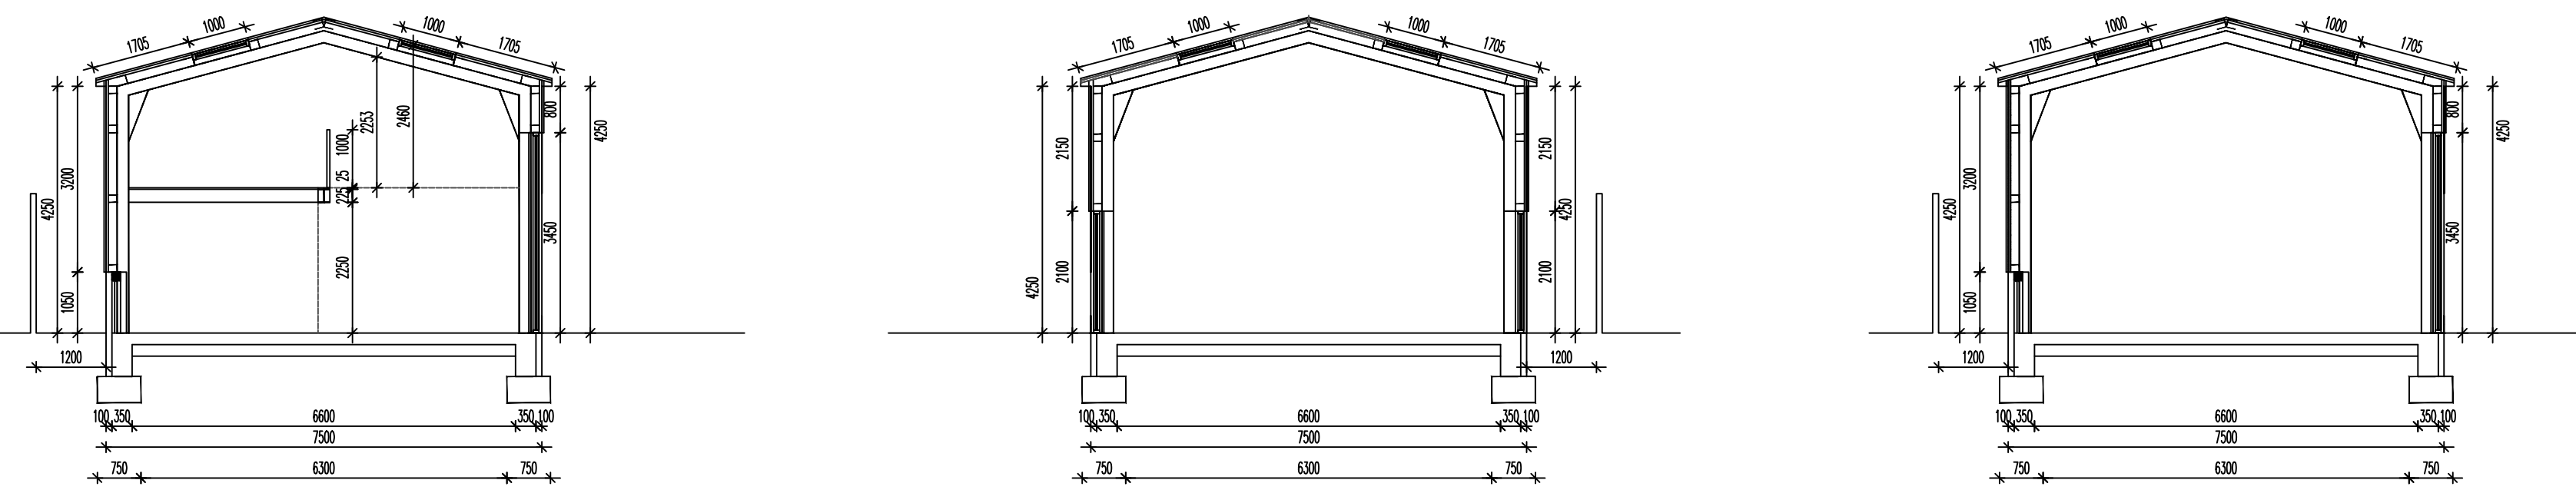

PROPOSED SECTIONS

 

PROPOSED ELEVATIONS 1:100

HARPUR HILL BUSINESS PARK

LAND ADJACENT TO SWAINS YARD

REVISIONS:

PROPOSED 10 UNITS
COMMERCIAL SITE
HARPUR HILL UNITS 1-10

SCALE: 1:100
DATE: JUNE'24 | DRAWN: AJS | CHECKED: AJS

©THIS DRAWING AND THE BUILDING WORKS DEPICTED ARE THE COPYRIGHT OF AJS ARCHITECTURE AND MAY NOT BE REPRODUCED OR AMENDED EXCEPT BY WRITTEN PERMISSION. NO LIABILITY WILL BE ACCEPTED FOR AMENDMENTS MADE BY OTHER PERSONS.

A.J.S ARCHITECTURE



32 carr road,
buxton,
derbyshire,
sk17 6wf.

h: 01298 26062
m: 07794 400237

DRAWING No: PROPOSED 04

B REGS COMPLIANT