



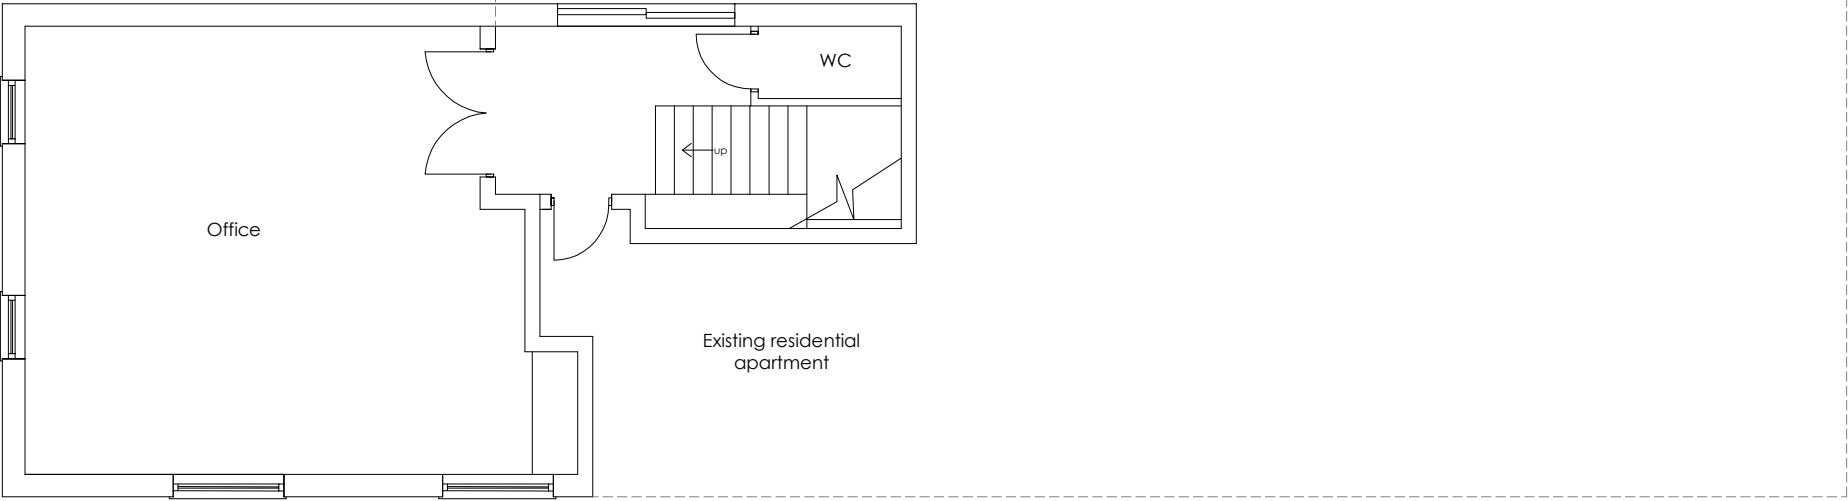

Existing First Floor Plan

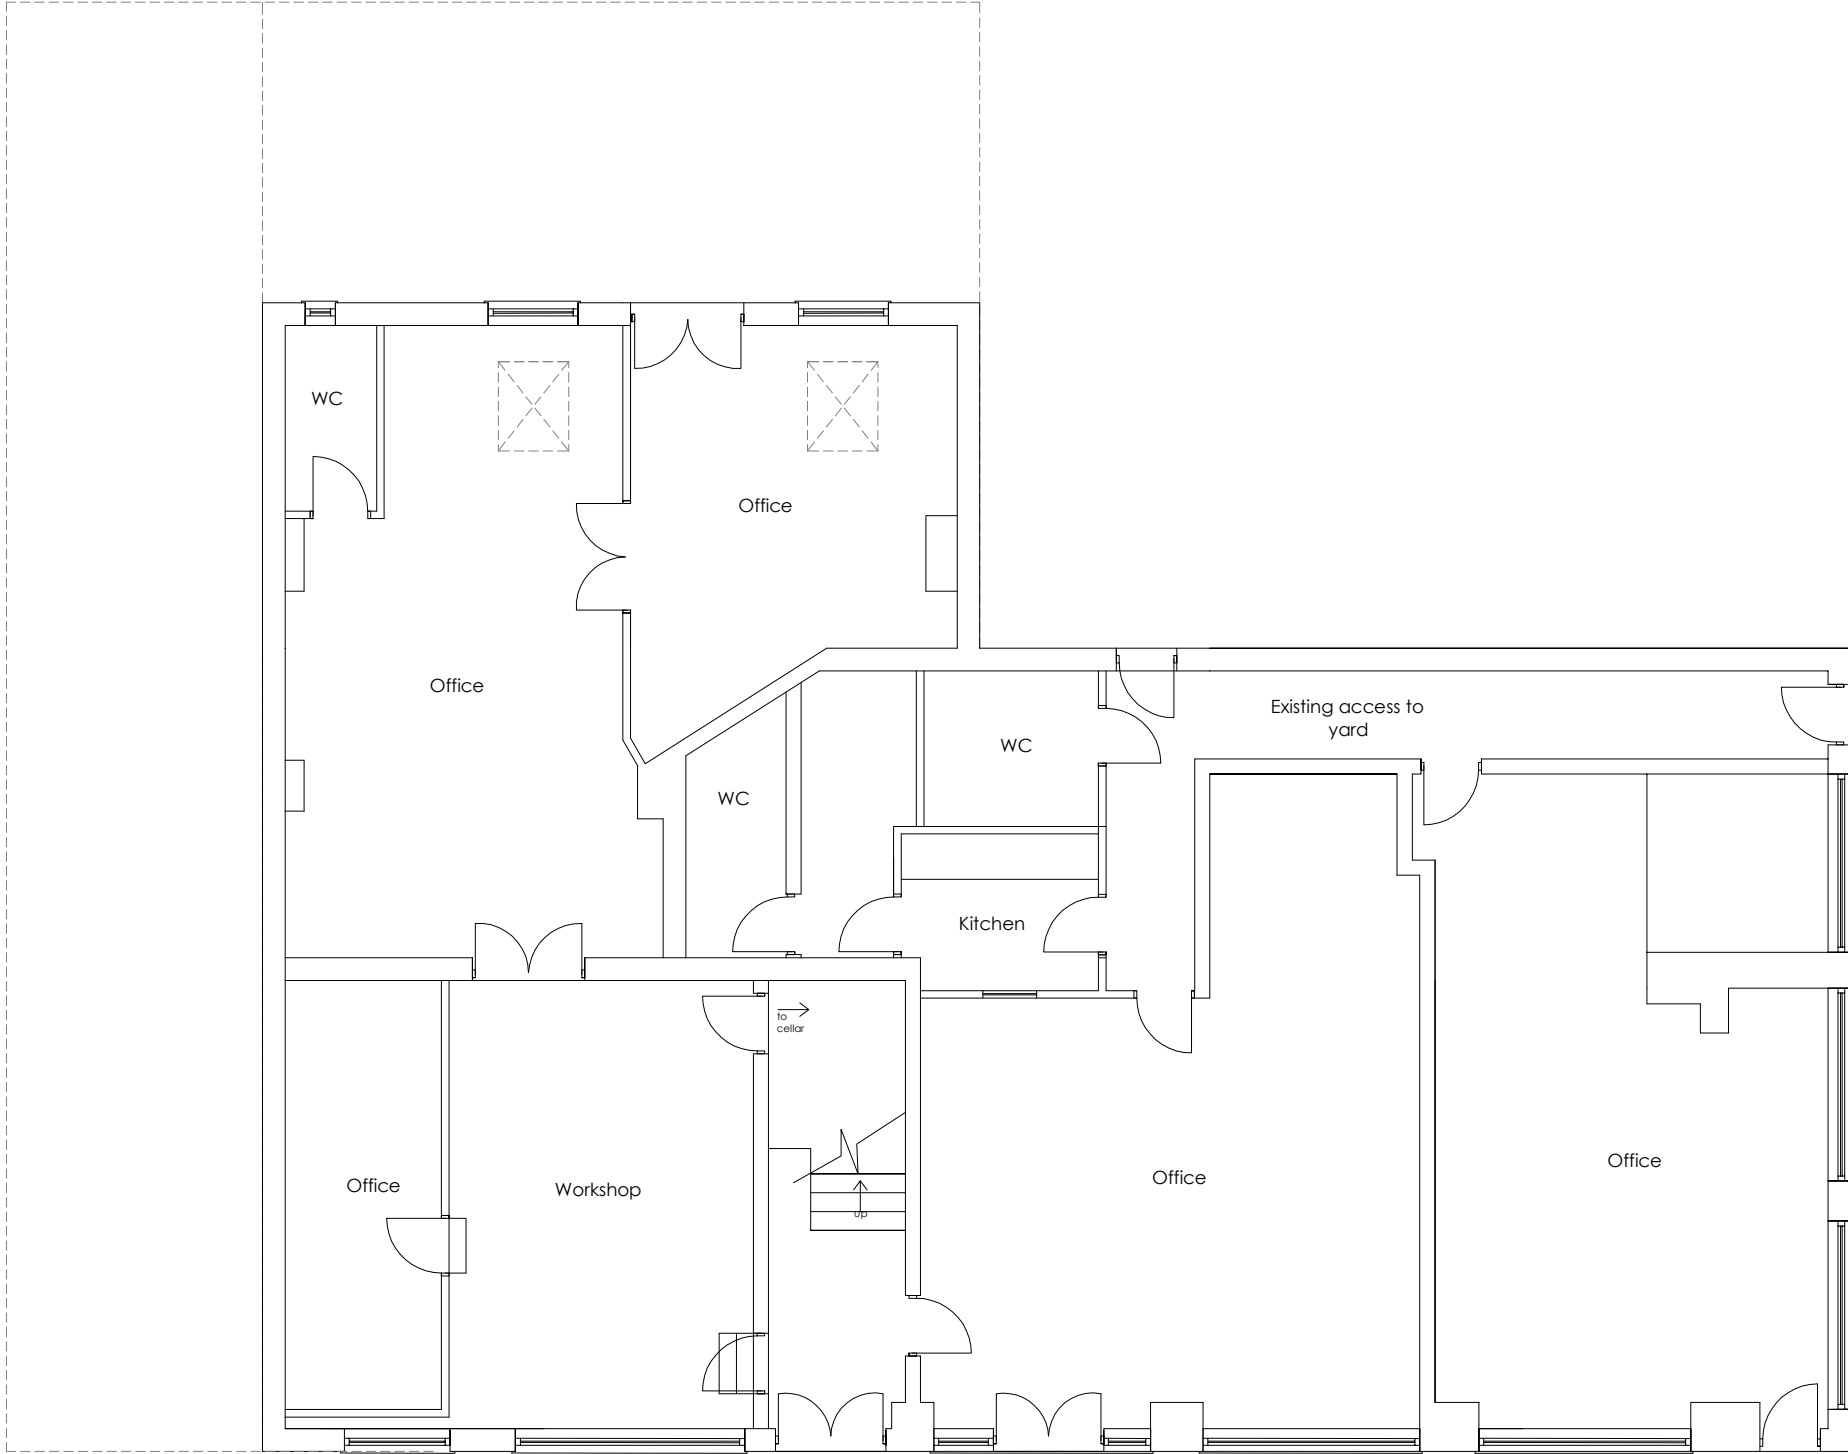

Existing Ground Floor Plan

REVISIONS				
DRAWN	FW	SCALE	1:100	AREA
DATE	July 24			SQ.M. SQ.FT.
PROJECT	Change of use - Offices to residential apartments at The Old Carriage Works, Clough Street, Buxton			
CLIENT	Mr. & Mrs. P. Lewis			
TITLE	Existing Floor Plans			
Wylie Architecture Residential Architecture Design and Planning 07875551825 www.wyliearchitecture.co.uk				
DRAWING NUMBER				REV
03.01				-