



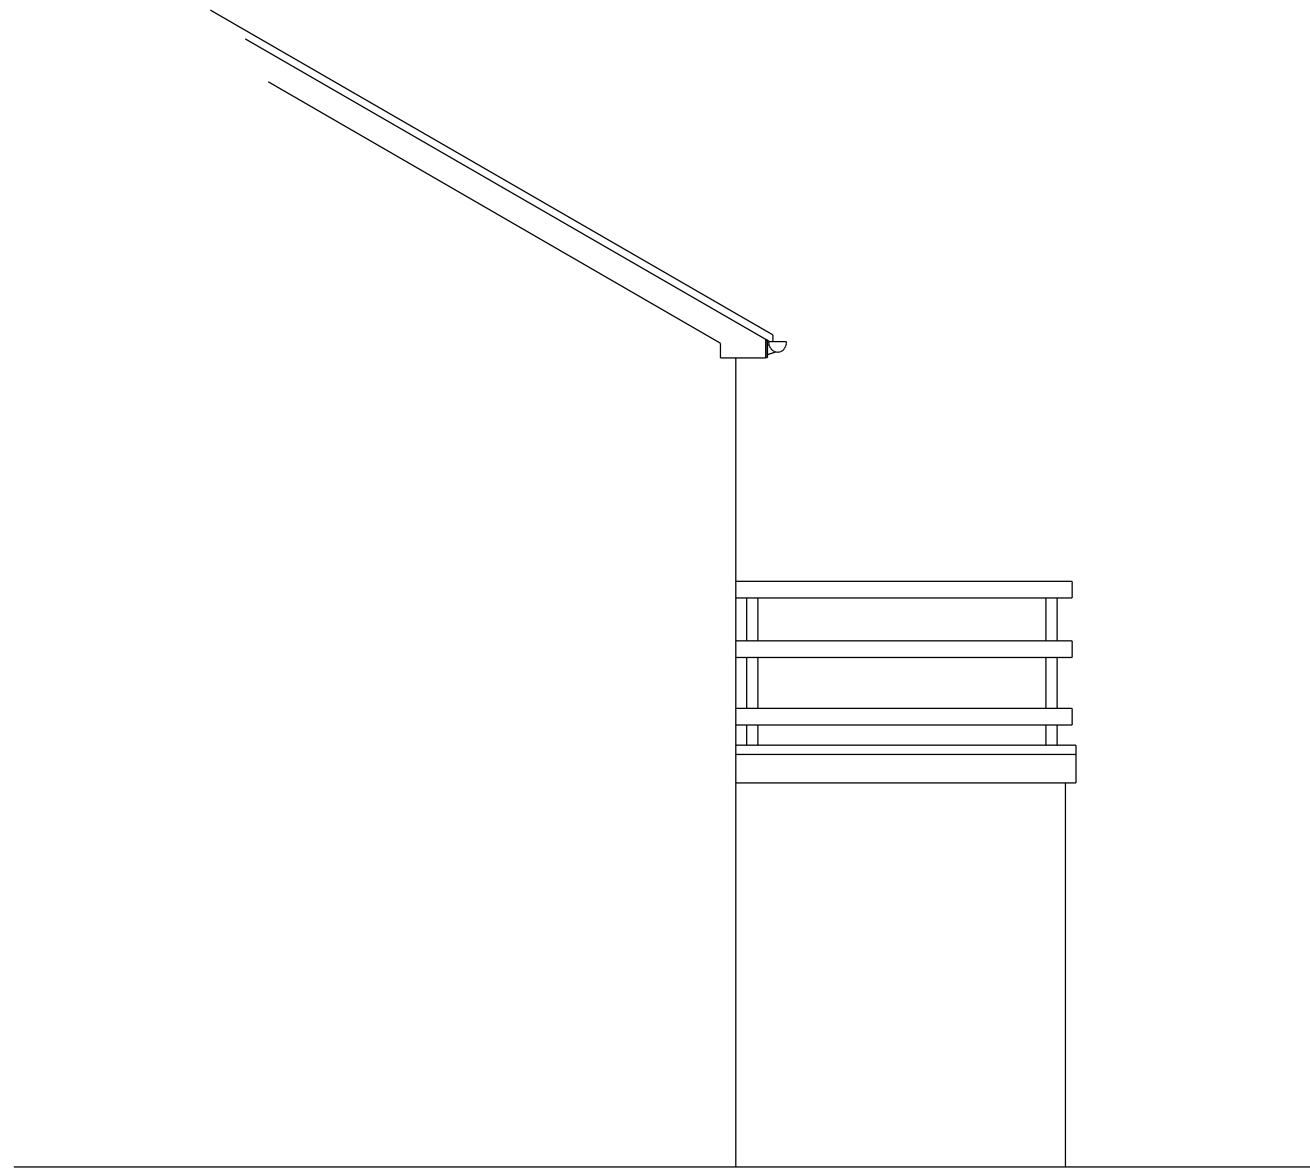


EXISTING SOUTH FACING SIDE ELEVATION



EXISTING EAST FACING FRONT ELEVATION

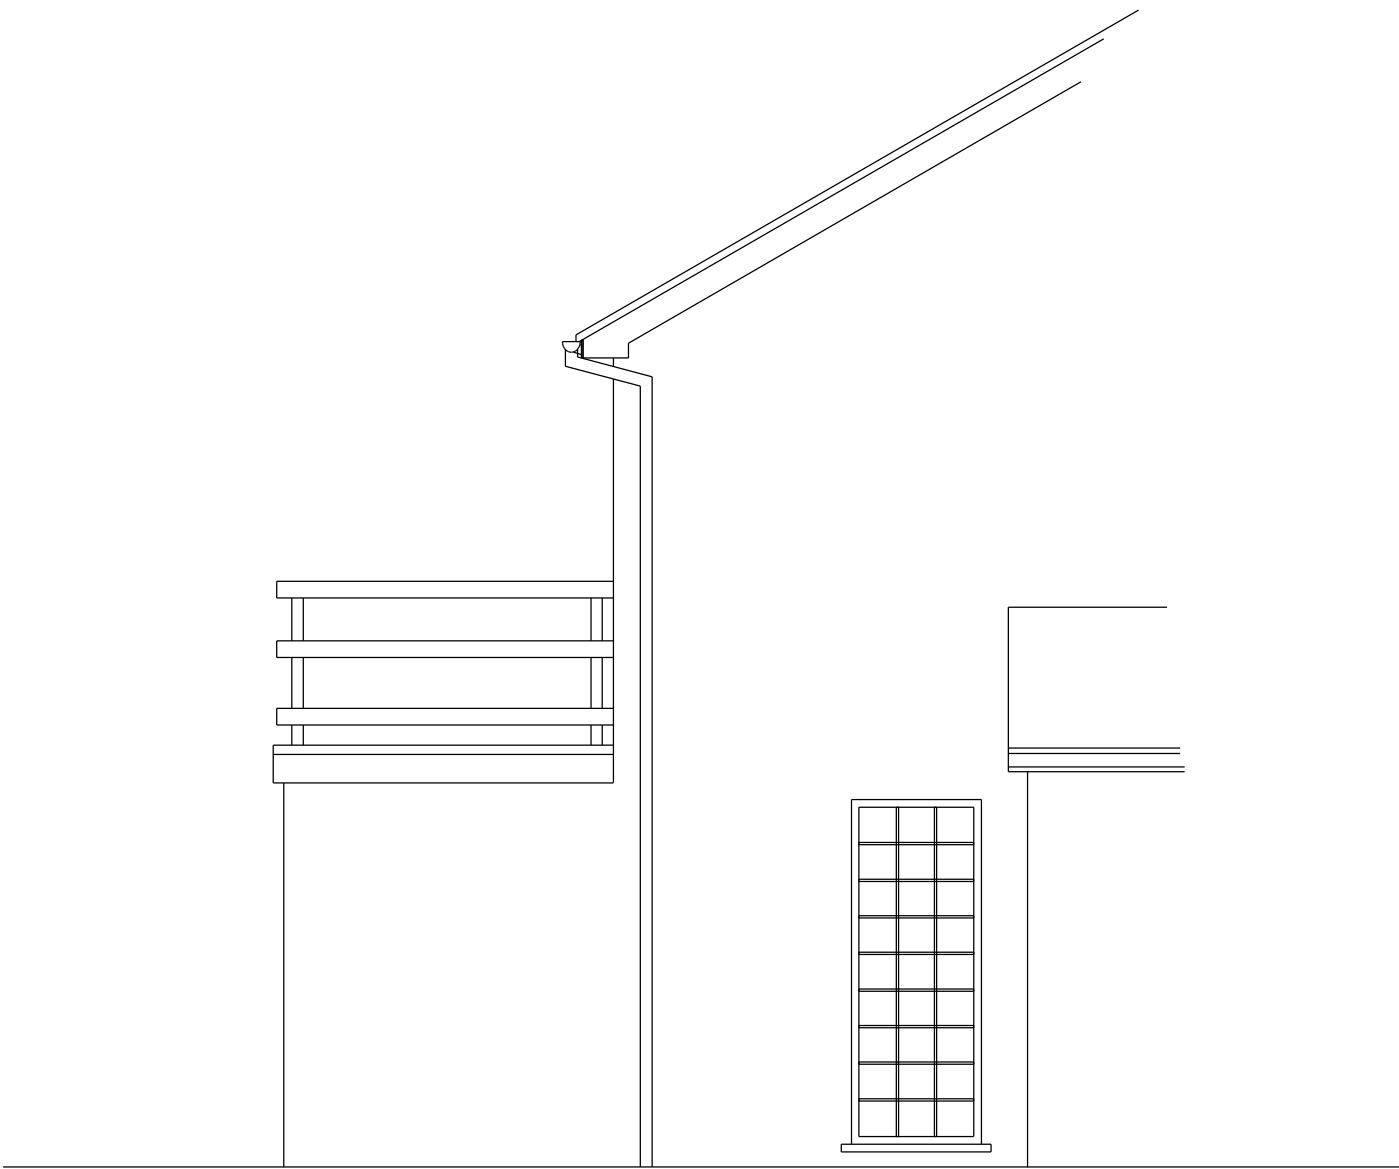


EXISTING NORTH FACING SIDE ELEVATION

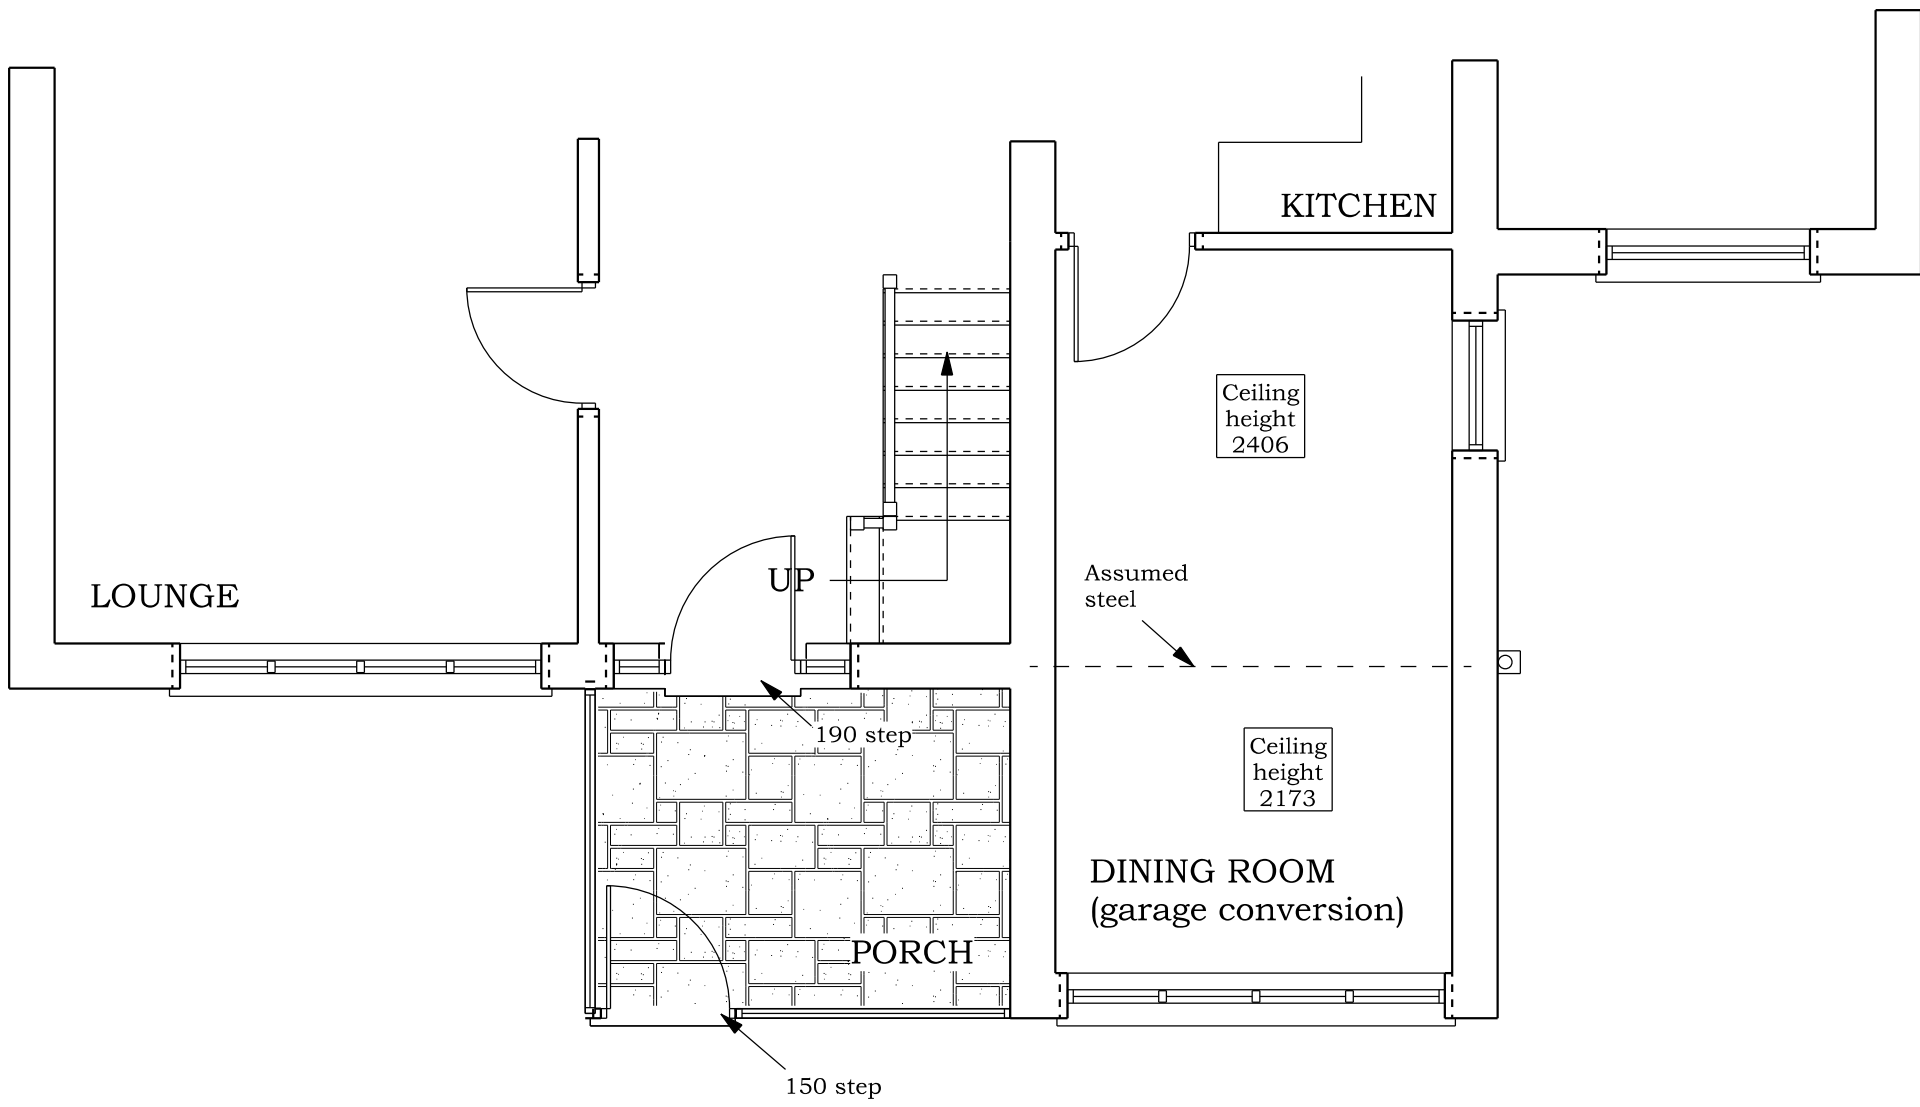

EXISTING GROUND FLOOR PLAN

BRADLEY BUILDING DESIGN LTD.
KEEPERS COTTAGE,
LYME PARK,
DISLEY,
STOCKPORT.
SK12 2NS.
01625 858244
Mob 07989 326039
bradleybuildingdesign@btopenworld.com

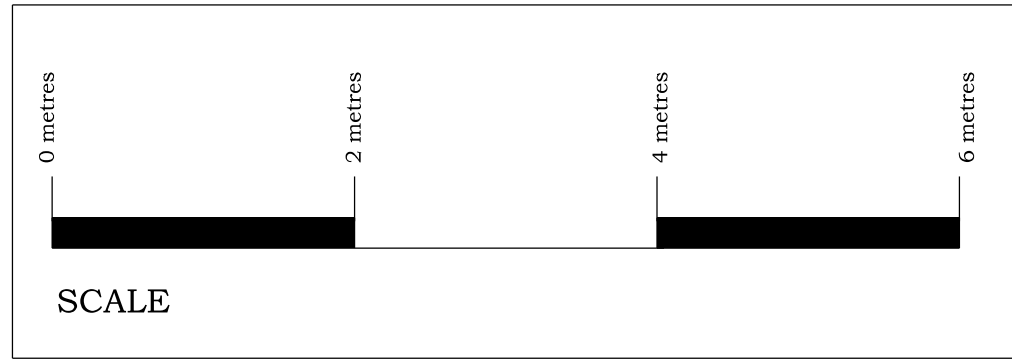

EXISTING DWELLING
PROPOSED PORCH & PITCHED ROOF ADDITION
for
Ms. L. BELLIS,
at
5, MEADOWFIELD,
WHALEY BRIDGE,
SK23 7AX
Scale 1:50 @ A1
Date JULY 2024
Drawing Number 2244/1