



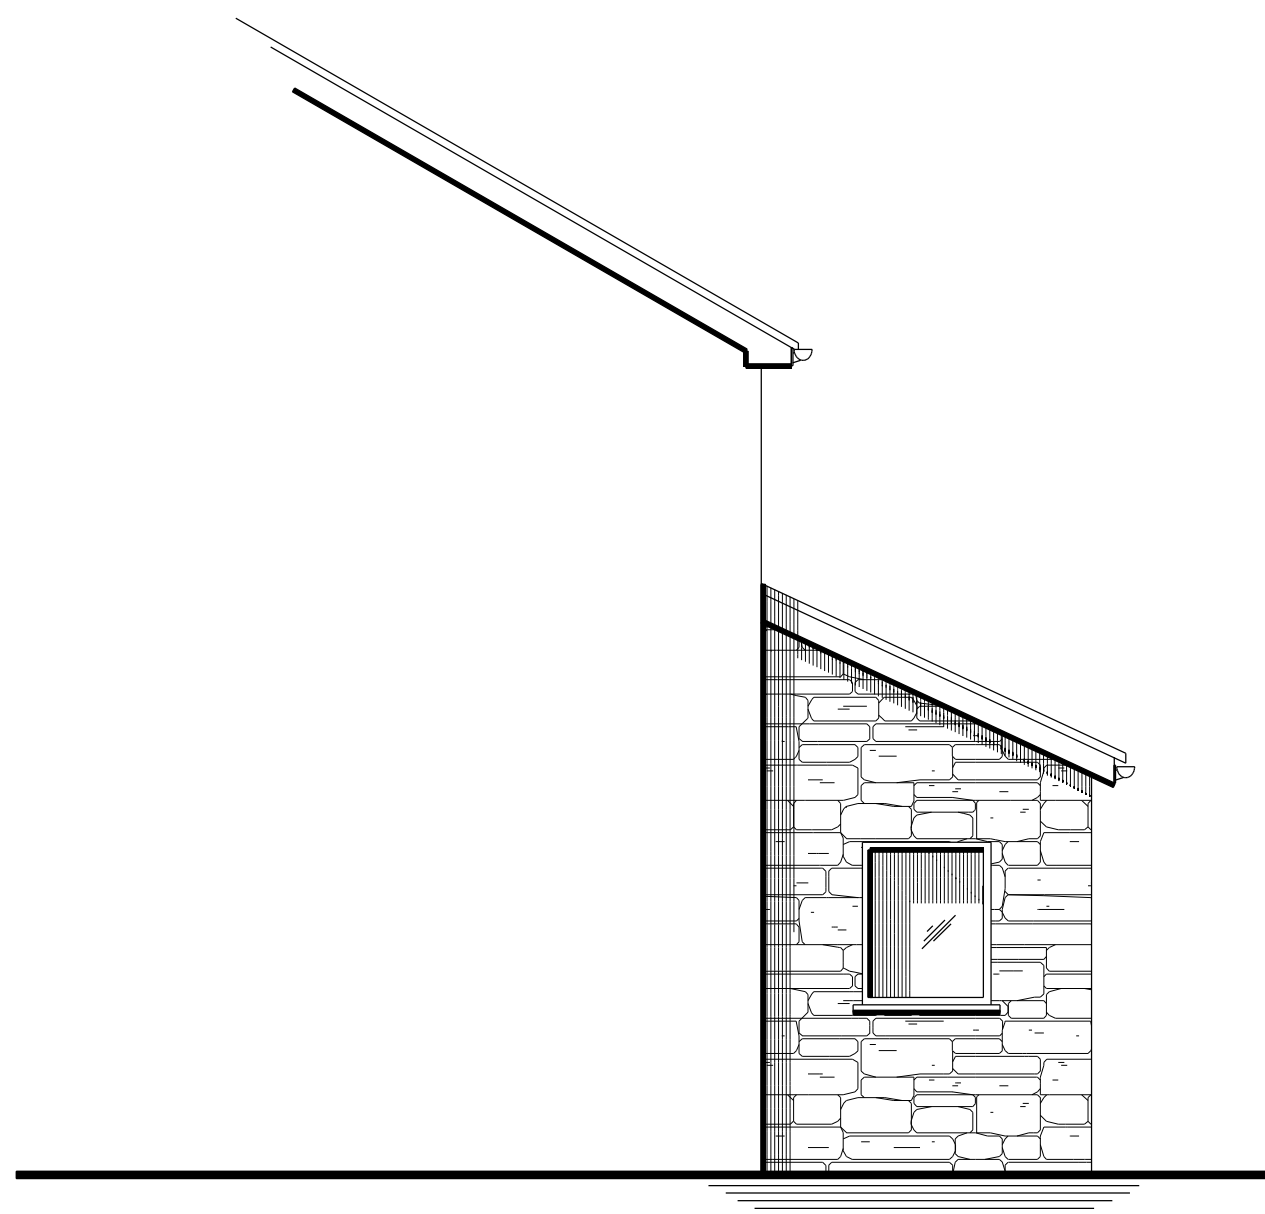


PROPOSED SOUTH FACING SIDE ELEVATION




PROPOSED EAST FACING FRONT ELEVATION

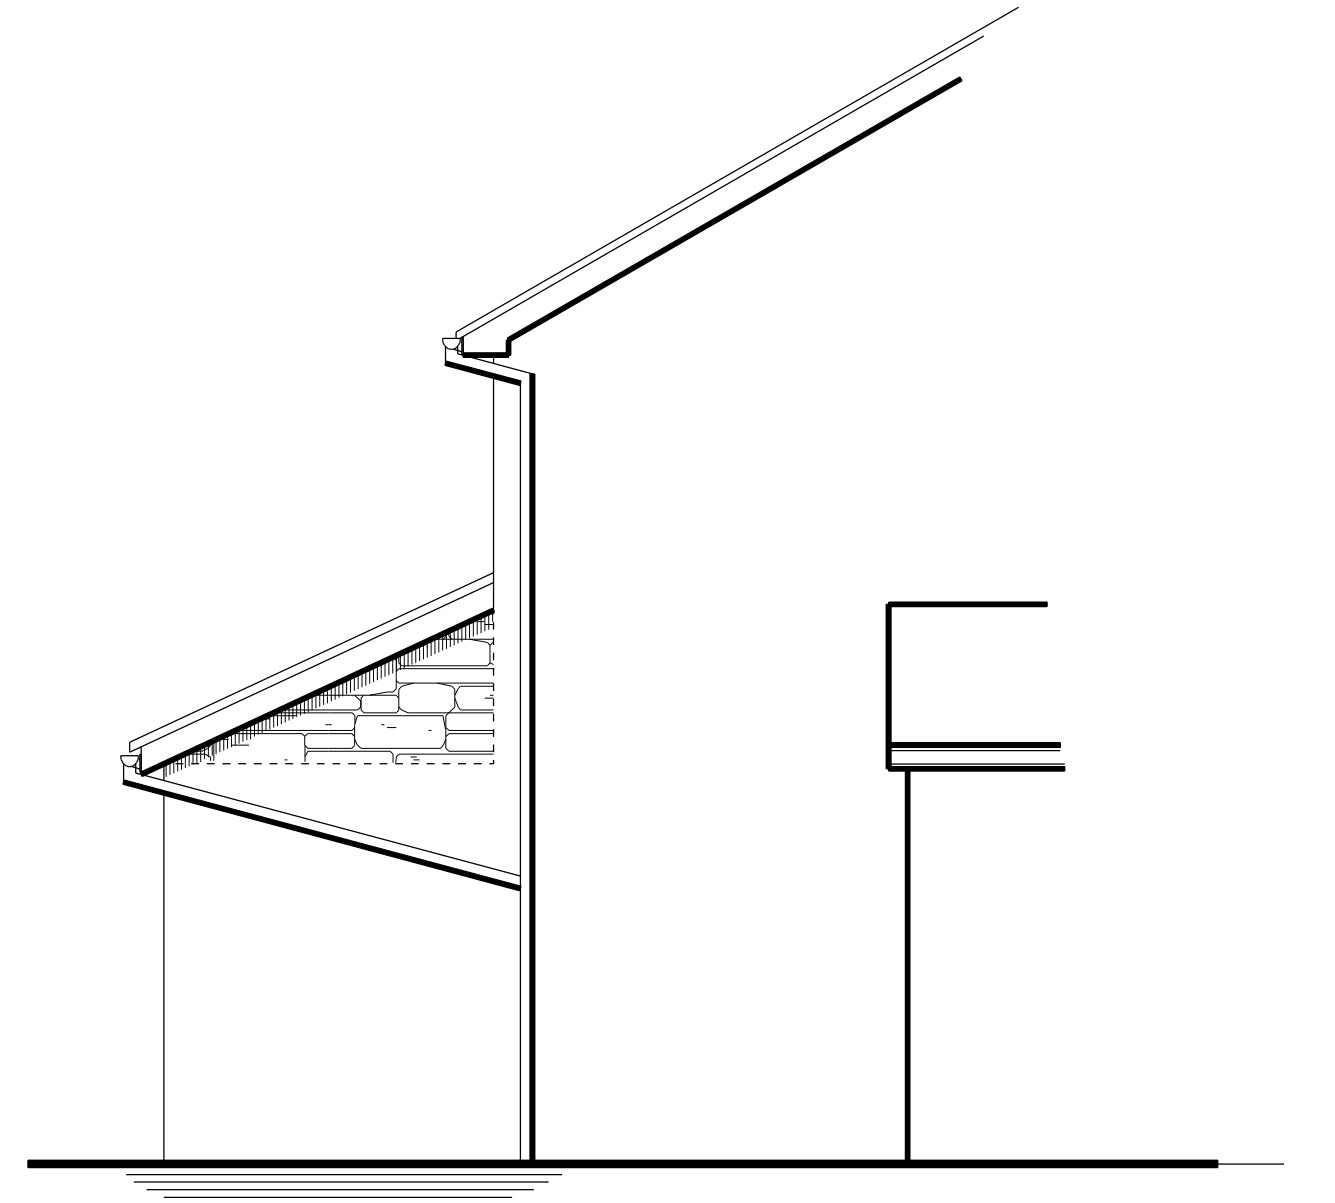


PROPOSED NORTH FACING SIDE ELEVATION

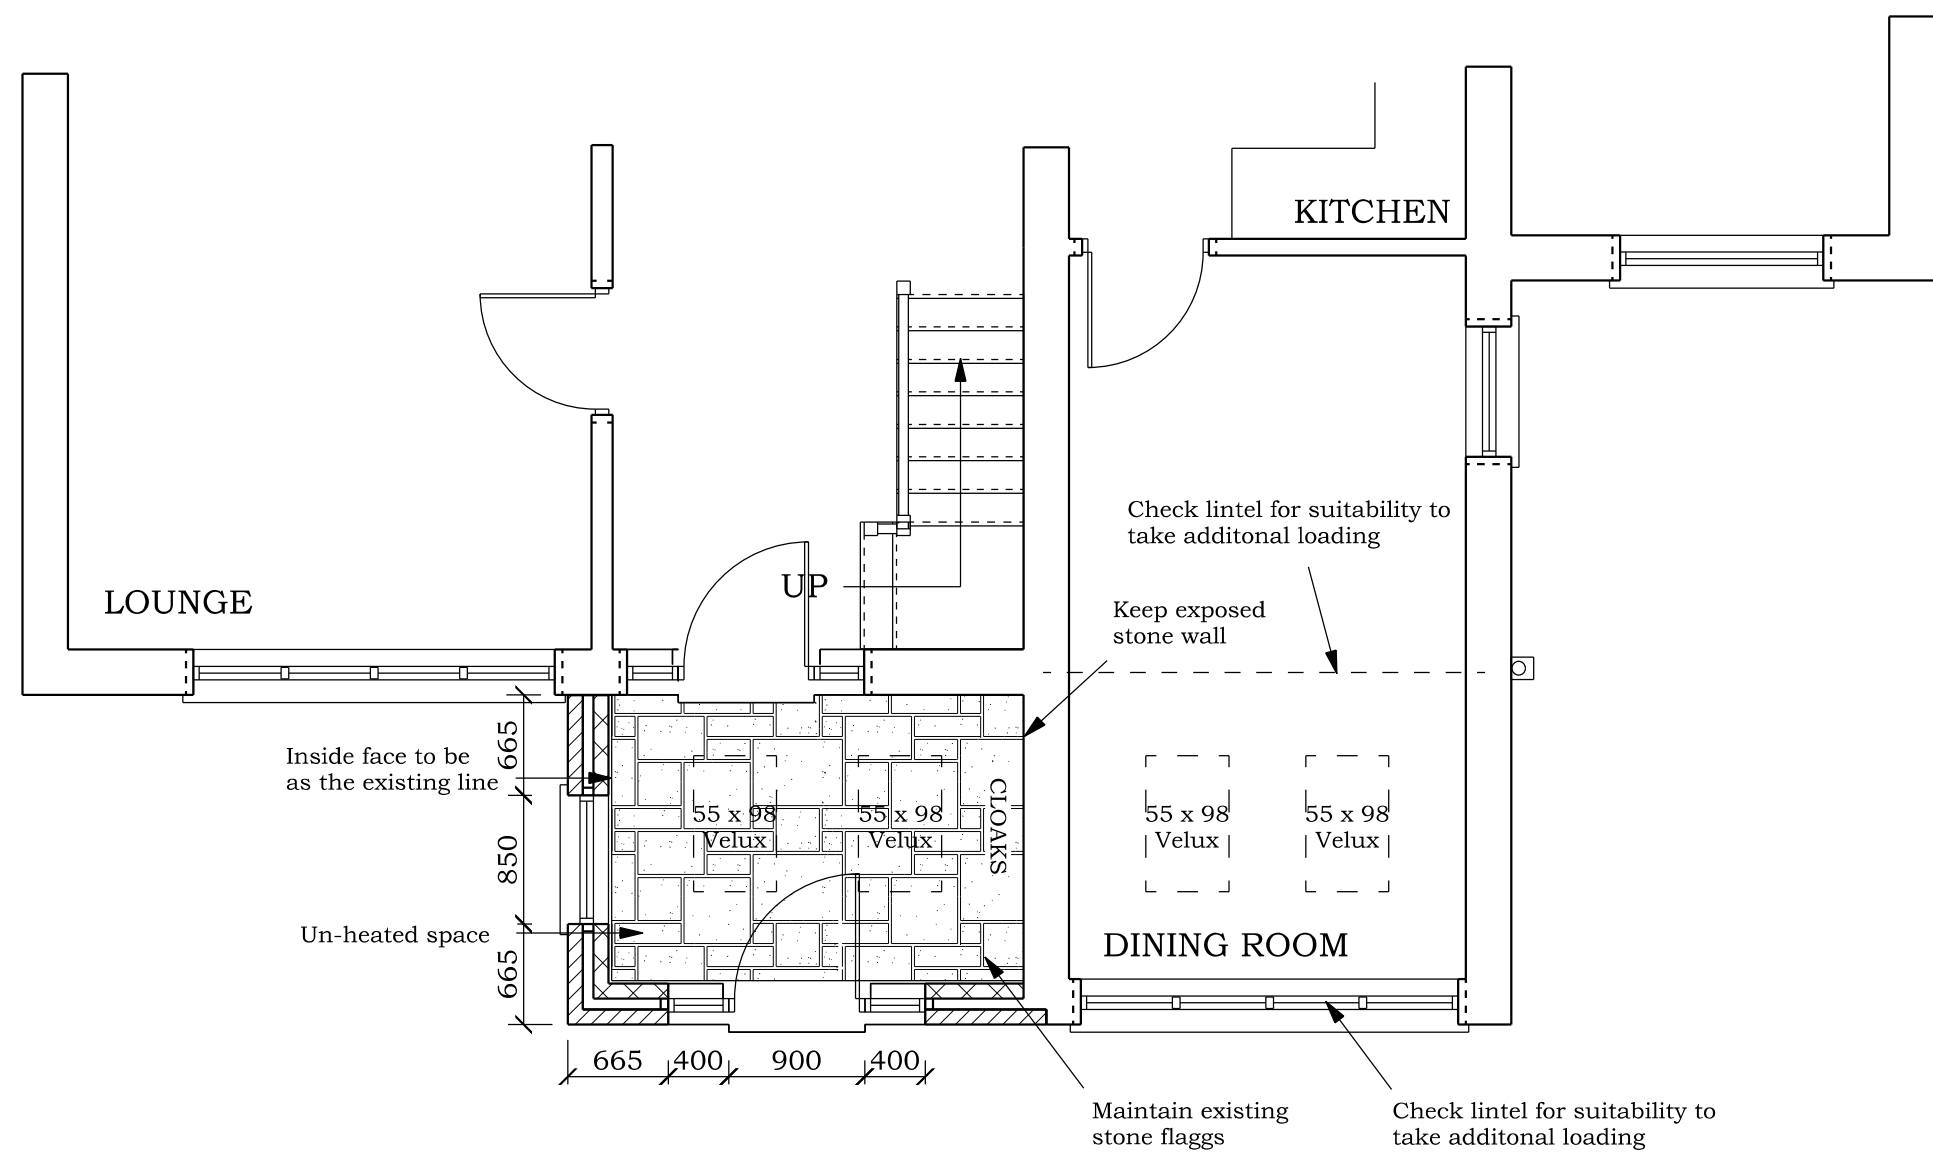

PROPOSED GROUND FLOOR PLAN

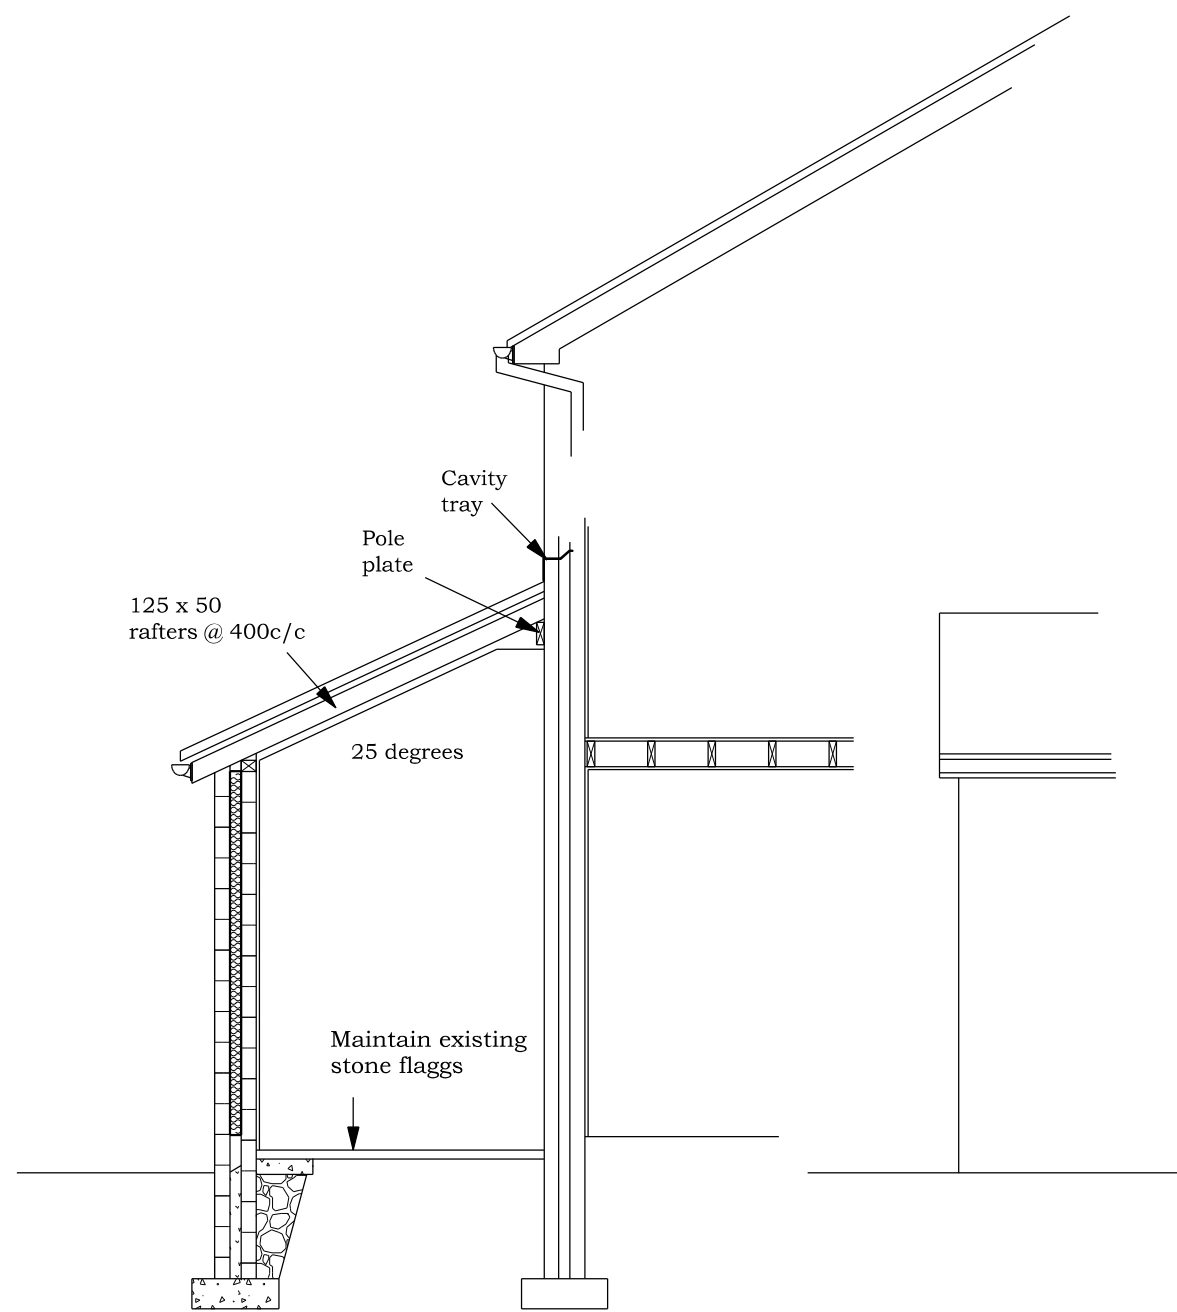

PORCH SECTION

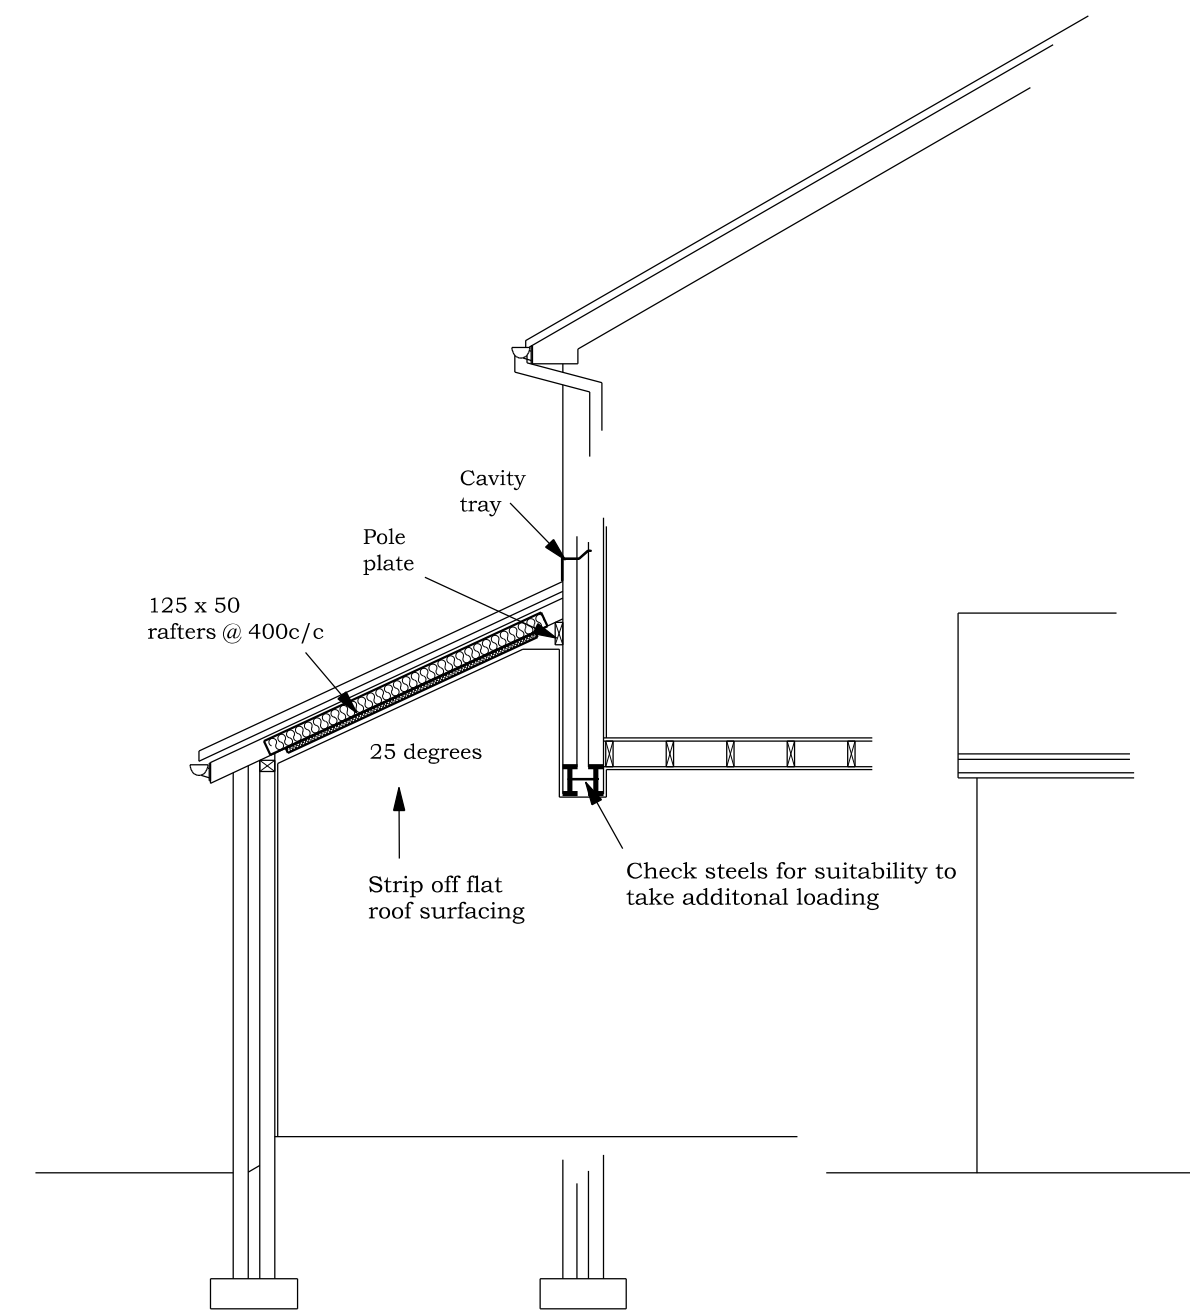

DINING ROOM SECTION

PROPOSED DWELLING
PROPOSED PORCH & PITCHED ROOF ADDITION

for
Ms. L. BELLIS,

at

5, MEADOWFIELD,

WHALEY BRIDGE,


SK23 7AX

Scale 1:50 @ A1

Date JULY 2024

Drawing Number 2244/2/A

BRADLEY BUILDING DESIGN LTD.
KEEPERS COTTAGE,
LYME PARK,
DISLEY,
STOCKPORT.
SK12 2NS.
01625 858244
Mob 07989 326039
bradleybuildingdesign@btopenworld.com

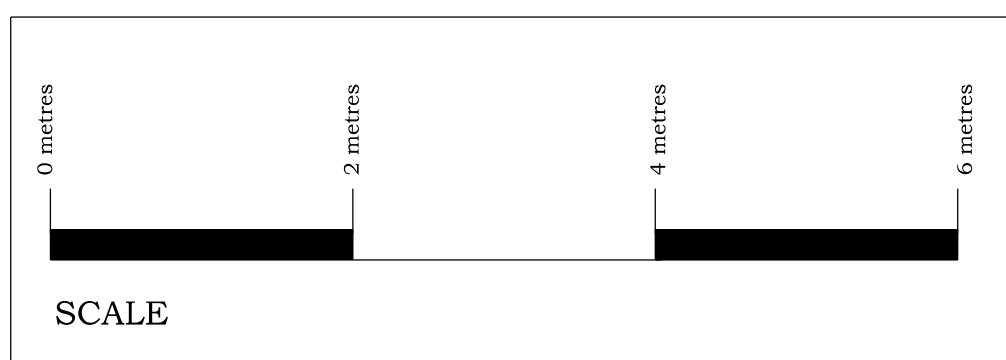

SCALE