


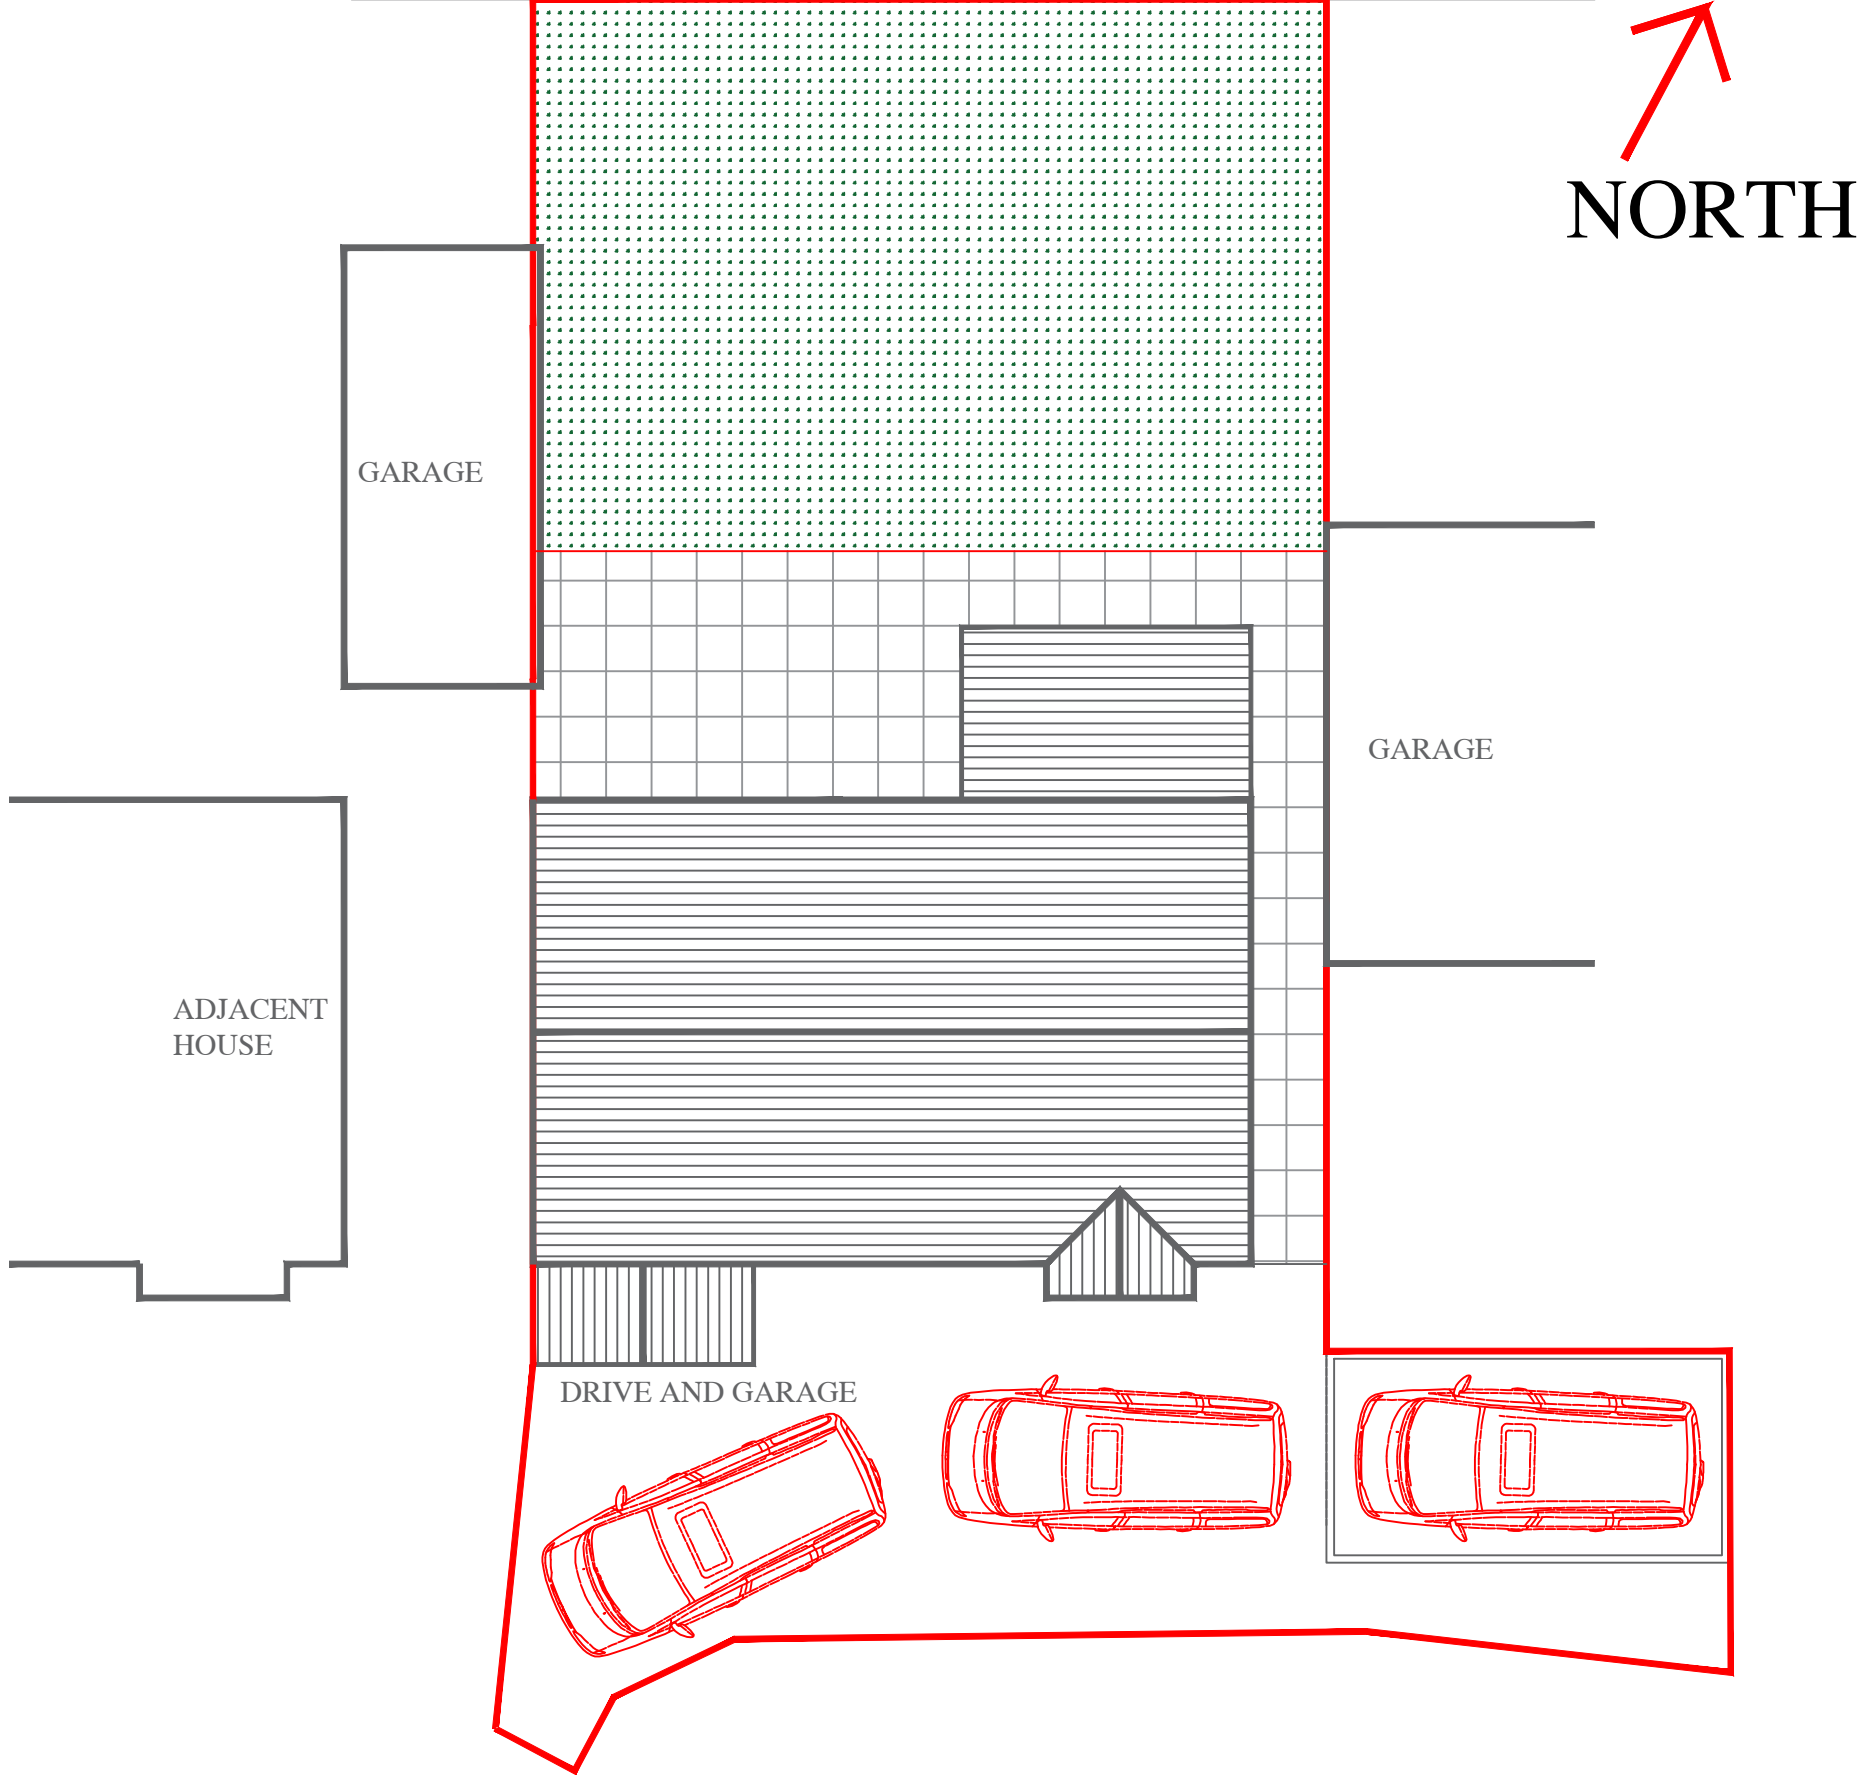

EXISTING BLOCK ROOF PLAN 1:100

10 LISMORE PARK, BUXTON

DWG: EXISTING

10 LISMORE PARK

BUXTON

REVISIONS:

1:100	CHECKED:
DATE: JUNE 24	DRAWN:

©THIS DRAWING AND THE BUILDING WORKS DEPICTED ARE THE COPYRIGHT OF AJS ARCHITECTURE AND MAY NOT BE REPRODUCED OR AMENDED EXCEPT BY WRITTEN PERMISSION. NO LIABILITY WILL BE ACCEPTED FOR AMENDMENTS MADE BY OTHER PERSONS.

A.J.S ARCHITECTURE

32 carr road.
buxton.
derbyshire.
sk17 6wf.

h: 01298 26062
m: 07794 400237

BLOCK PLAN 01

10 LISMORE PARK