



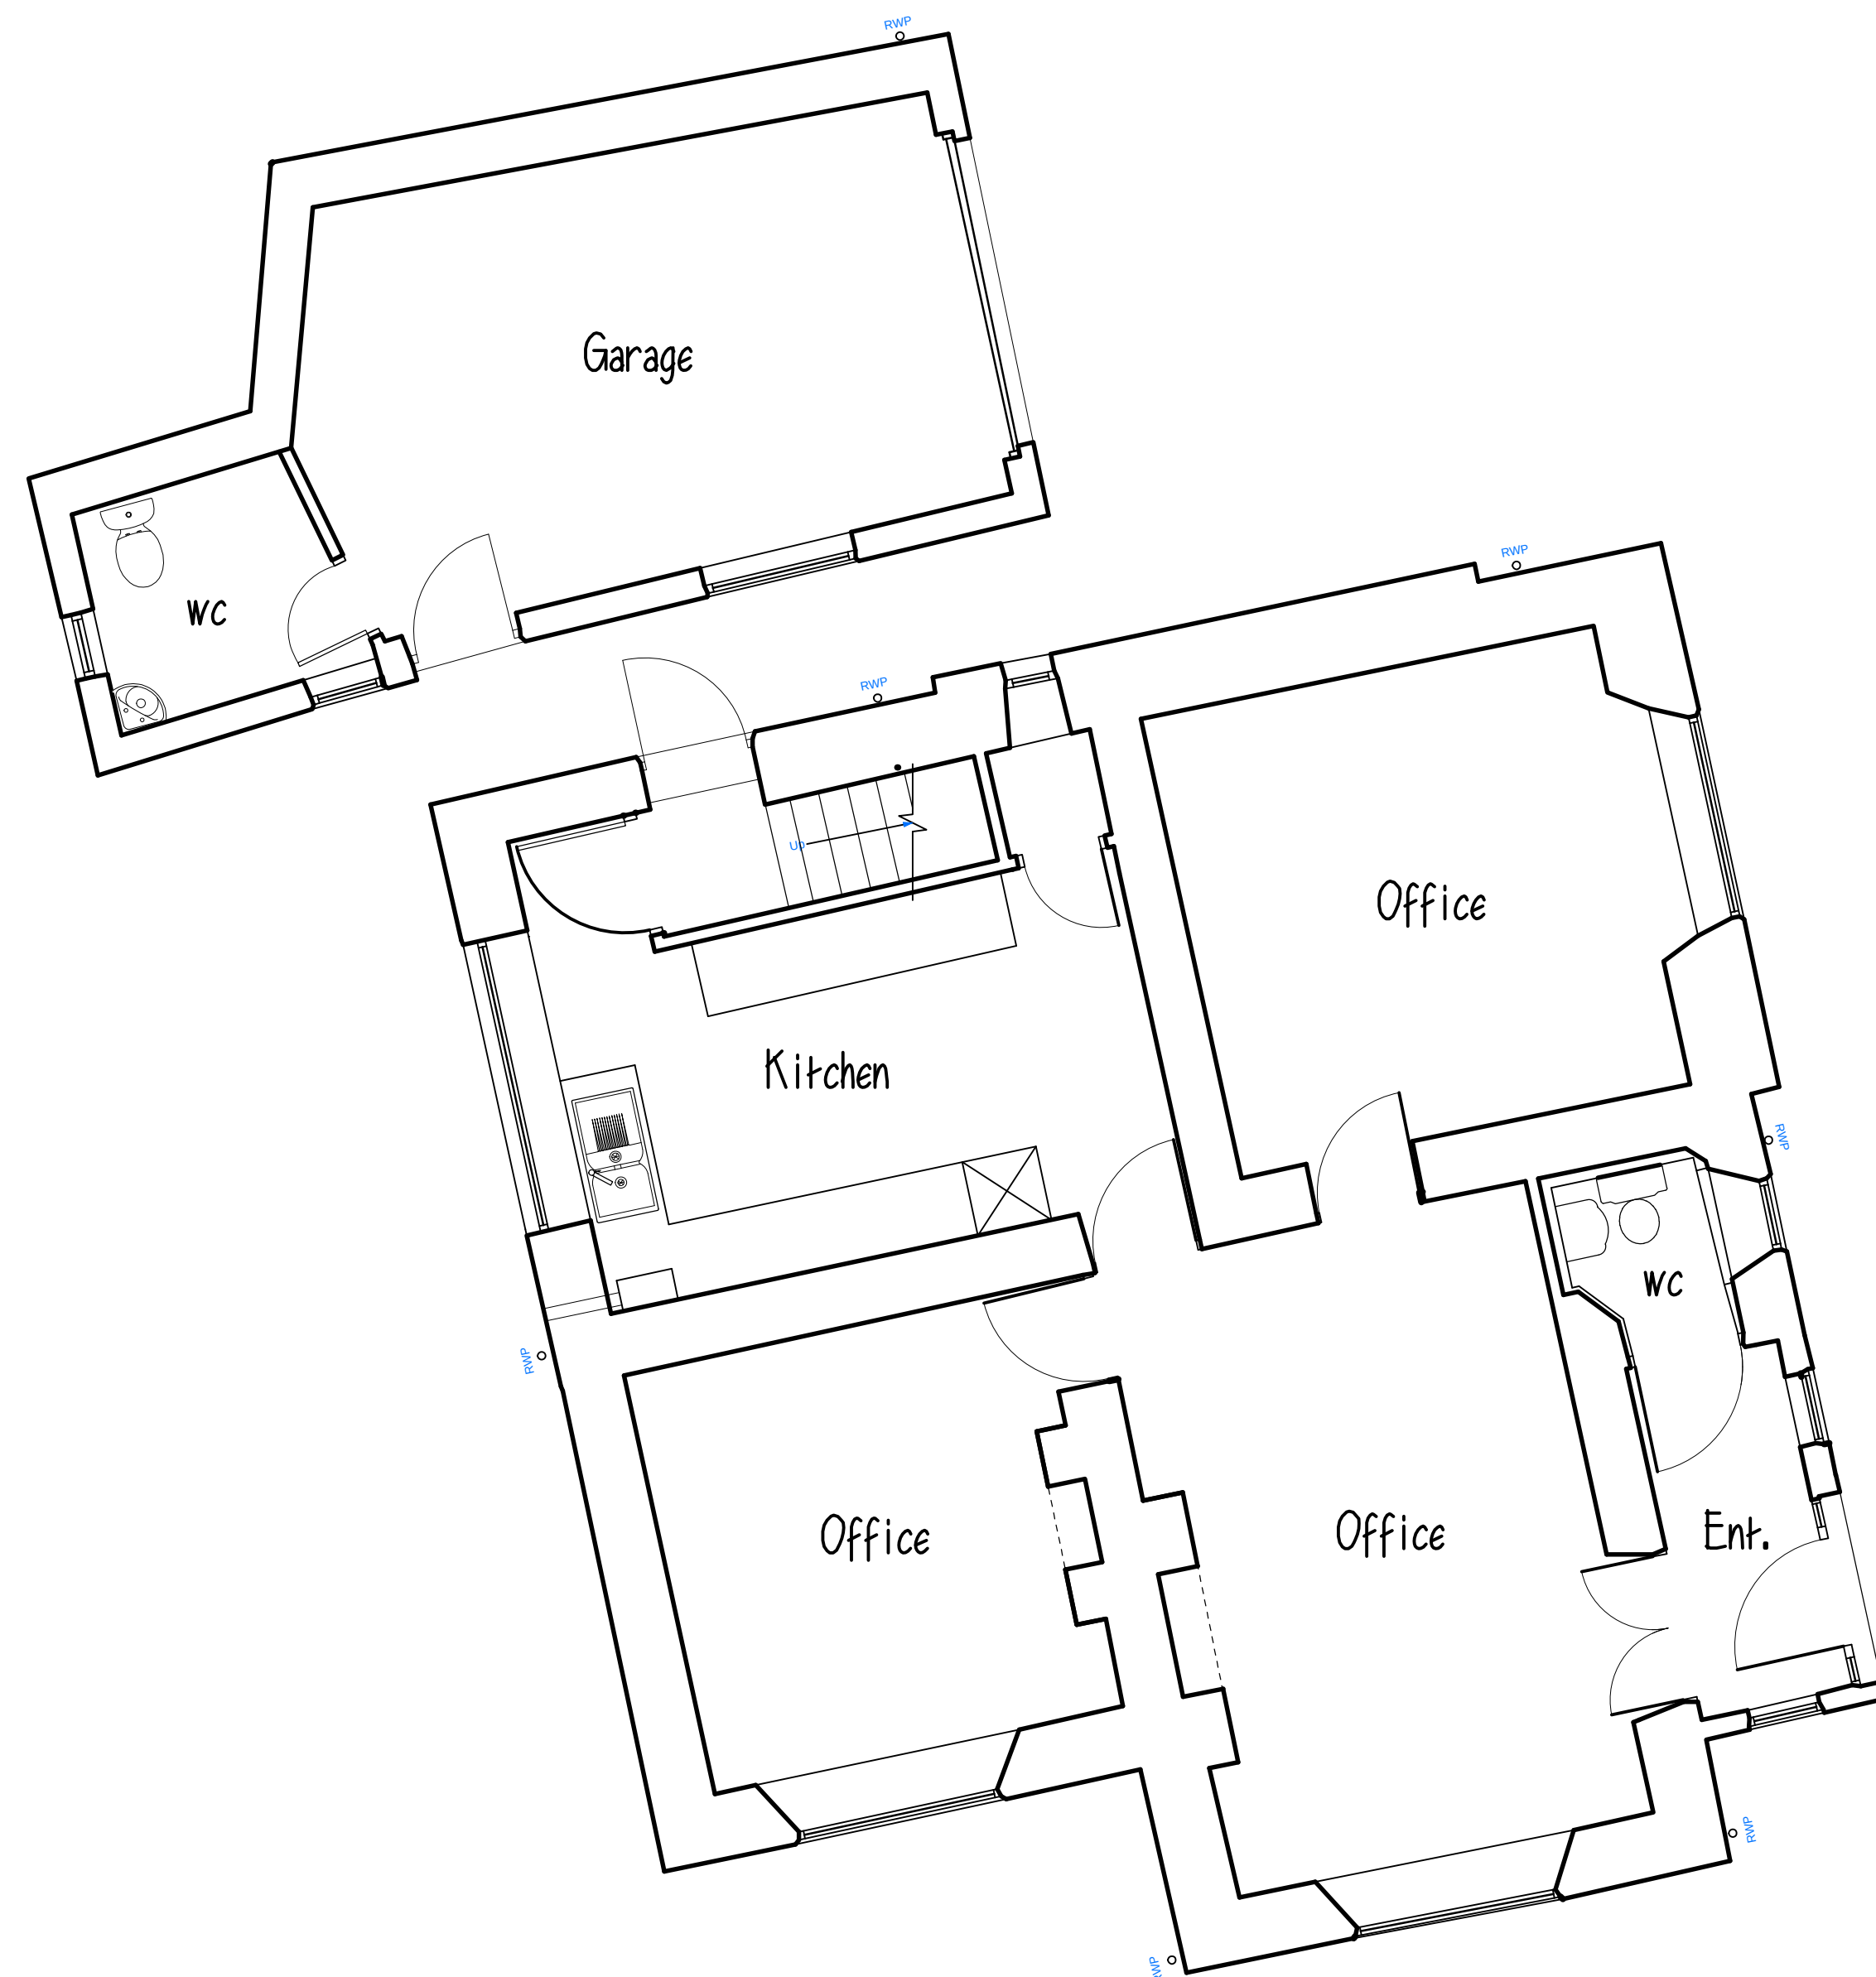

Ground Floor Plan



First Floor Plan

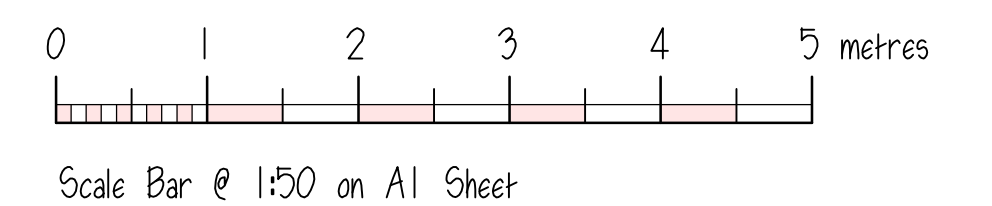

Clients are advised to clarify dimensions with the author prior to setting out and not to scale from the drawing. This drawing is copyright and should not be reproduced without the written consent of RLM ASSOCIATES.

RLM ASSOCIATES

JOB 103, GREEN LANE, BUXTON.	
CLIENT BUXTON CIVIC ASSOCIATION.	
DRAWING FLOOR PLANS AS EXISTING AND PROPOSED.	
DATE April 2024.	SCALE 1:50.
DRWG No. RLM1089/7.	REVISION

