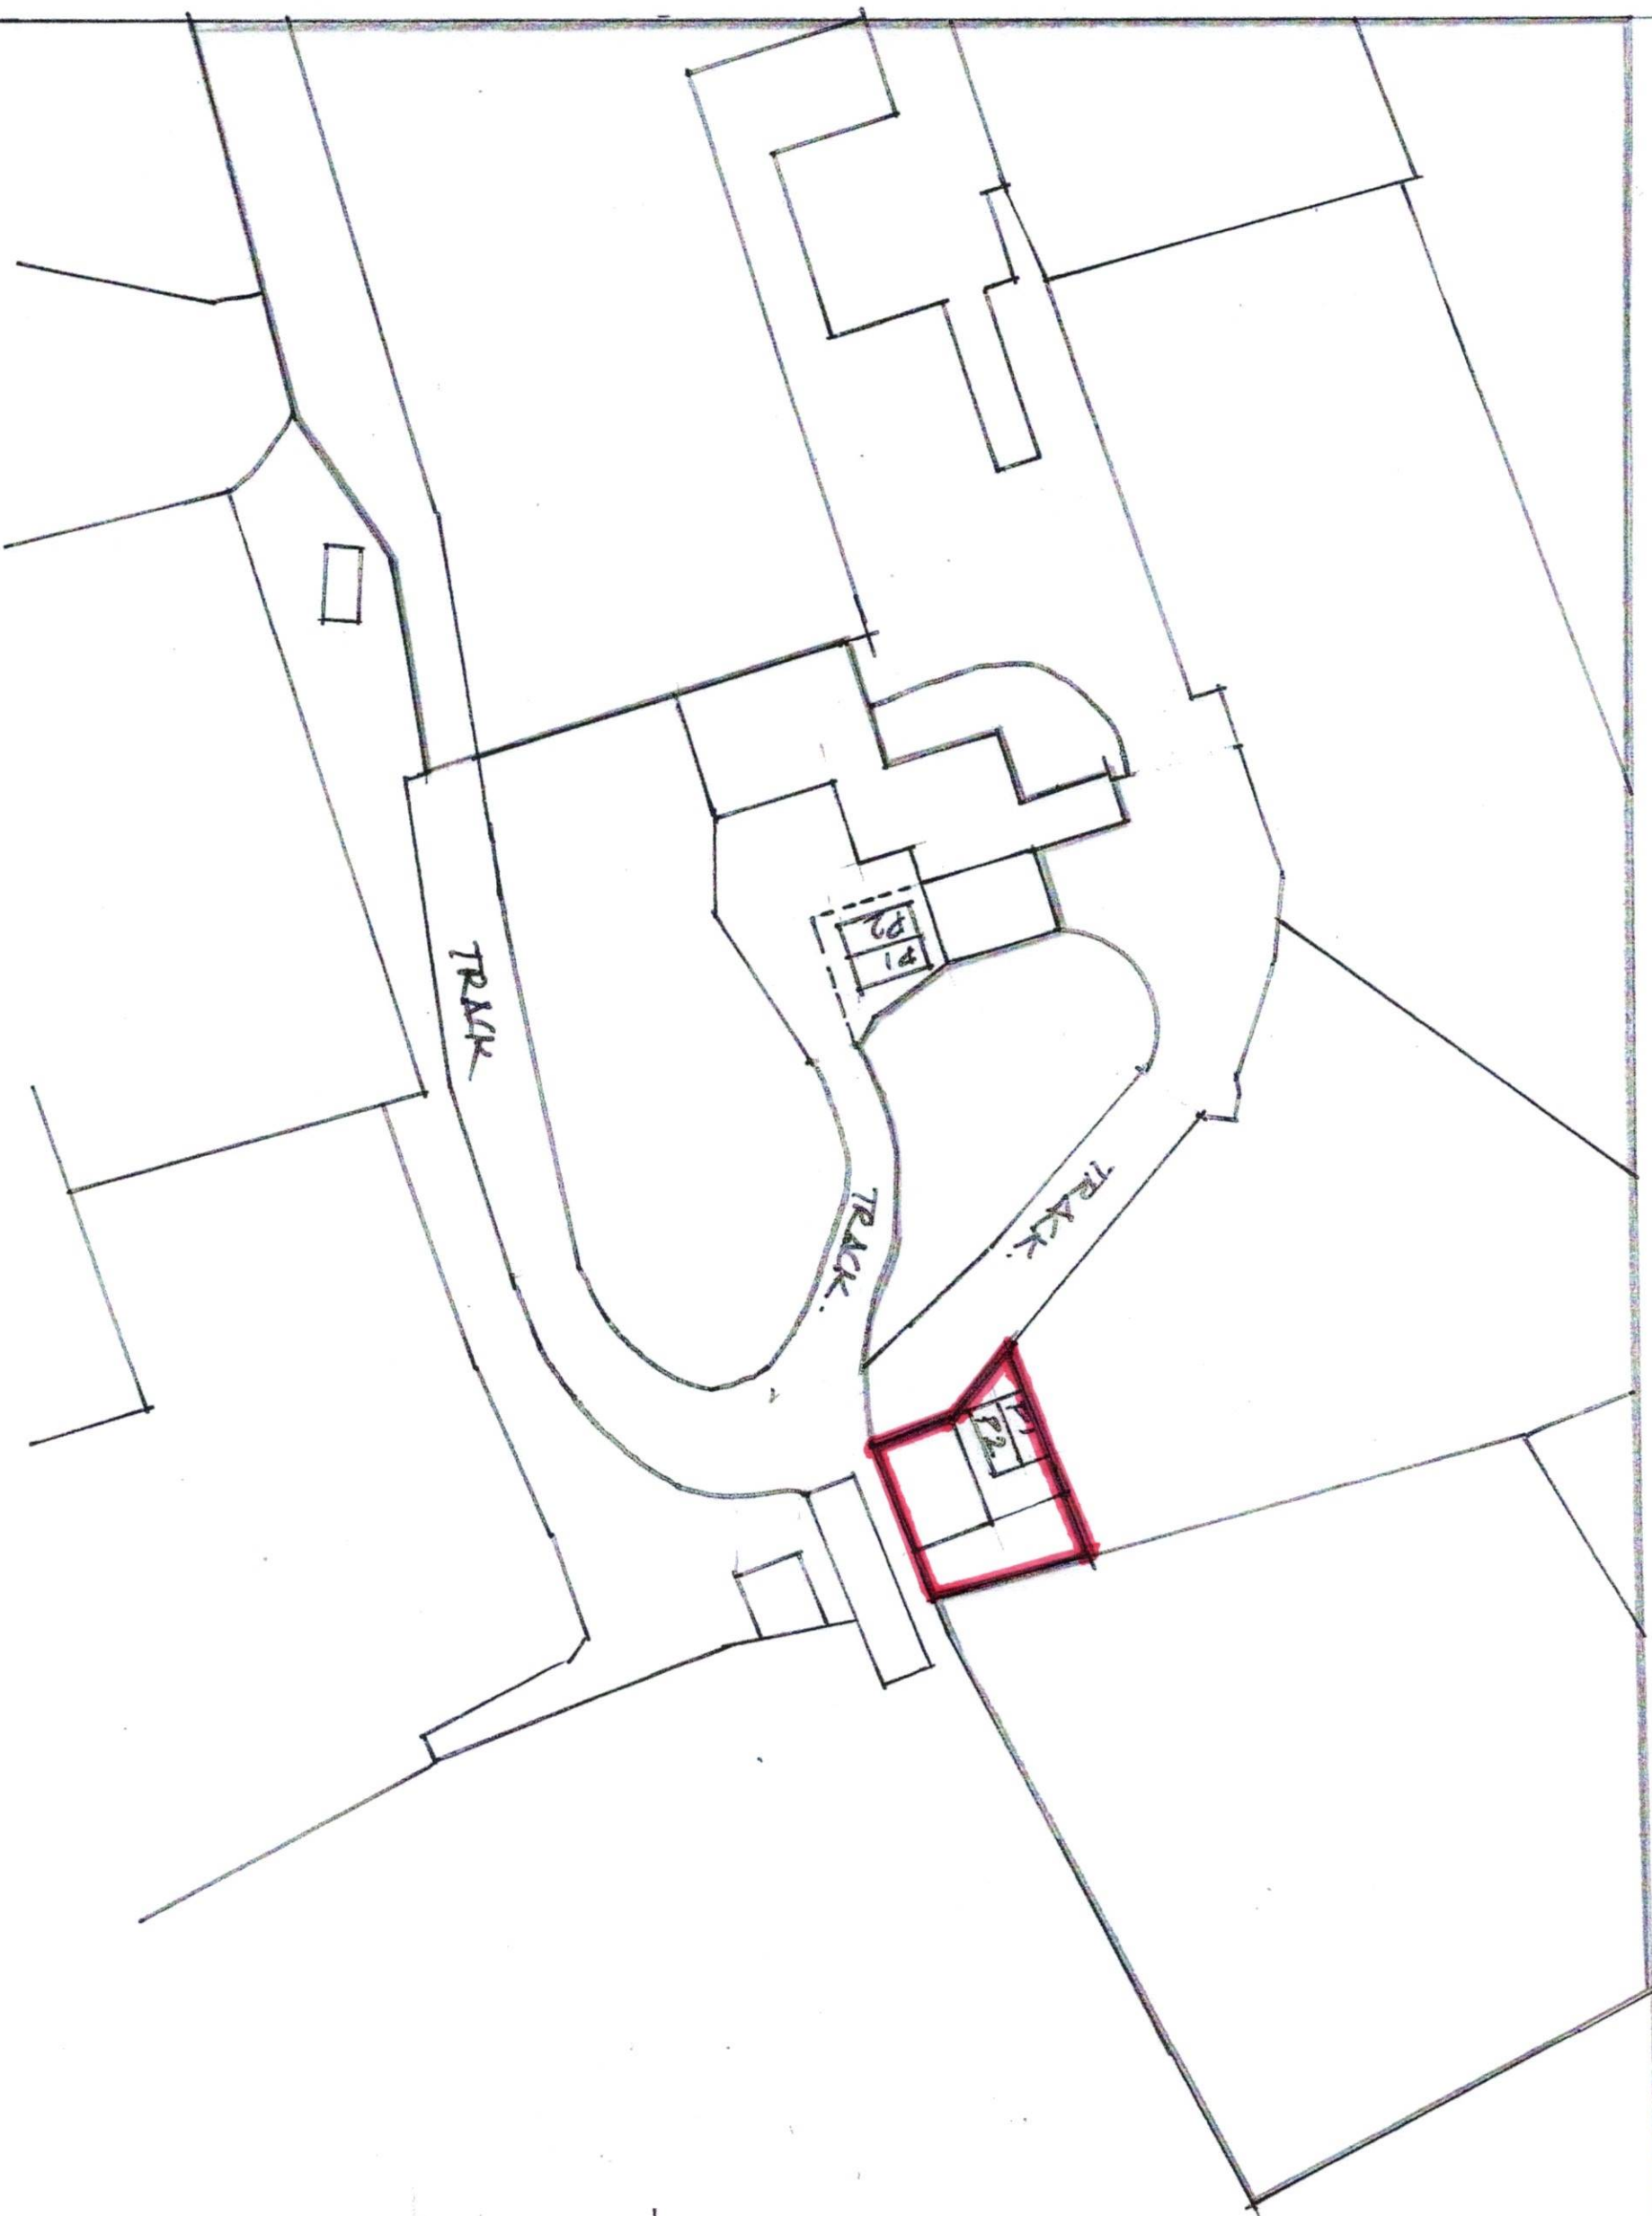


SCALE METERS

CLIENT:	MR J. RABIER
PROJECT:	BIRCH HOUSE, BIRCH VAL.
TITLE:	SITE PLAN
A P DESIGN ARCHITECTS AND PLANNING CONSULTANTS 4 KINDER VIEW, NEW MILLS, HIGH PEAK, SK22 4DB TEL: 01663 742169 MOB: 0781 461 2970	
SCALE:	DRAWING NO:
1:500	06
REV:	