



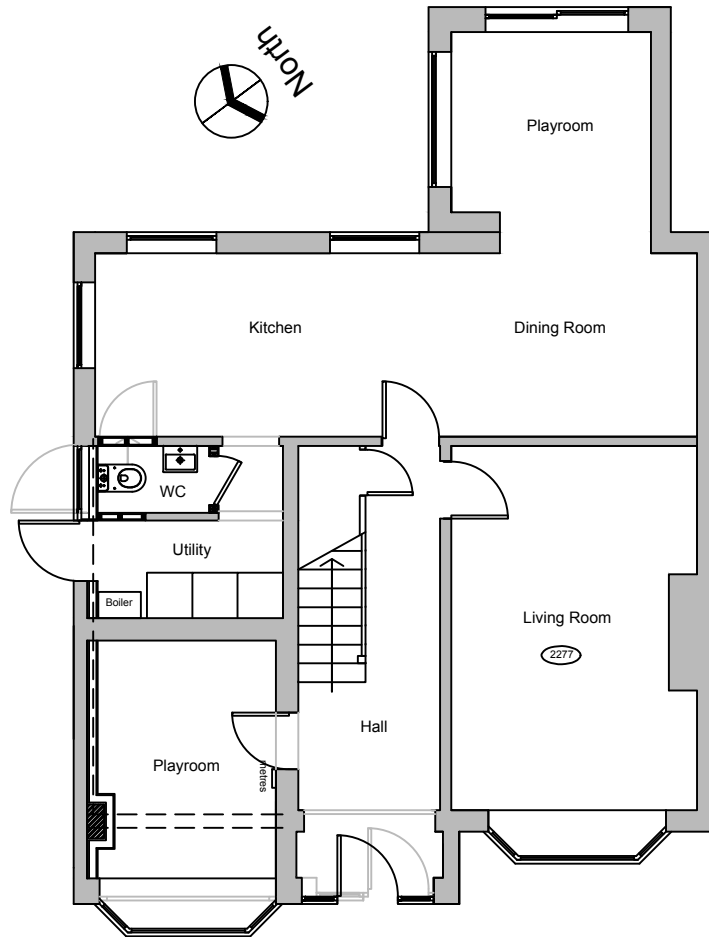

Proposed Ground Floor Plan

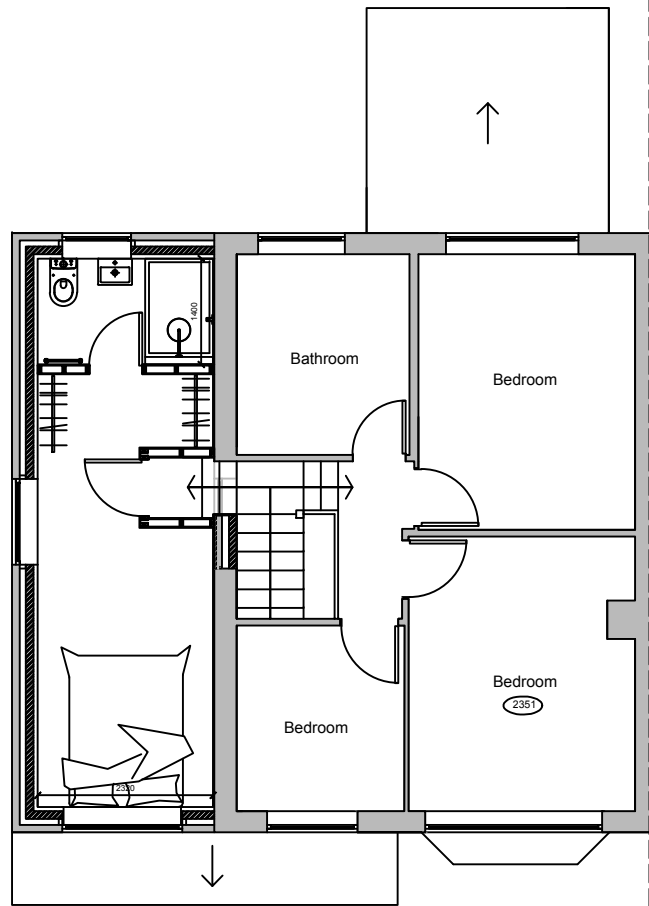

Proposed First Floor Plan

Proposed side extension to be built in-line with the existing house as is the precedent set within the area. The property benefits from a corner position so the terracing effect isn't relevant in this instance. The adjacent houses number 23 / 25 Lower Barn Road have come forward of the principle elevation 19 / 21 Lower Barn Road have the same extension as proposed - in-line with the principle elevation



Proposed Front Elevation



Proposed Side Elevation



Proposed Rear Elevation



Address:

Mr Sean O'Connor
1 Lower Barn Road, Hadfield, Glossop,
Derbyshire SK13 2DZ

Project:

Proposed first floor side extension over existing
garage and garage conversion

Title:

Proposed Plans

Scale: 1:100 @ A3

Drawn: C.K. Date: July 2024

Project no.: 3274 Drawing no.: 3274-002



Metric Scale