

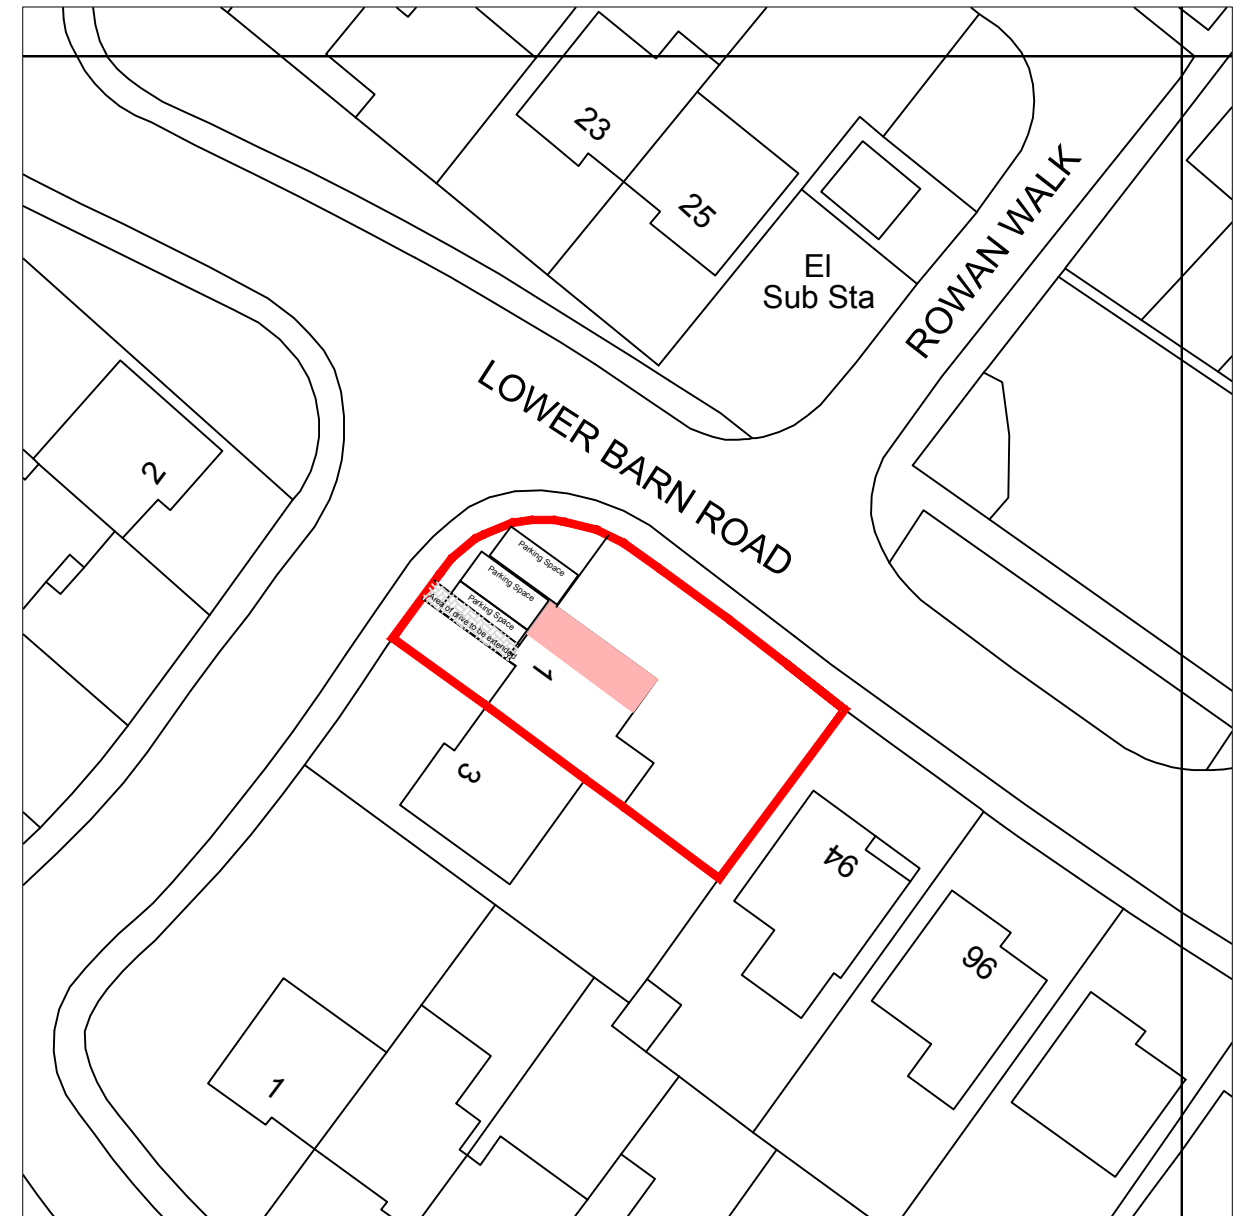
 


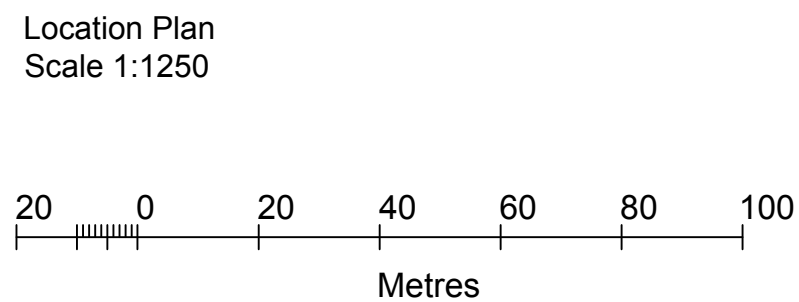

Site Plan
Scale 1:500

- Area of proposal
- Red line boundary

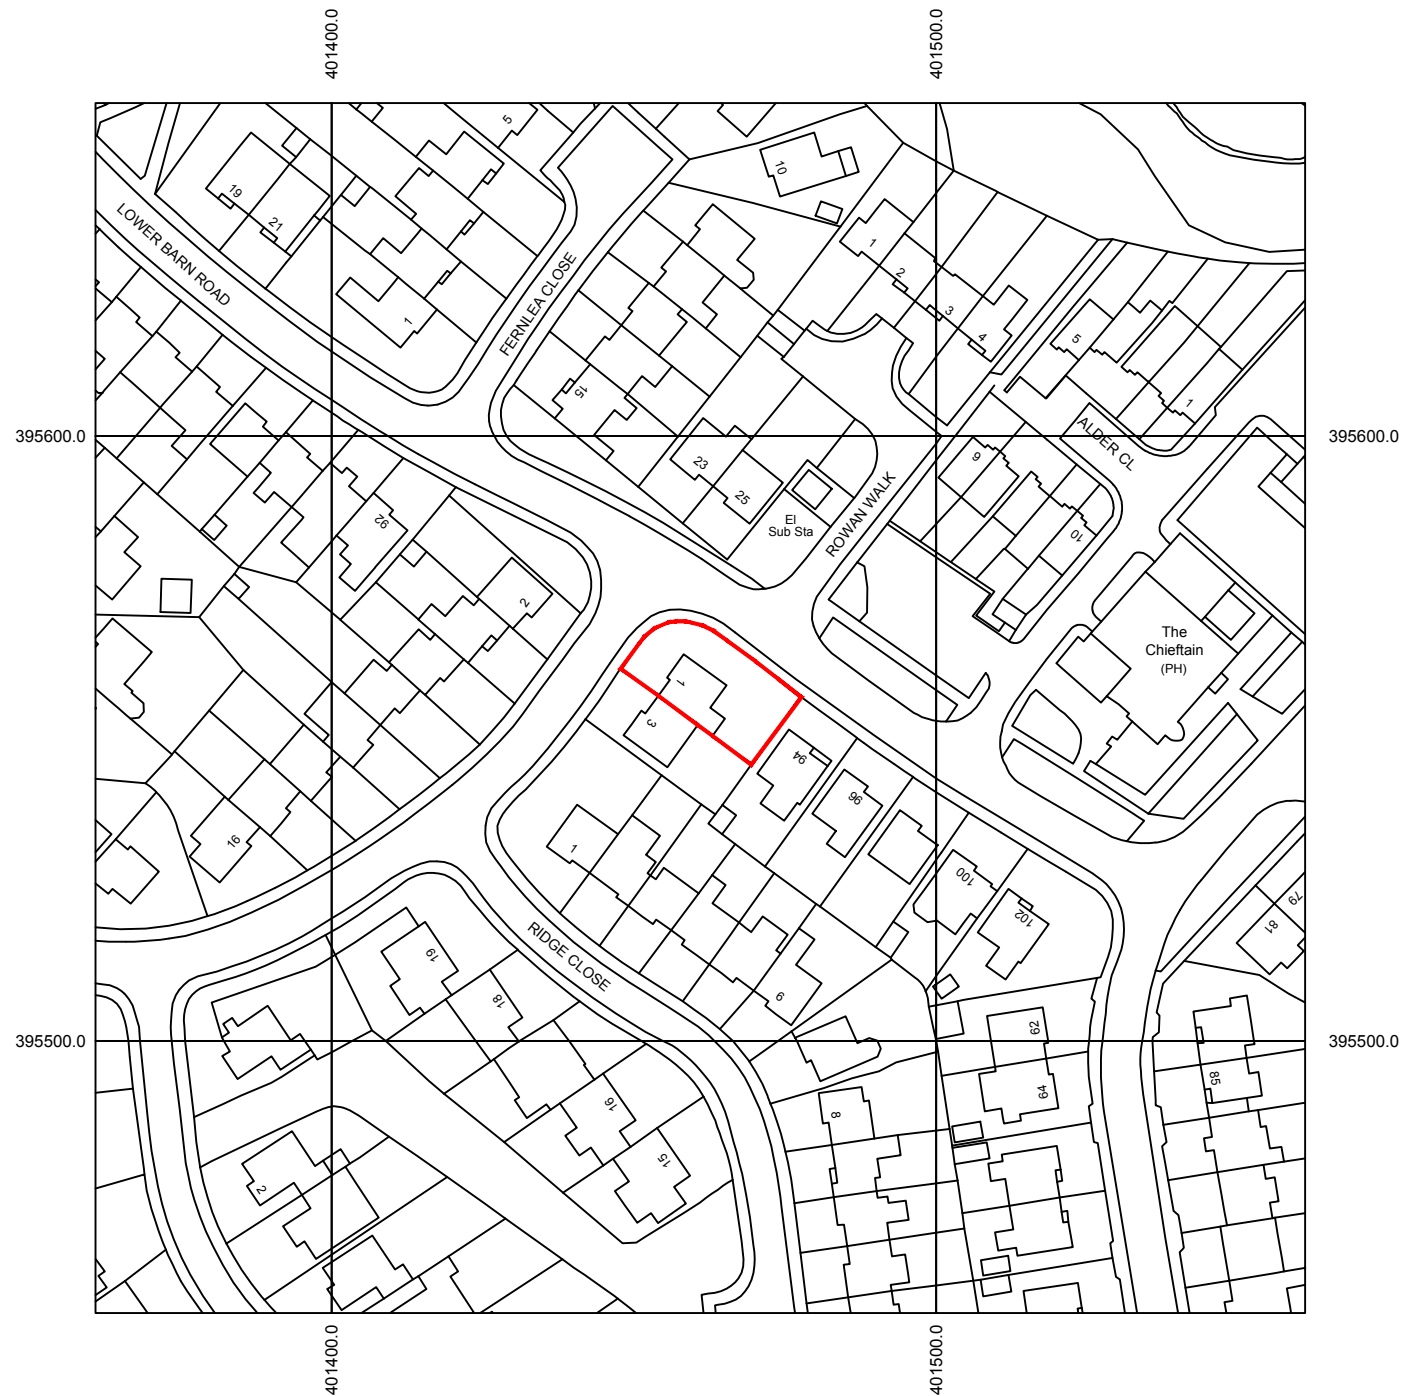

Address:

Mr Sean O'Connor
1 Lower Barn Road, Hadfield, Glossop,
Derbyshire SK13 2DZ

Project:

Proposed first floor side extension over existing
garage and garage conversion

Title:

Location Plan

Scale: 1:100 @ A3

Drawn: C.K.	Date: July 2024
----------------	--------------------

Project no.: 3274	Drawing no.: 3274-003
----------------------	--------------------------

PLANMART LIMITED
9, GEORGE STREET, GLOSSOP,
DERBYSHIRE SK13 8AY.
TEL: 01457 863153