




Proposed Elevation - Grove Parade Entrance - BC

Scale: 1 : 100

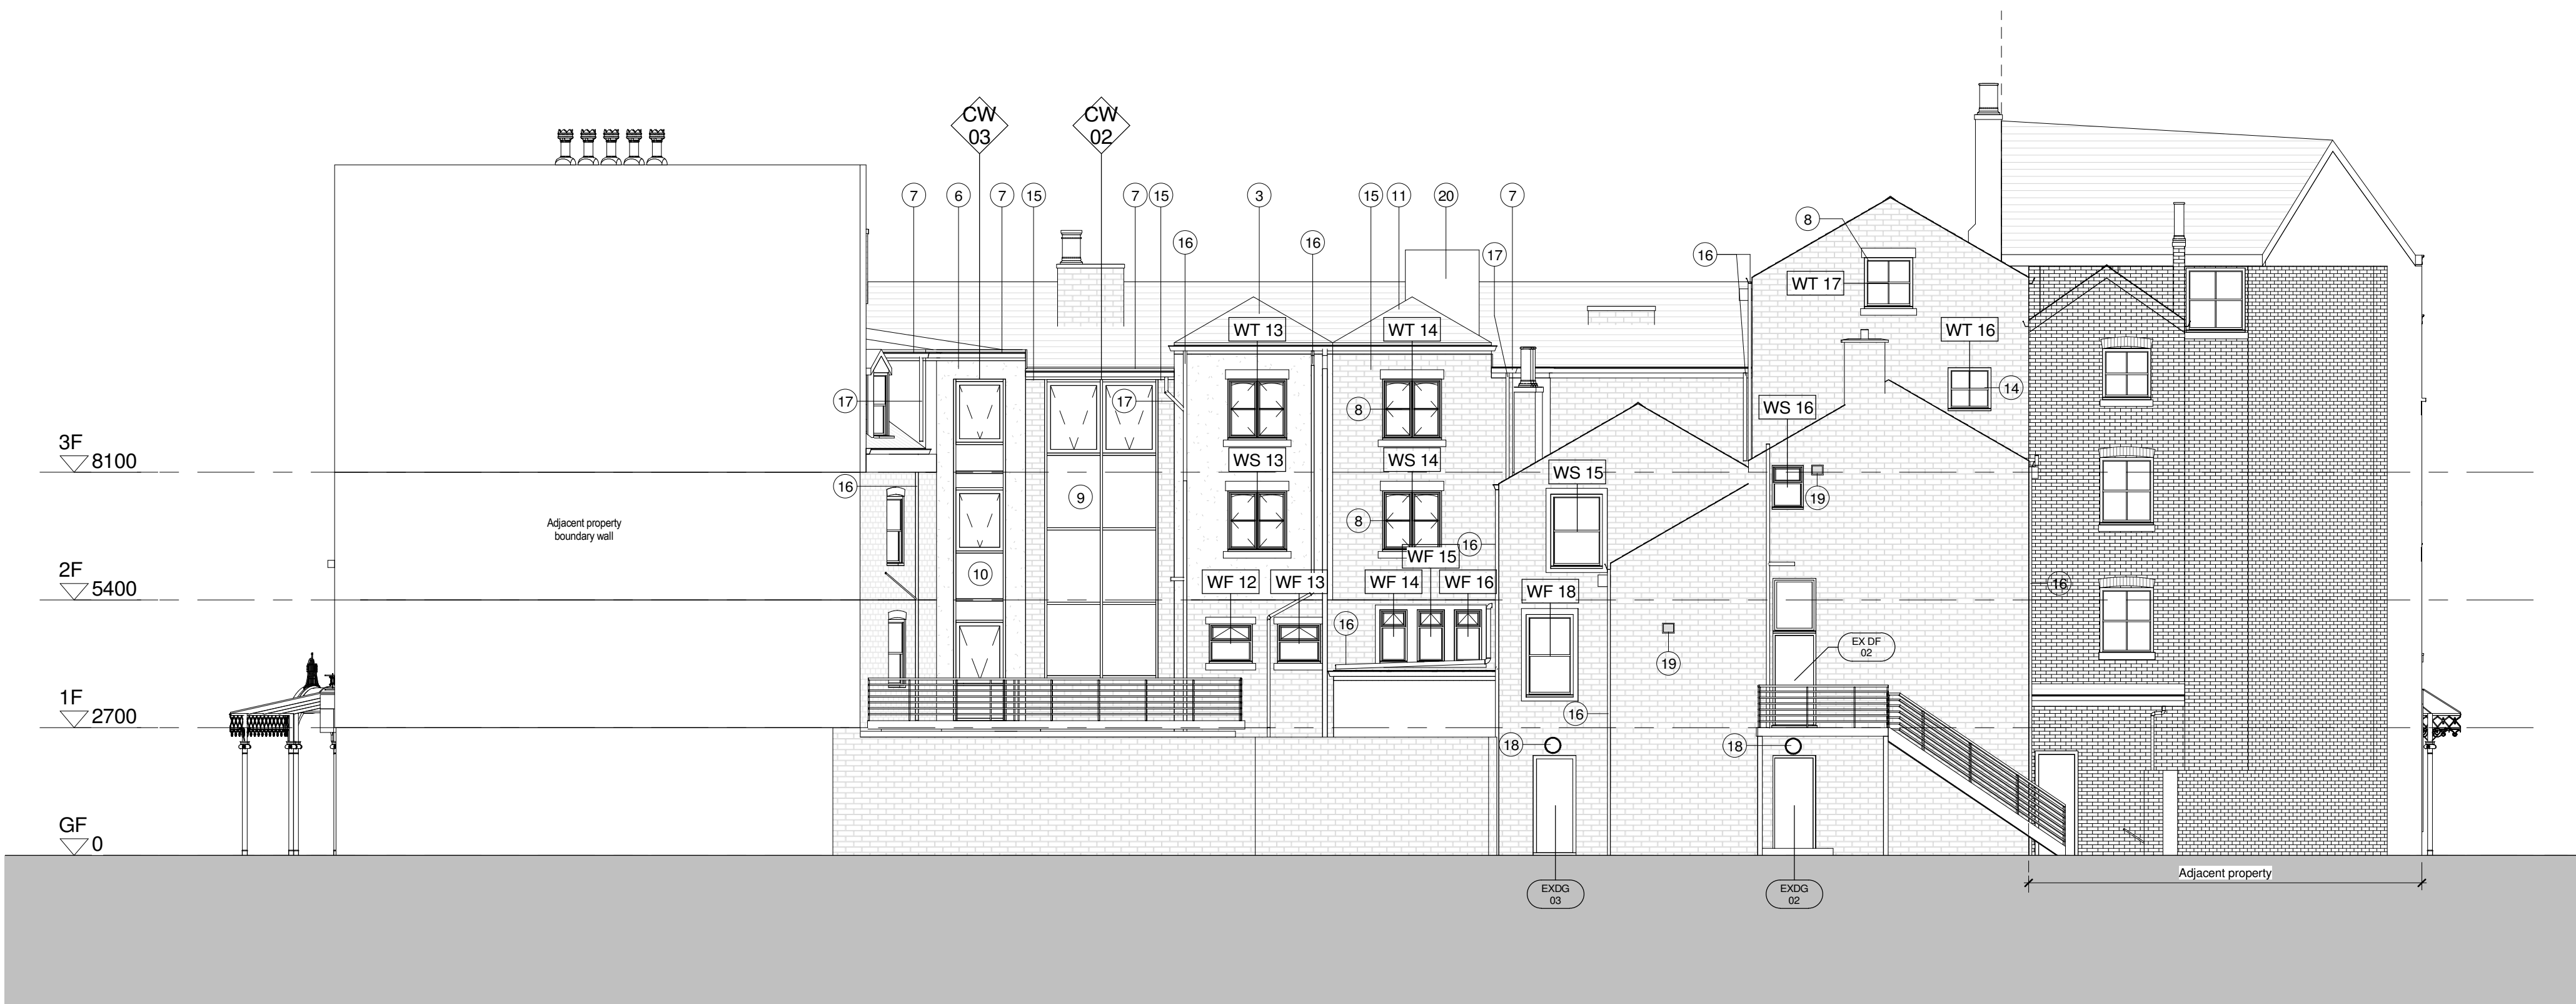

Proposed Elevation - Rear - BC

Scale: 1 : 100

Elevation Key	
Note Number	Note Text

1	Existing Entrance Retained
2	Existing Dormer retained
3	Existing Pitched Roof retained
4	Existing Canopy Retained
5	Adjacent property beyond
6	Proposed render wall
7	Proposed flat roof & associated guttering
8	Proposed sash window w/stone head and lintol
9	Proposed curtain walling to new stair core
10	Proposed curtain walling w/high level opening to provide smoke vent
11	Proposed Pitched roof
13	Proposed window replacing existing door
14	Proposed window to replace existing - cill lowered
15	Proposed stone wall
16	Existing RWP
17	Proposed RWP
18	Proposed emergency light as specified elsewhere
19	Proposed kitchen vent
20	Proposed Natural Vent flue

* NOTE: All existing windows (with the exception of those identified by the conservation officer for retention) and doors to be replaced to meet building regulation requirements for thermal/acoustic/fire standards/security.

Replacement fenestration design to match existing.

Notes

All dimensions are to be checked on site prior to construction, manufacture of any components and ordering of materials and equipment.

Any discrepancies are to be reported to the architect for clarification.

All materials and workmanship to be in accordance with the current British Standards and codes of practice.

ANSELL LIGHTING:

Lucca

Lucca CCT Multi Wattage Emergency Black

CODE: ALUCLED/B/M3

Emergency external lighting spec (Key no.18)

TOTAL: 2 ext lights - see Rear elevation for location: mounted @approx .22m TO U/S AFFL

GENERAL INFORMATION

Wattage 18W - 27W

Lumens Delivered 1300lm - 1900lm (4000K)

Lm/W 69lm/W - 71lm/W (4000K)

Beam Angle 105/110

CRI 80

CCT 3000/4000K

Input 220/240V

Operating Temp -20°C - 25°C

SDCM 5

TECHNICAL INFORMATION

Light Source LED

Colour / Finish Black

IP Rating IP66

Class Protection 1

Internal / External External

Surface / Recessed / Suspended Surface


Lumen Depreciation L70 B50 L70 B50 60,000h

Warranty (Years) 5

CE Mark Yes

Diameter 298 mm

Refer to Specification sheet for more details.

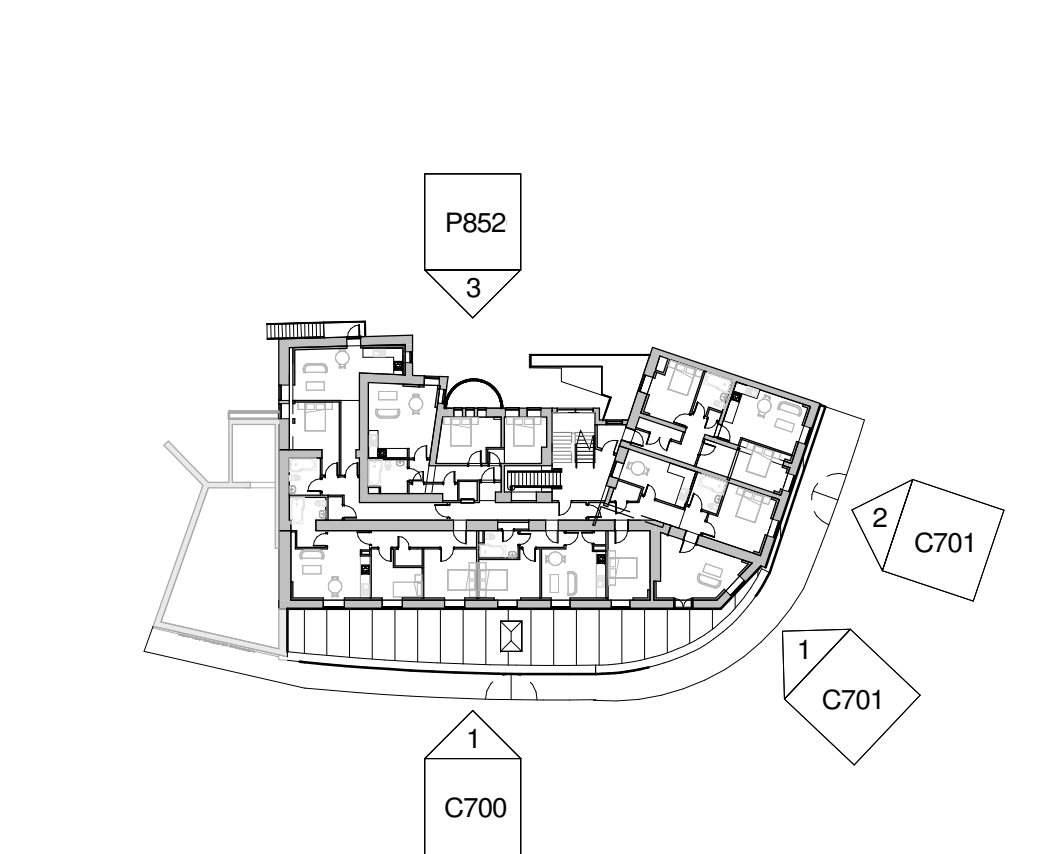

Elevation Key - BC

Scale: 1 : 500

Rev	Date	Drawn By	Comments
A	11.02.24	SHD	Updated to include Natural Smoke vent
B	07.09.23	SHD	For Information - Window & Door references added
Client			
Owner			
Project			
Grove Hotel, Buxton			
Drawing			
Proposed Elevations - Sheet 1			
Revision		Purpose	
B		Planning	
Drawing Number			
C700			
Job No.		Scale	Date
SHD/BX-GH-01		As indicated @ A1	September 2023
Suitability		Suitability	
-		-	
Drawn By			
SHD			

