



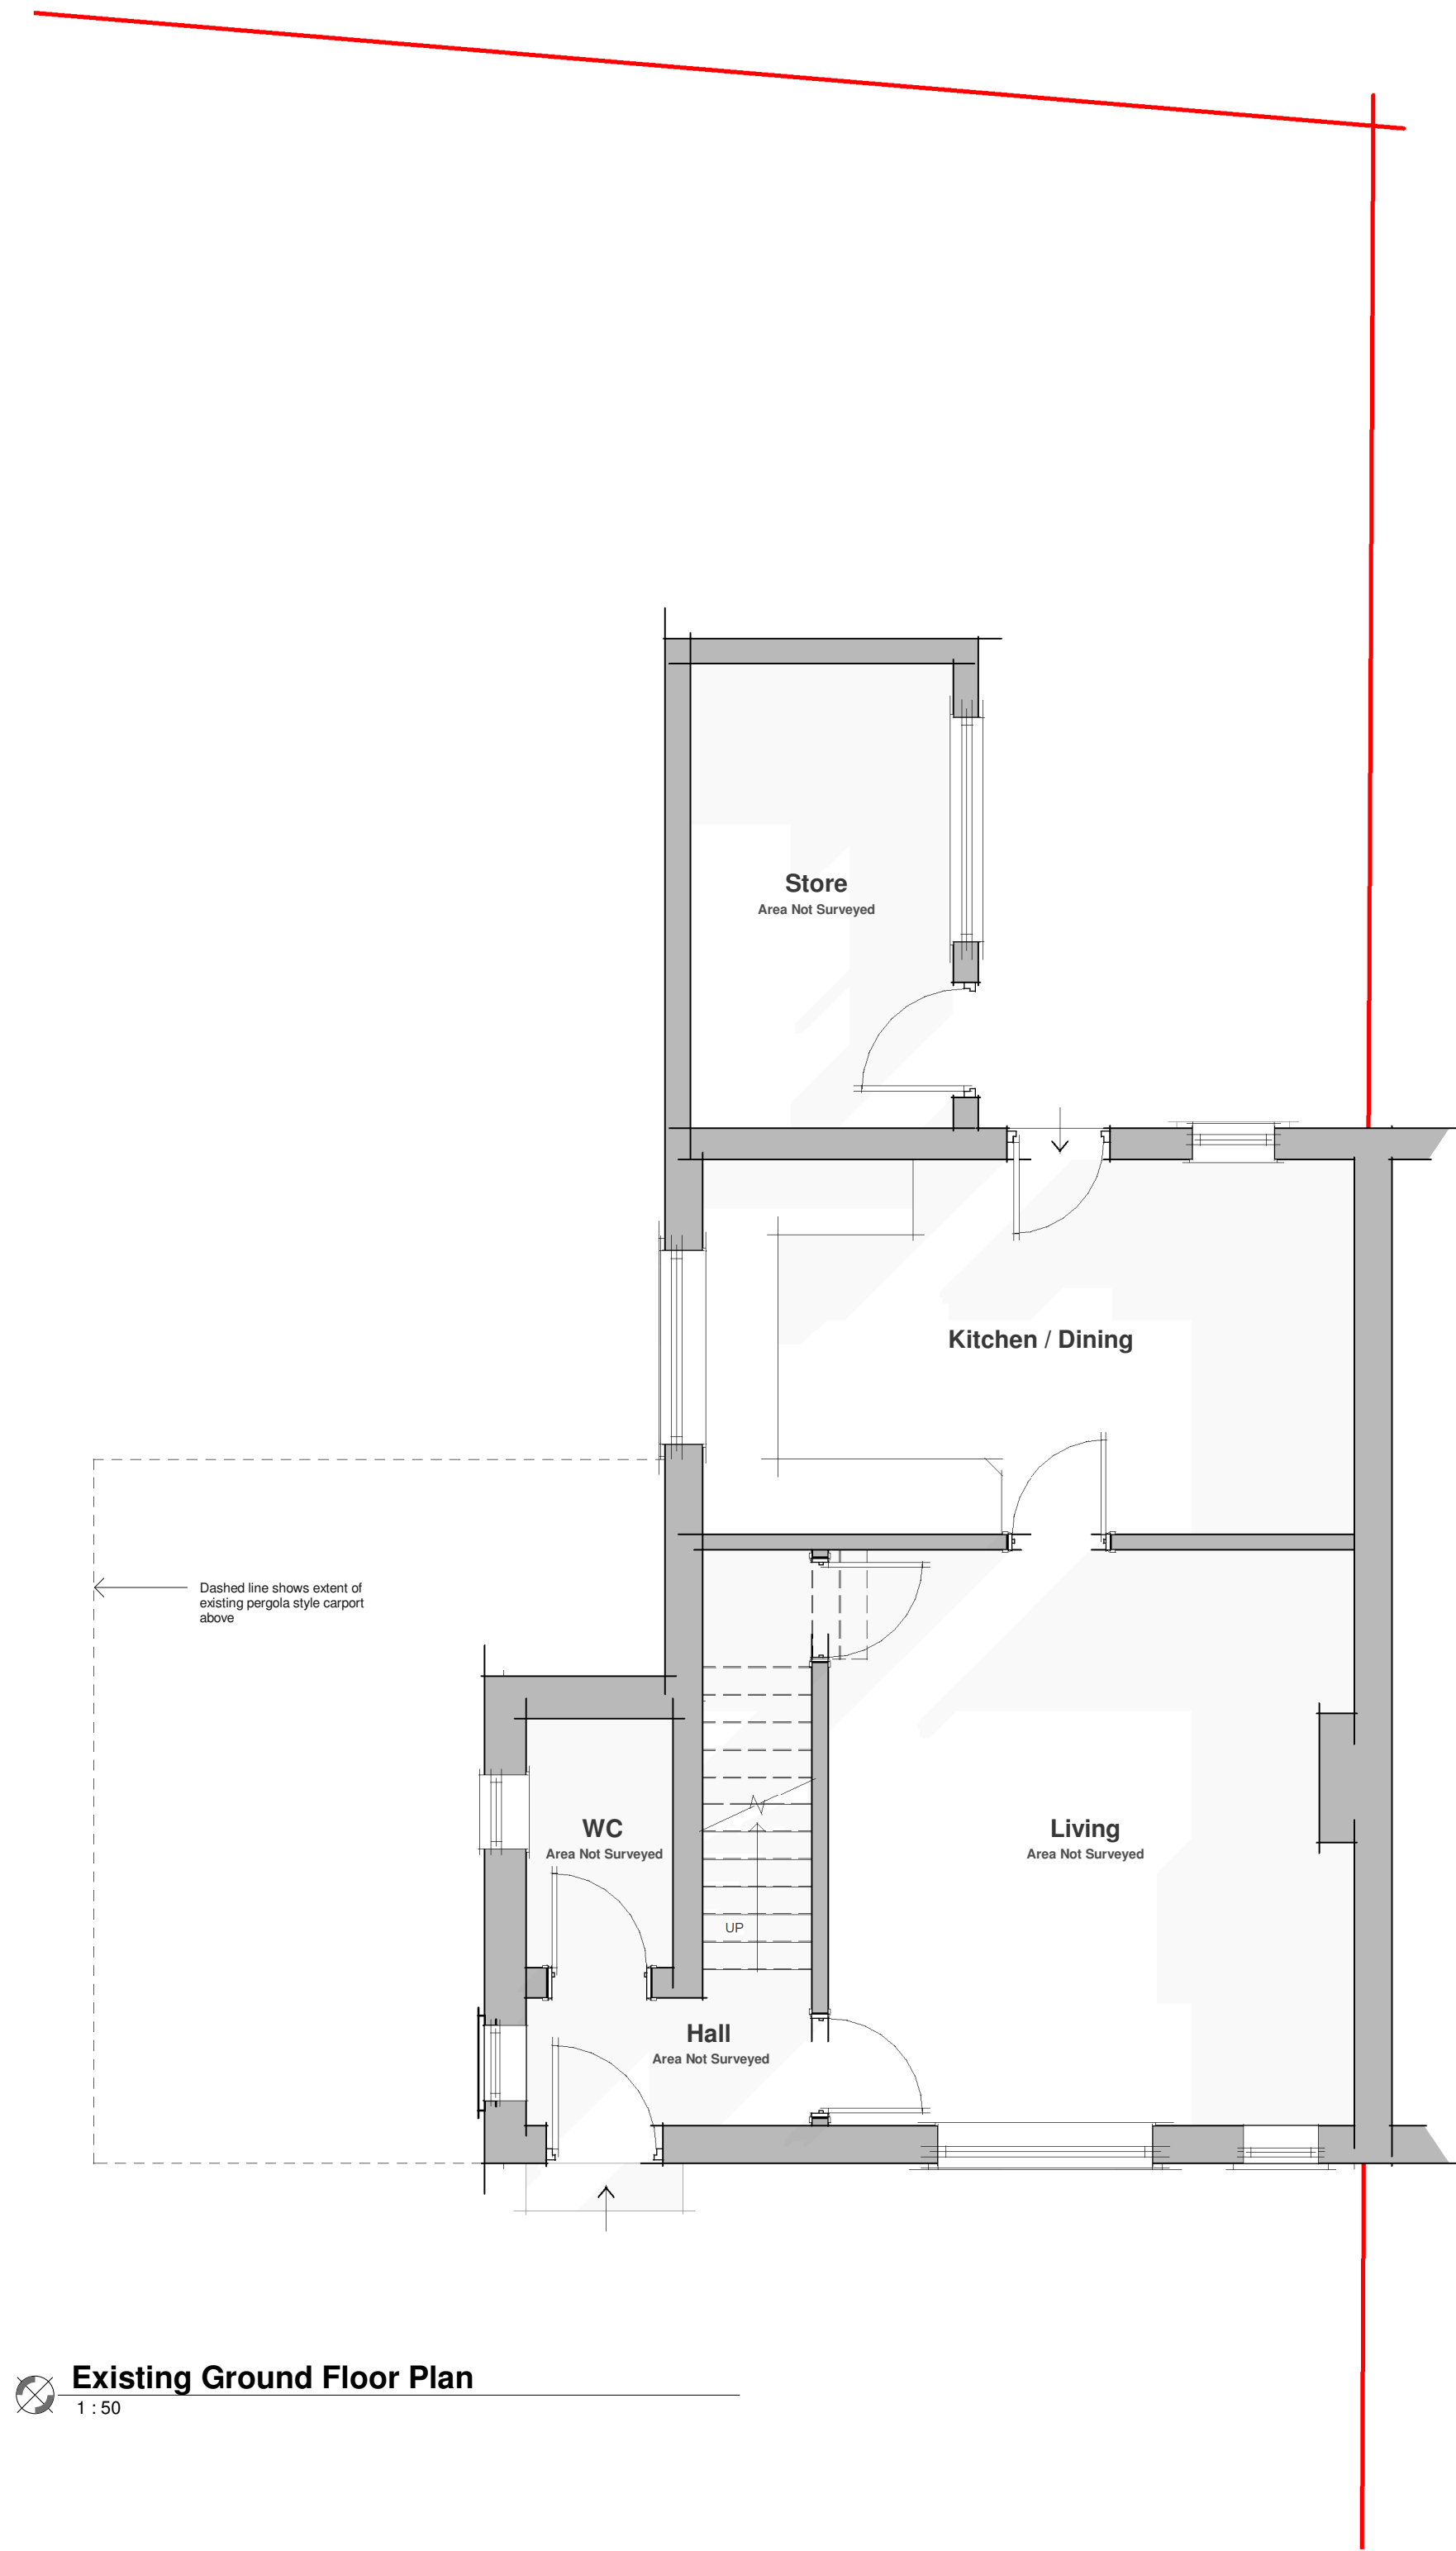

Existing Ground Floor Plan
1 : 50

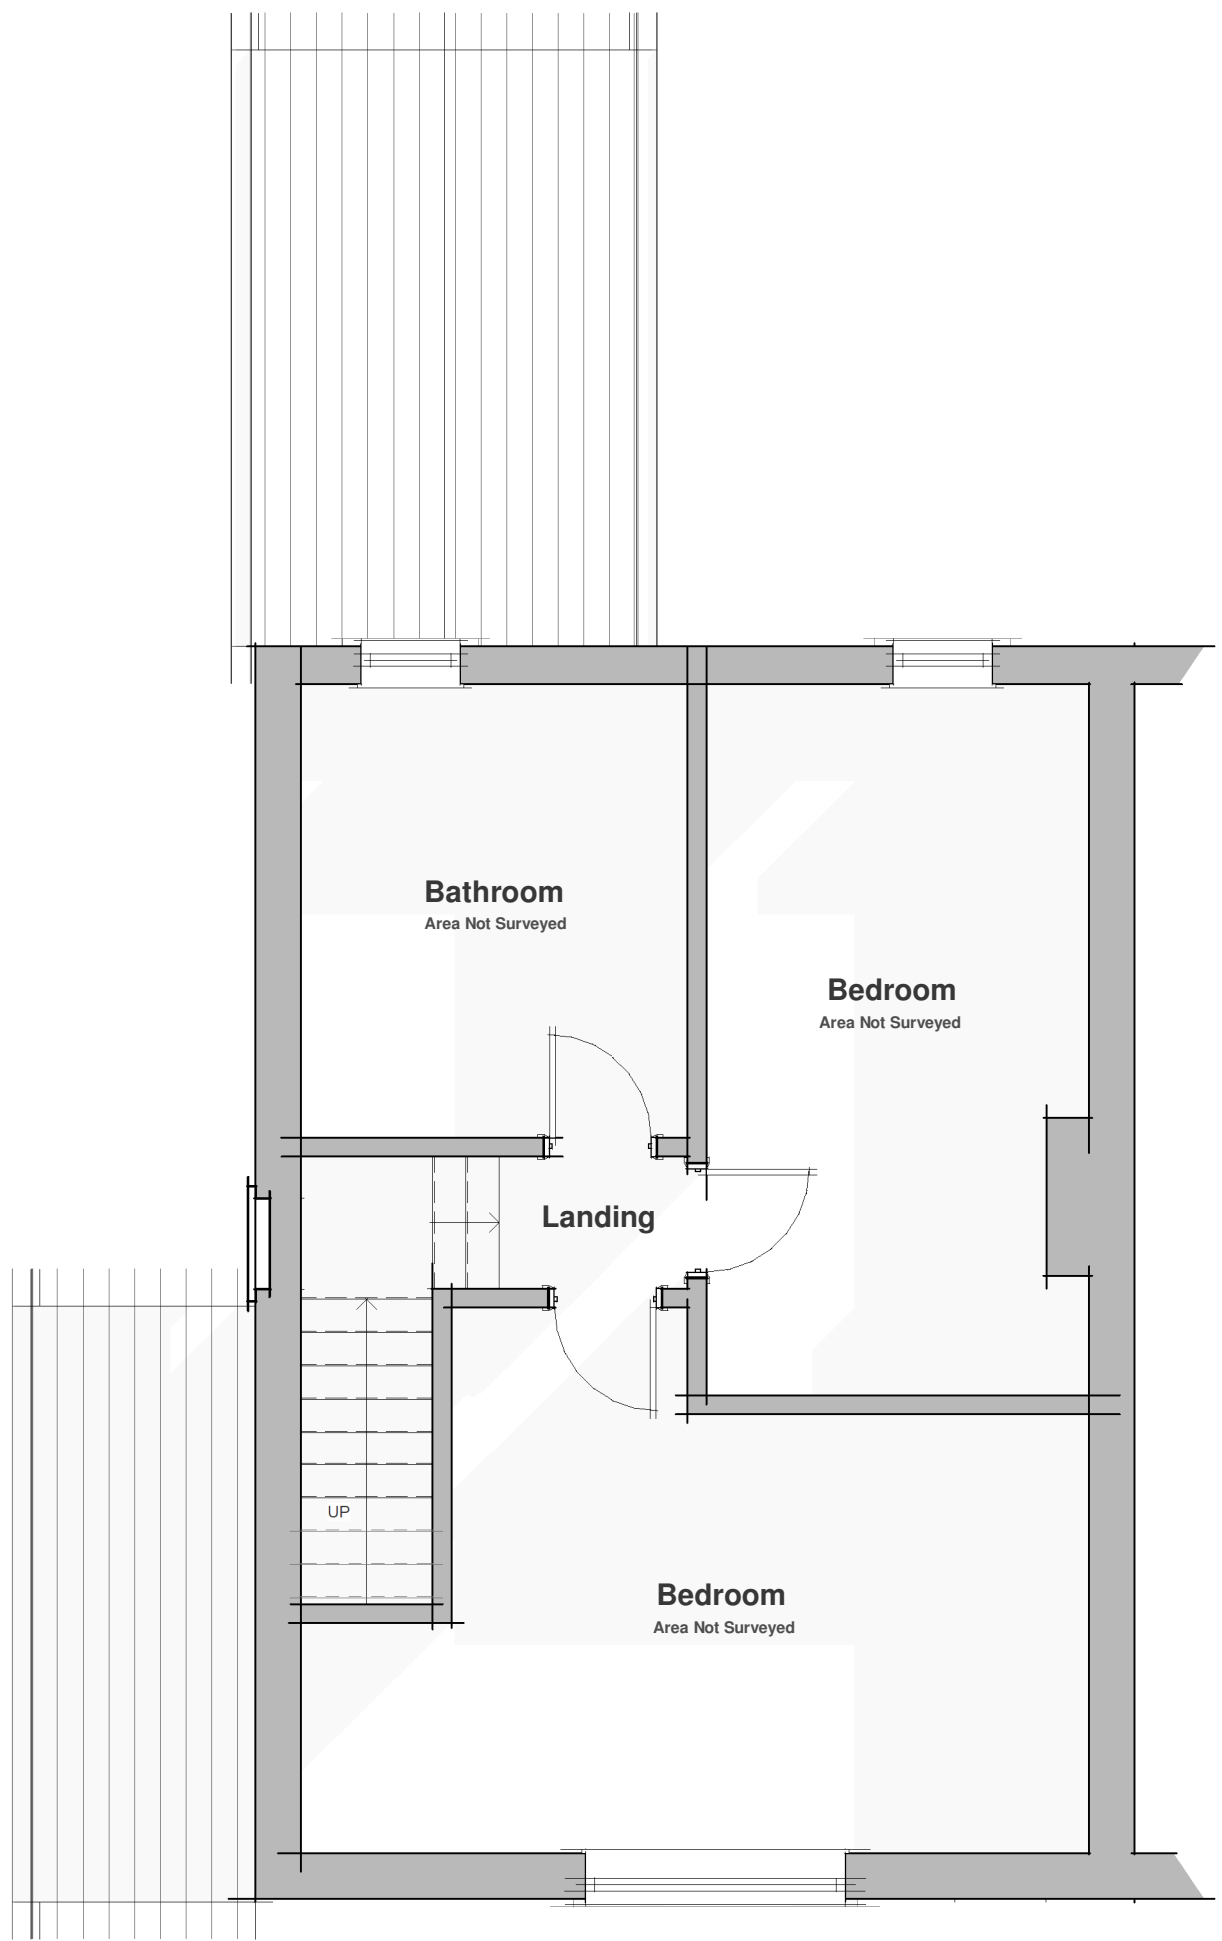

Existing First Floor Plan
1 : 50



PLANNING

Drawings are for planning purposes only.

project	
4 Haslin Rd, Harpur Hill, Buxton	
drawing title	
Existing Plans	
scale	date
1 : 50@A1	01.07.23
job number	drawing number
SK_102	101
revision	