




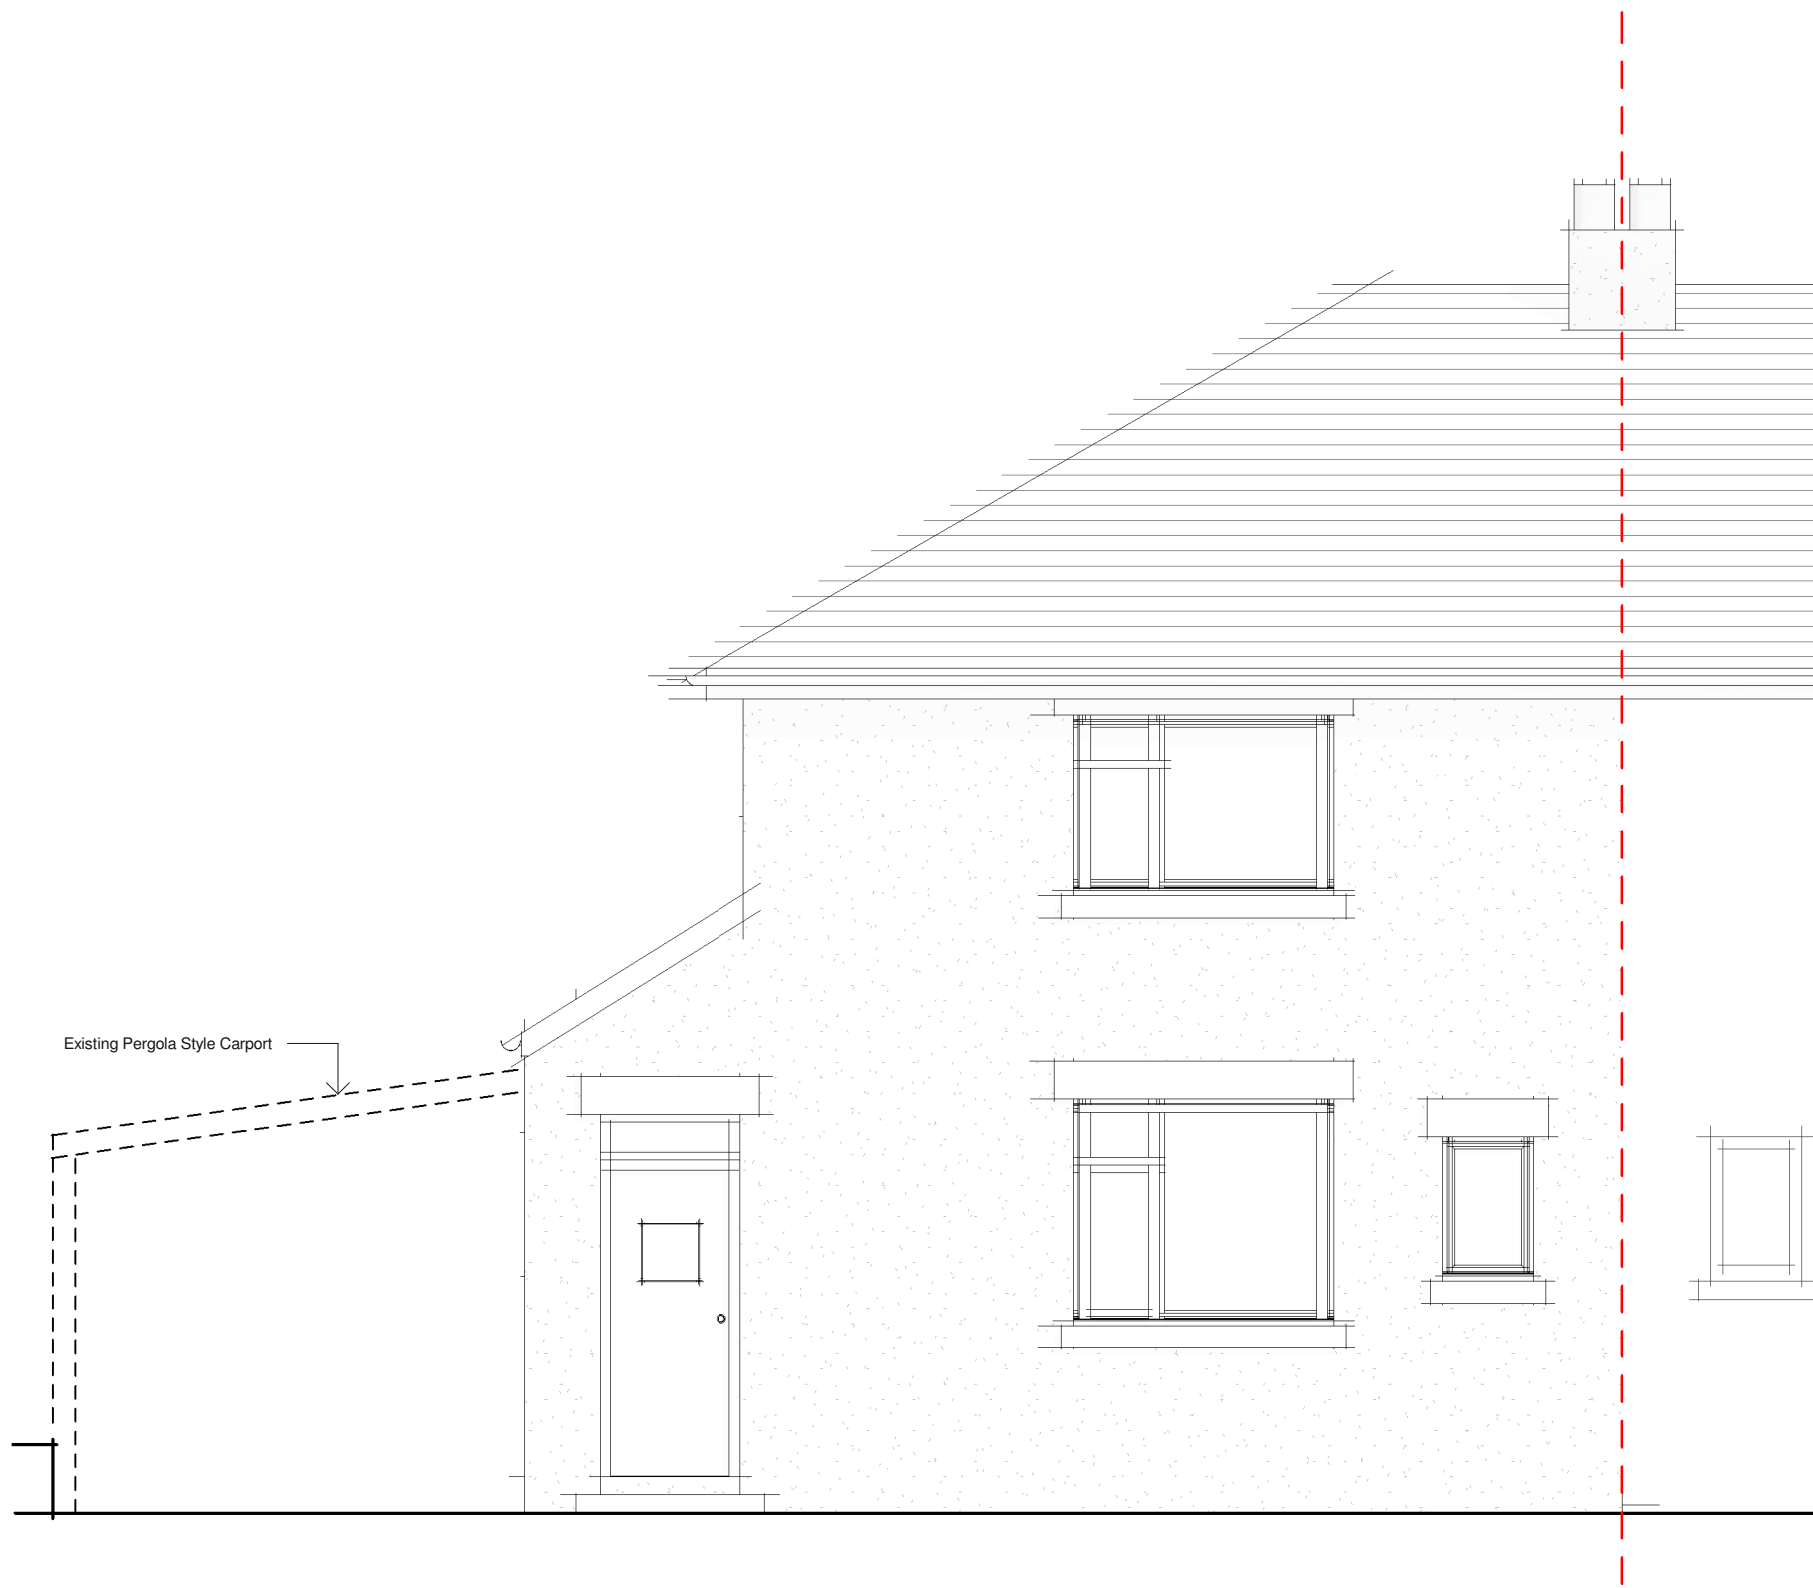

 **Proposed Front Elevation**
1 : 50

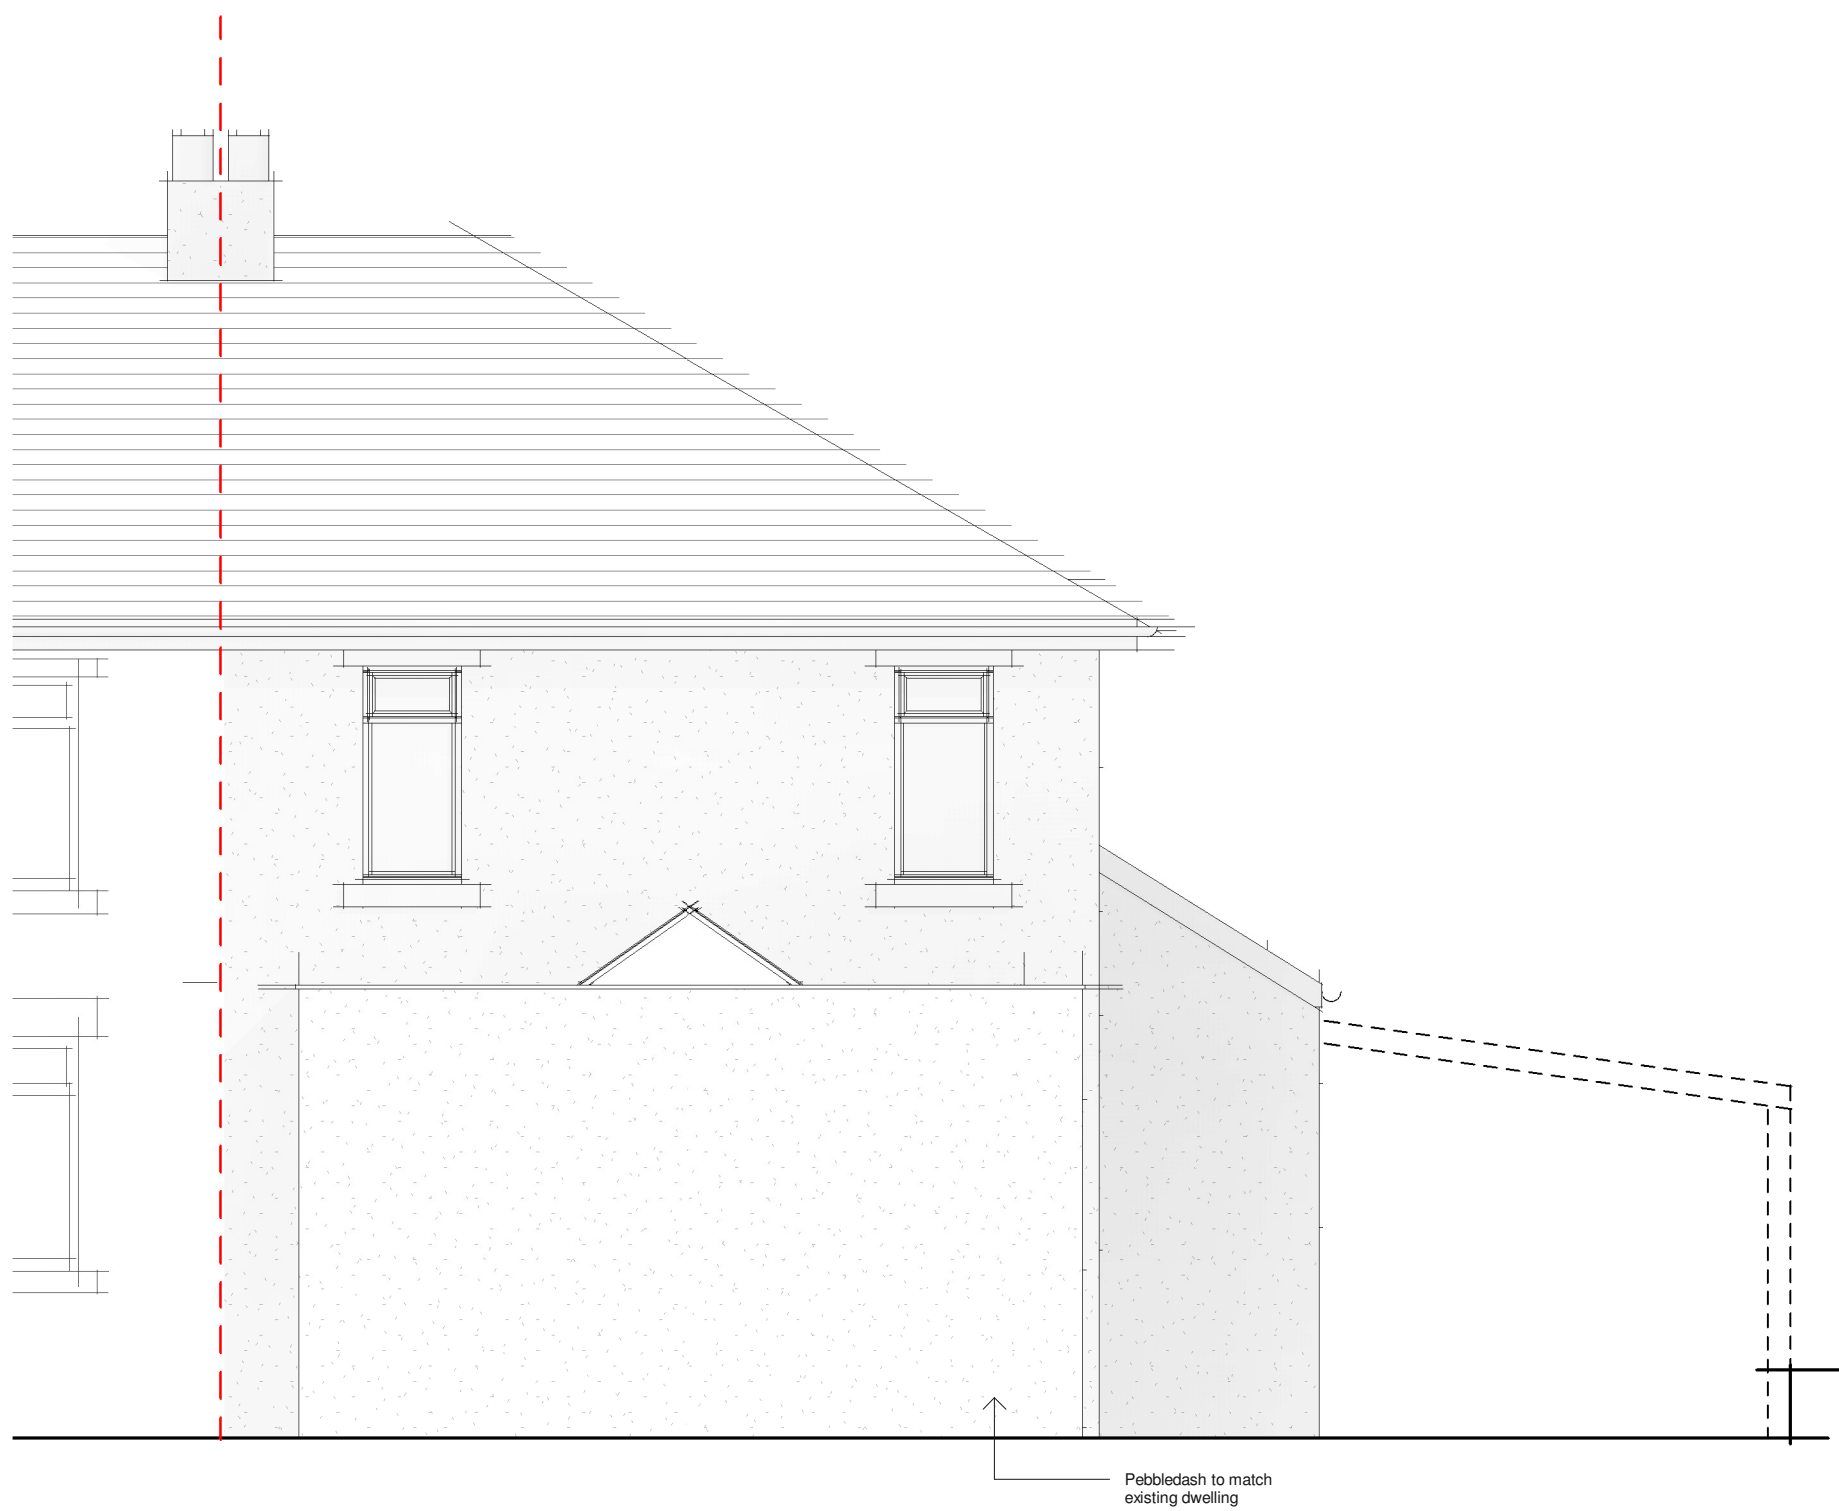

 **Proposed Rear Elevation**
1 : 50

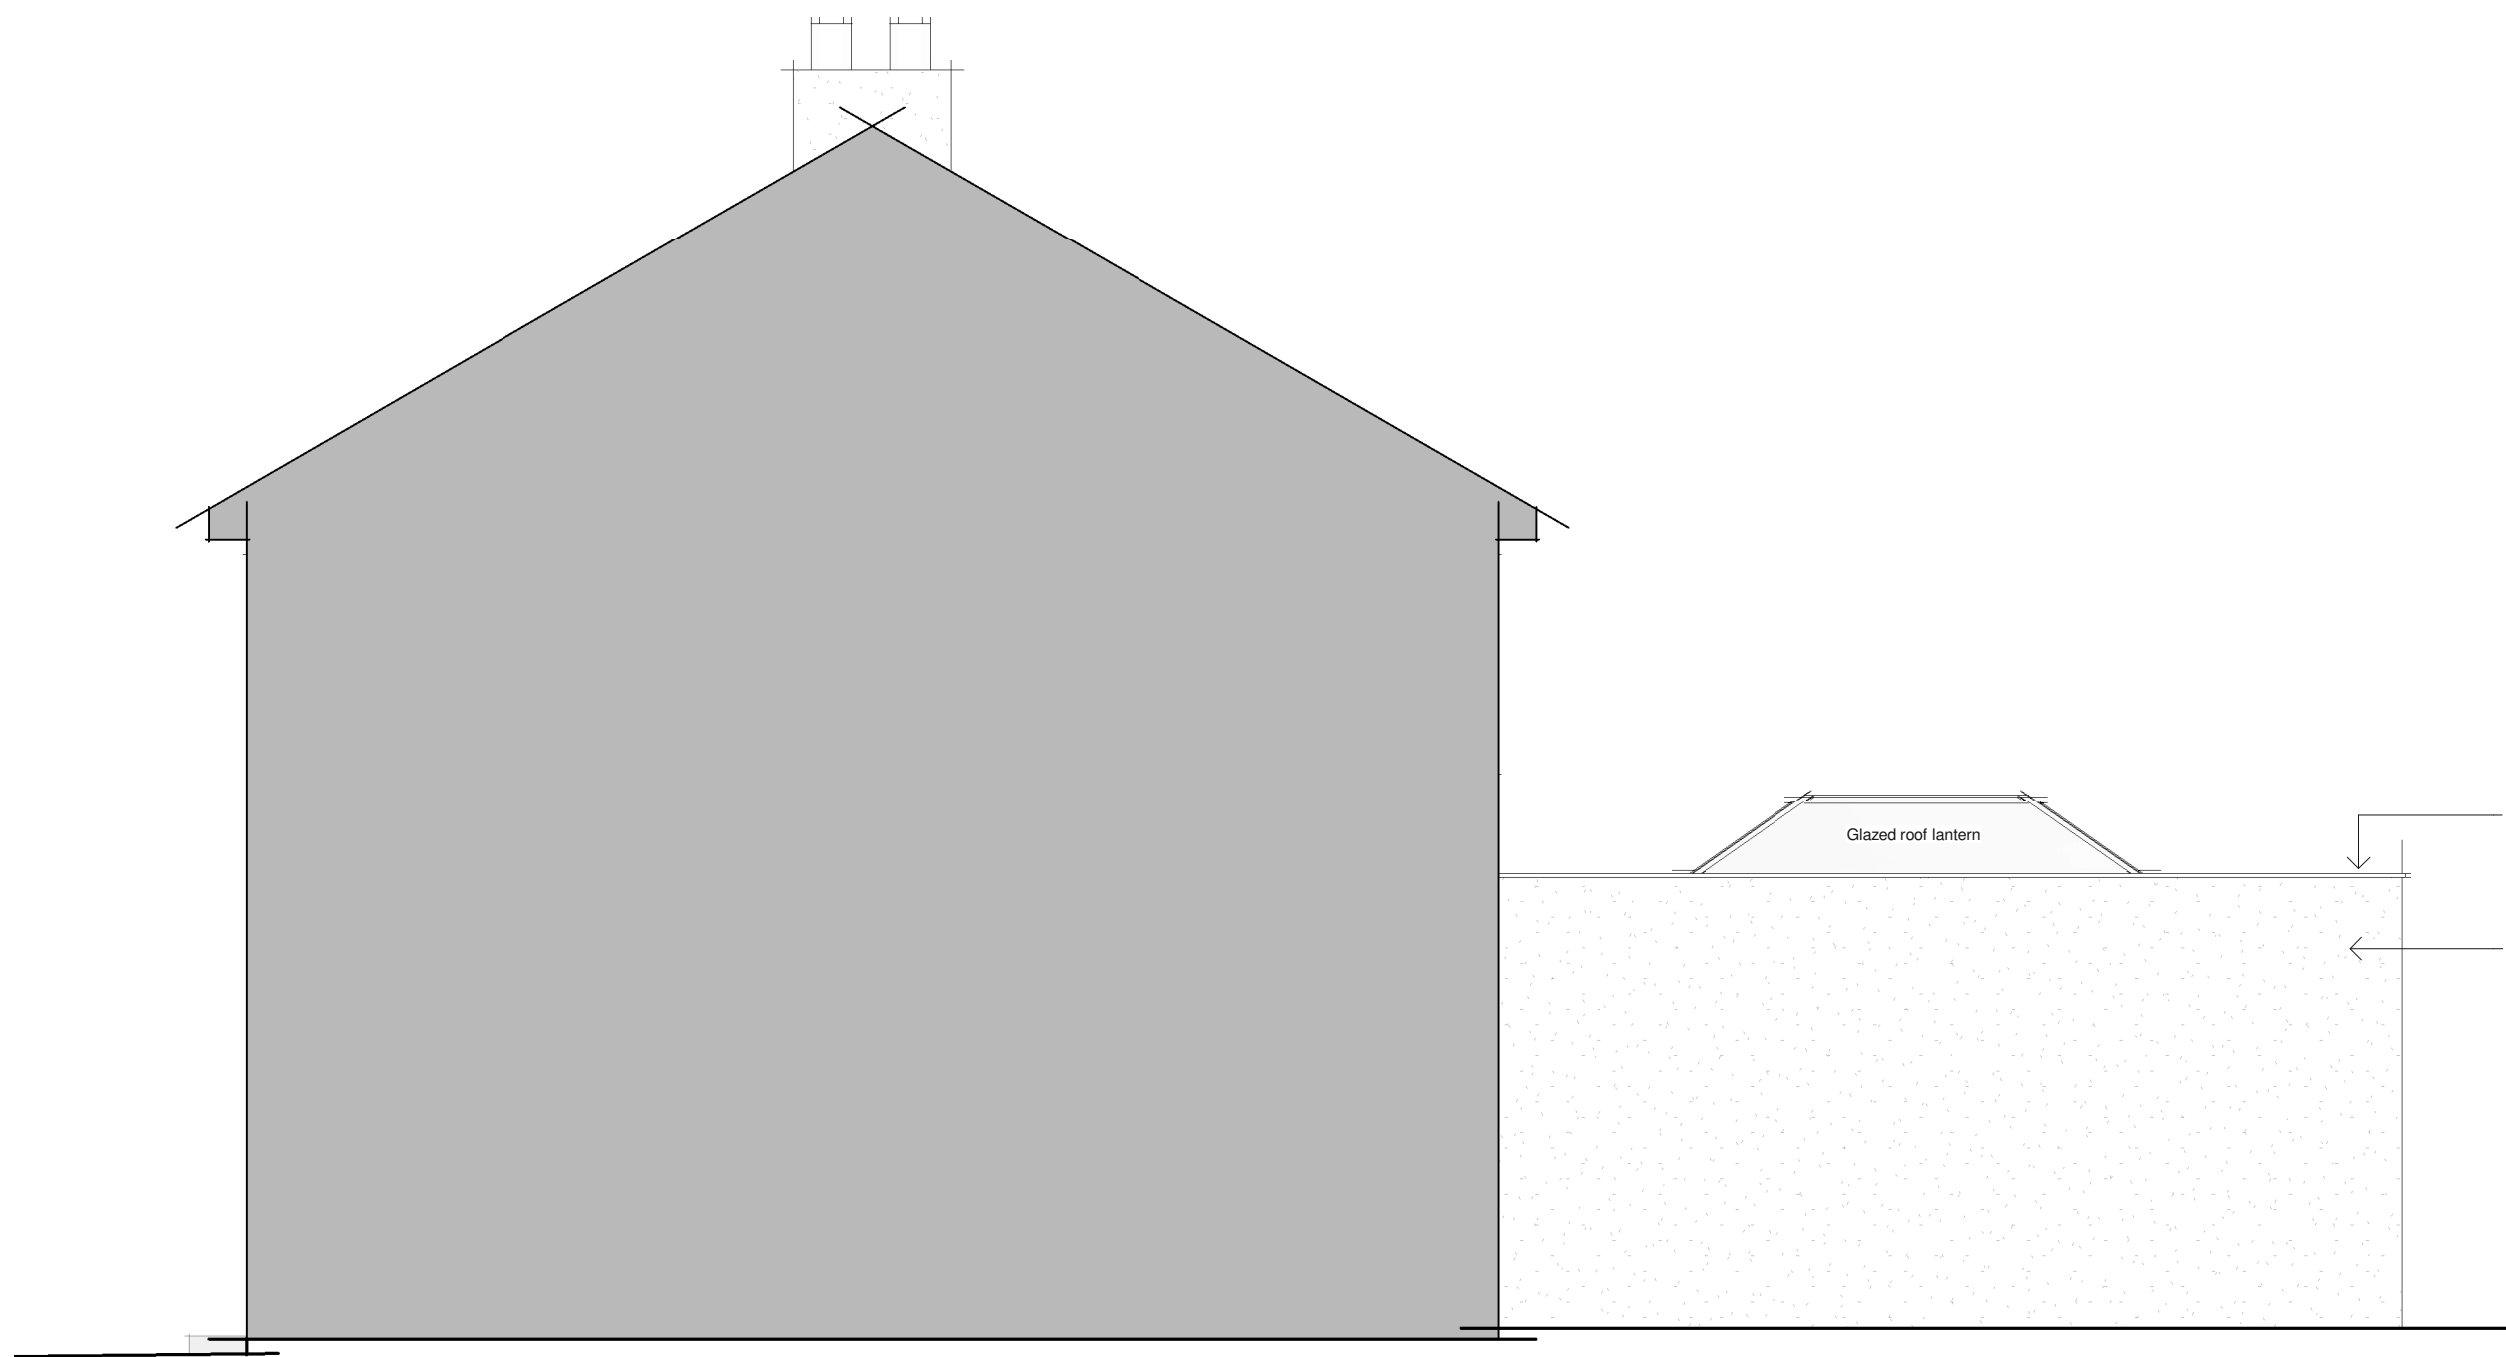

 **Proposed Side Elevation**
1 : 50



 **Proposed Side Elevation**
1 : 50



PLANNING

Drawings are for planning purposes only.

project		4 Haslin Rd, Harpur Hill, Buxton	
drawing title		Proposed Elevations	
scale	date		
1 : 50@A1	19.07.24		
job number	drawing number	revision	
SK_102	104		