


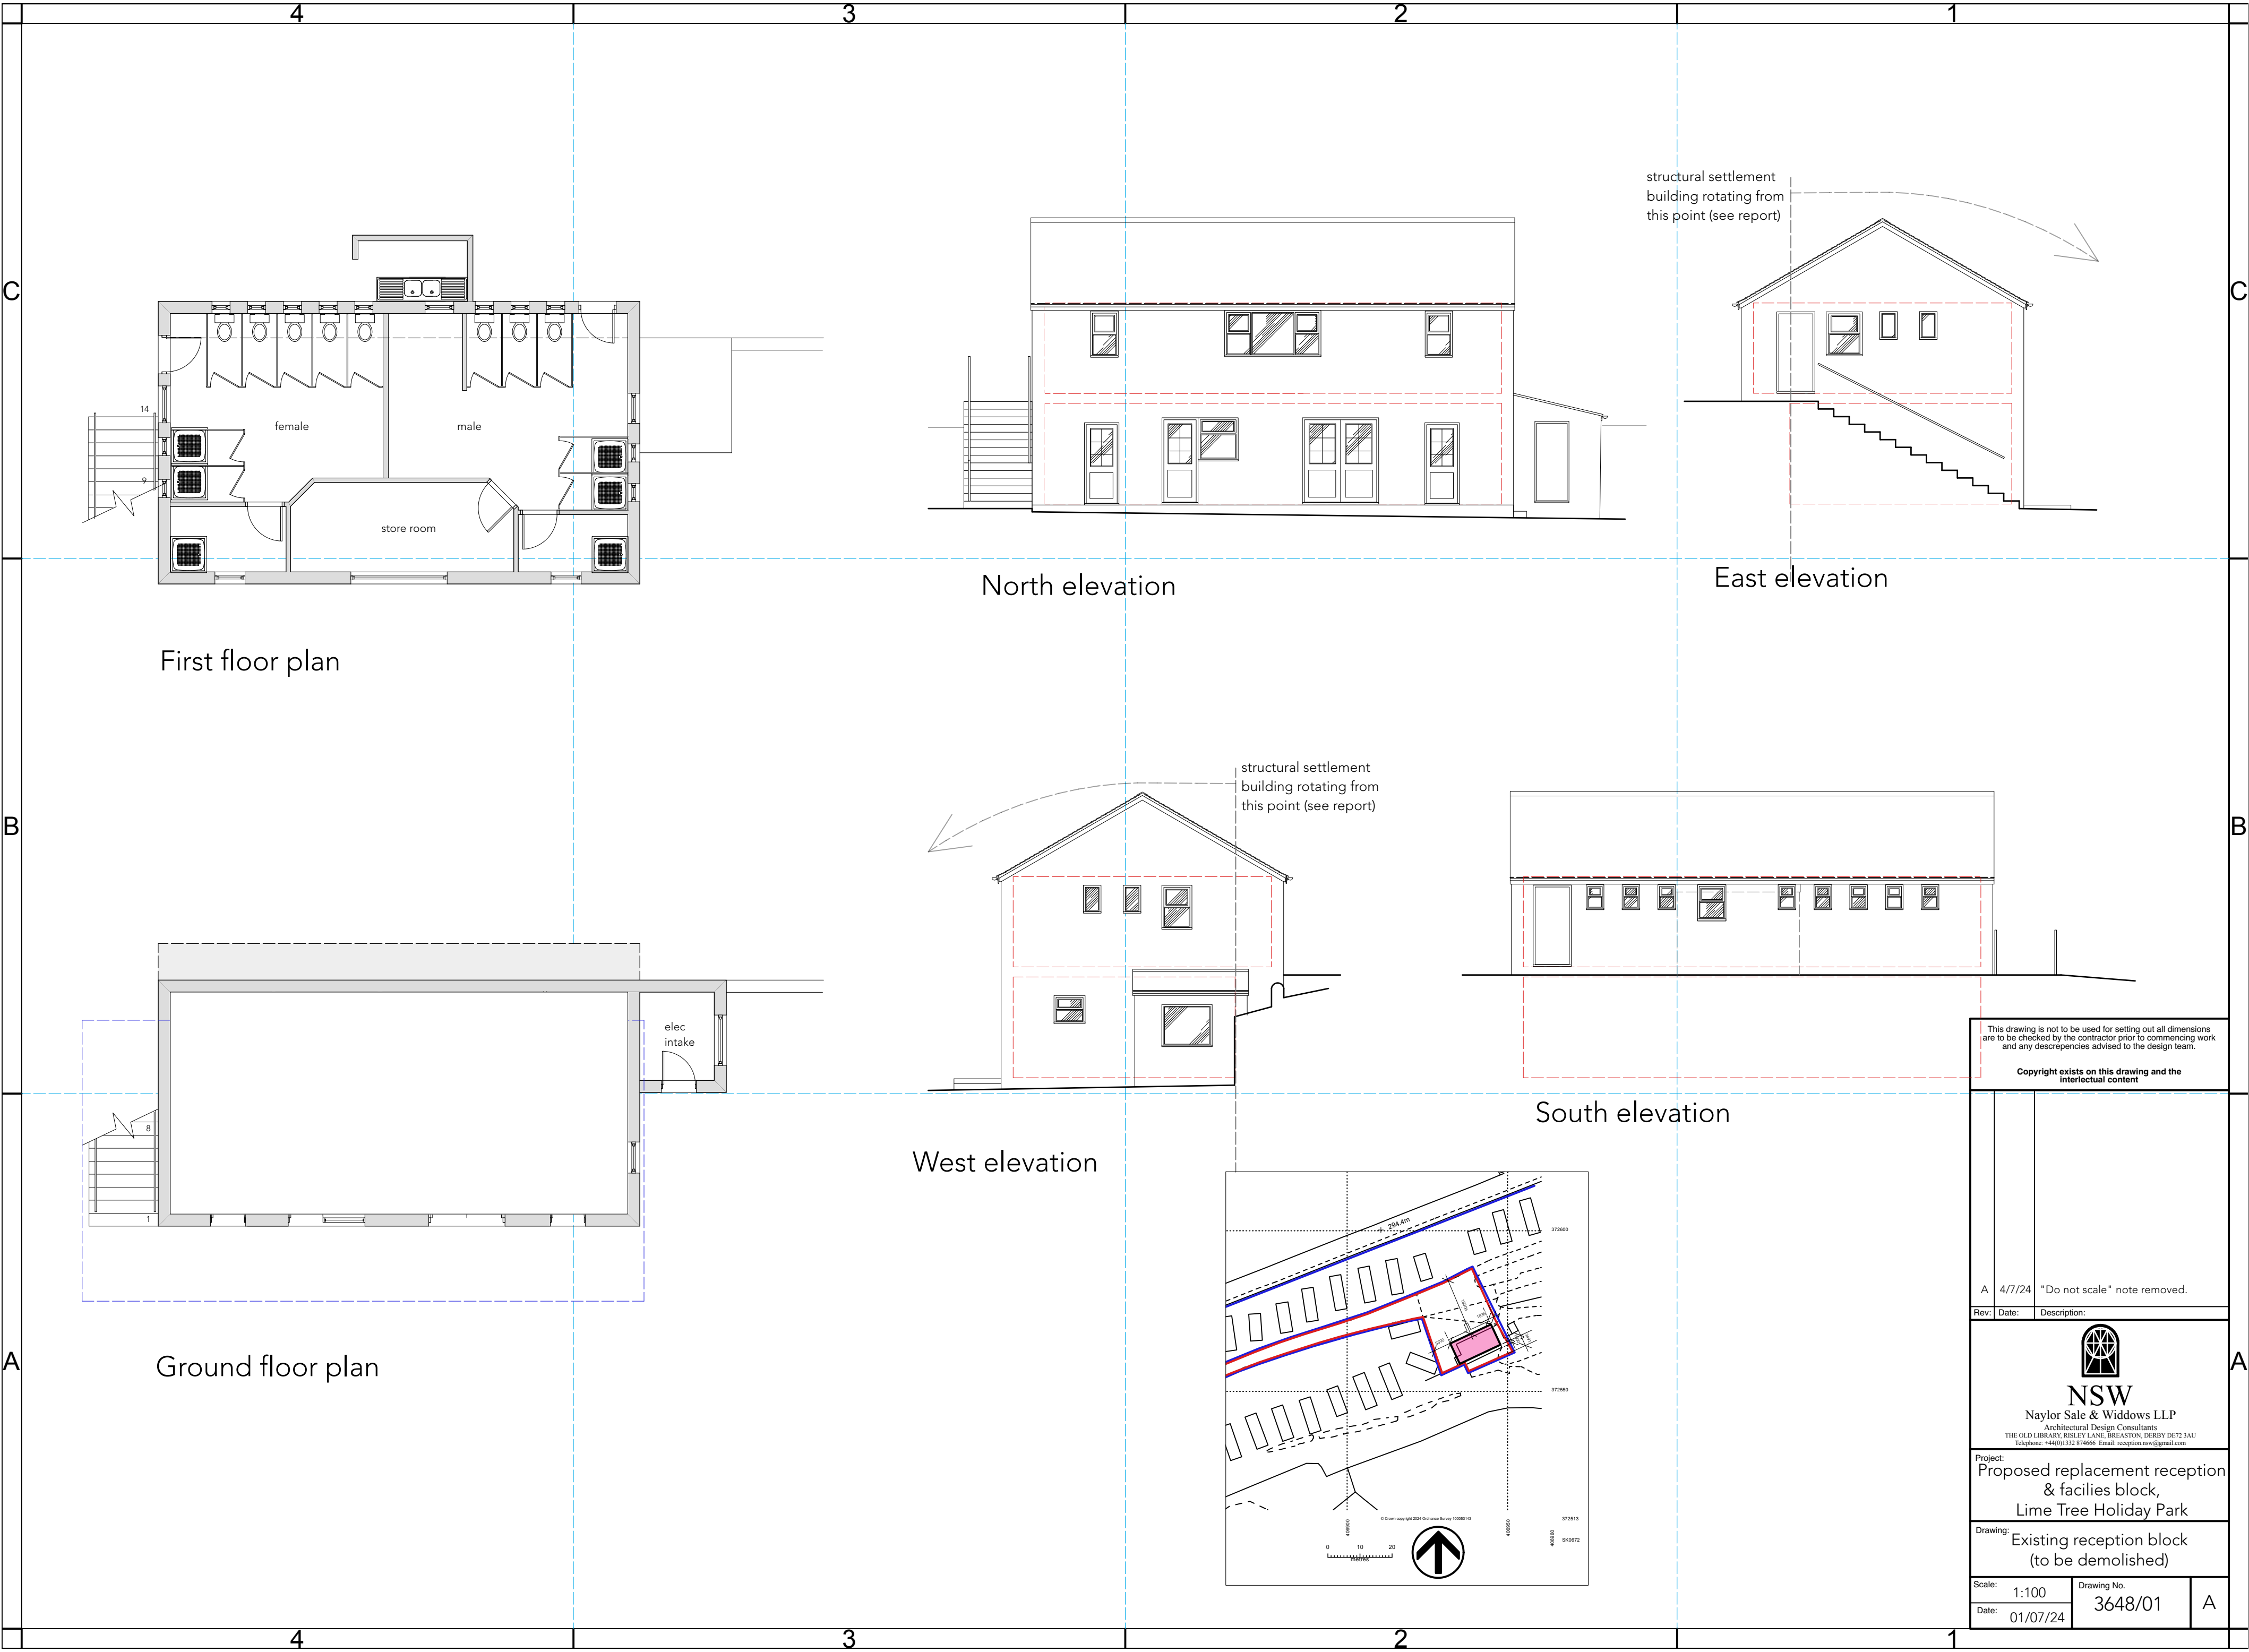

First floor plan

Ground floor plan

North elevation

East elevation

West elevation

South elevation

This drawing is not to be used for setting out all dimensions are to be checked by the contractor prior to commencing work and any discrepancies advised to the design team.

Copyright exists on this drawing and the intellectual content

A		4/7/24	*Do not scale* note removed.	
Rev:	Date:	Description:		
 NSW Naylor Sale & Widdows LLP Architectural Design Consultants THE OLD LIBRARY, RUSLEY LANE, BREASTON, DERBY DE72 3AU Telephone: +44(0)1332 874666 Email: reception.nsw@gmail.com				
Project: Proposed replacement reception & facilities block, Lime Tree Holiday Park				
Drawing: Existing reception block (to be demolished)				
Scale:		1:100	Drawing No.	A
Date:		01/07/24	3648/01	