




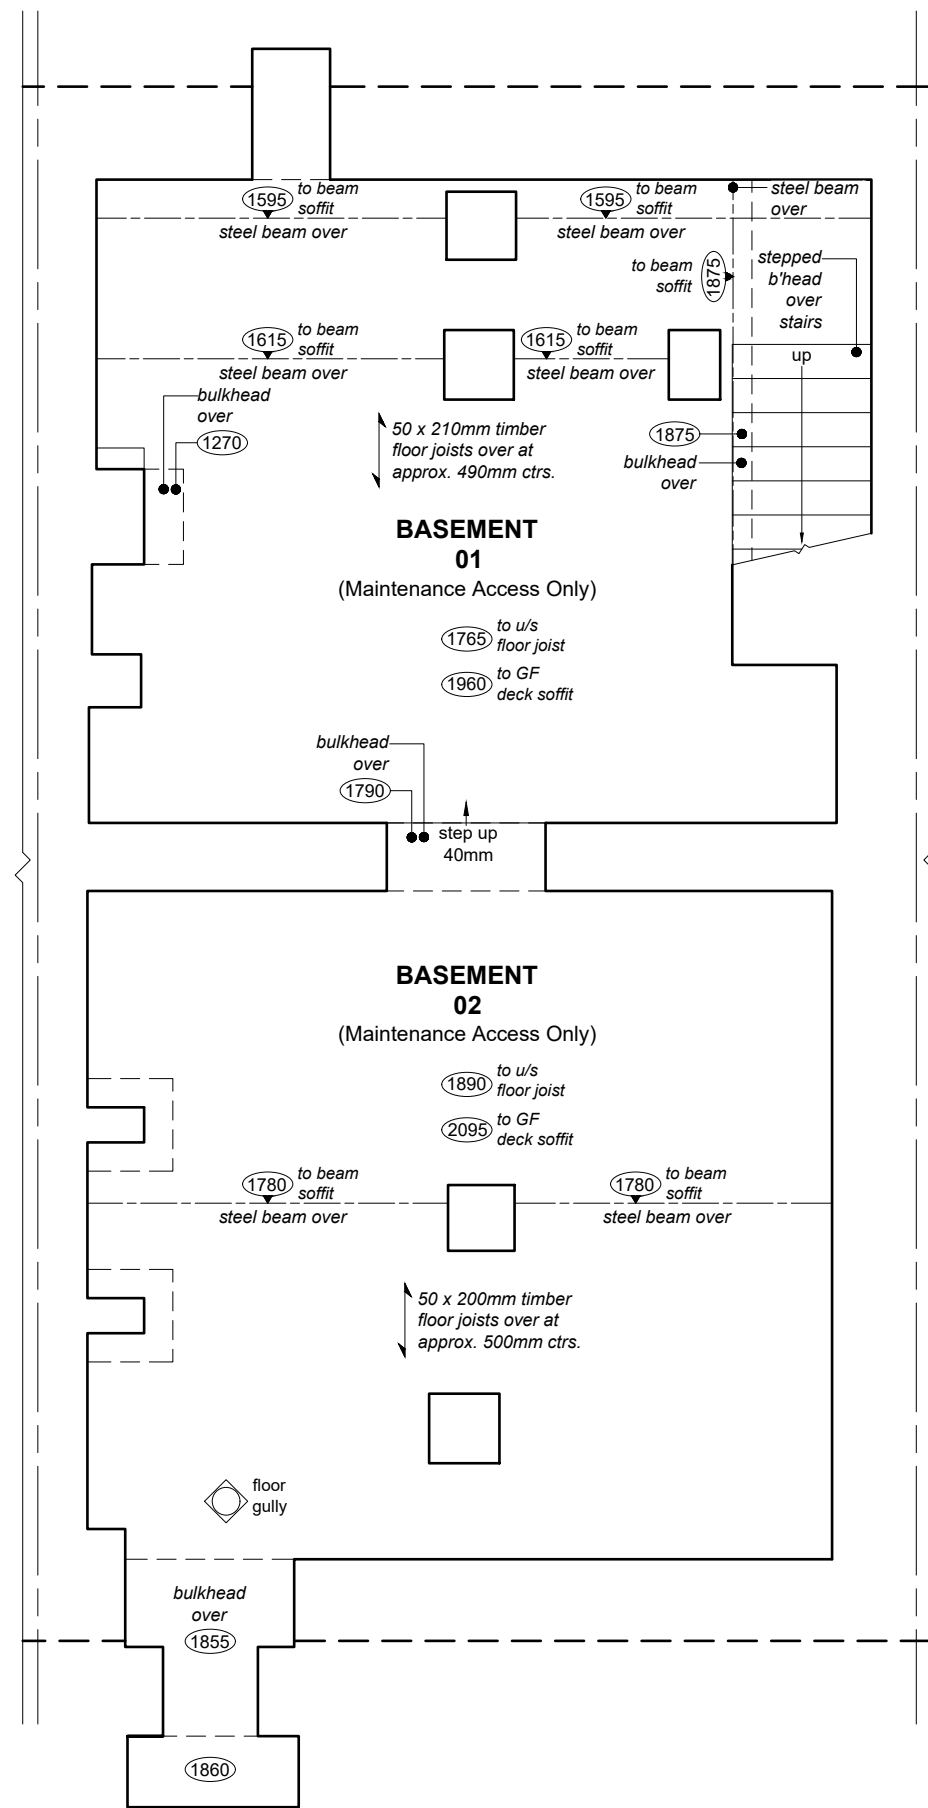


PROPOSED BASEMENT PLAN

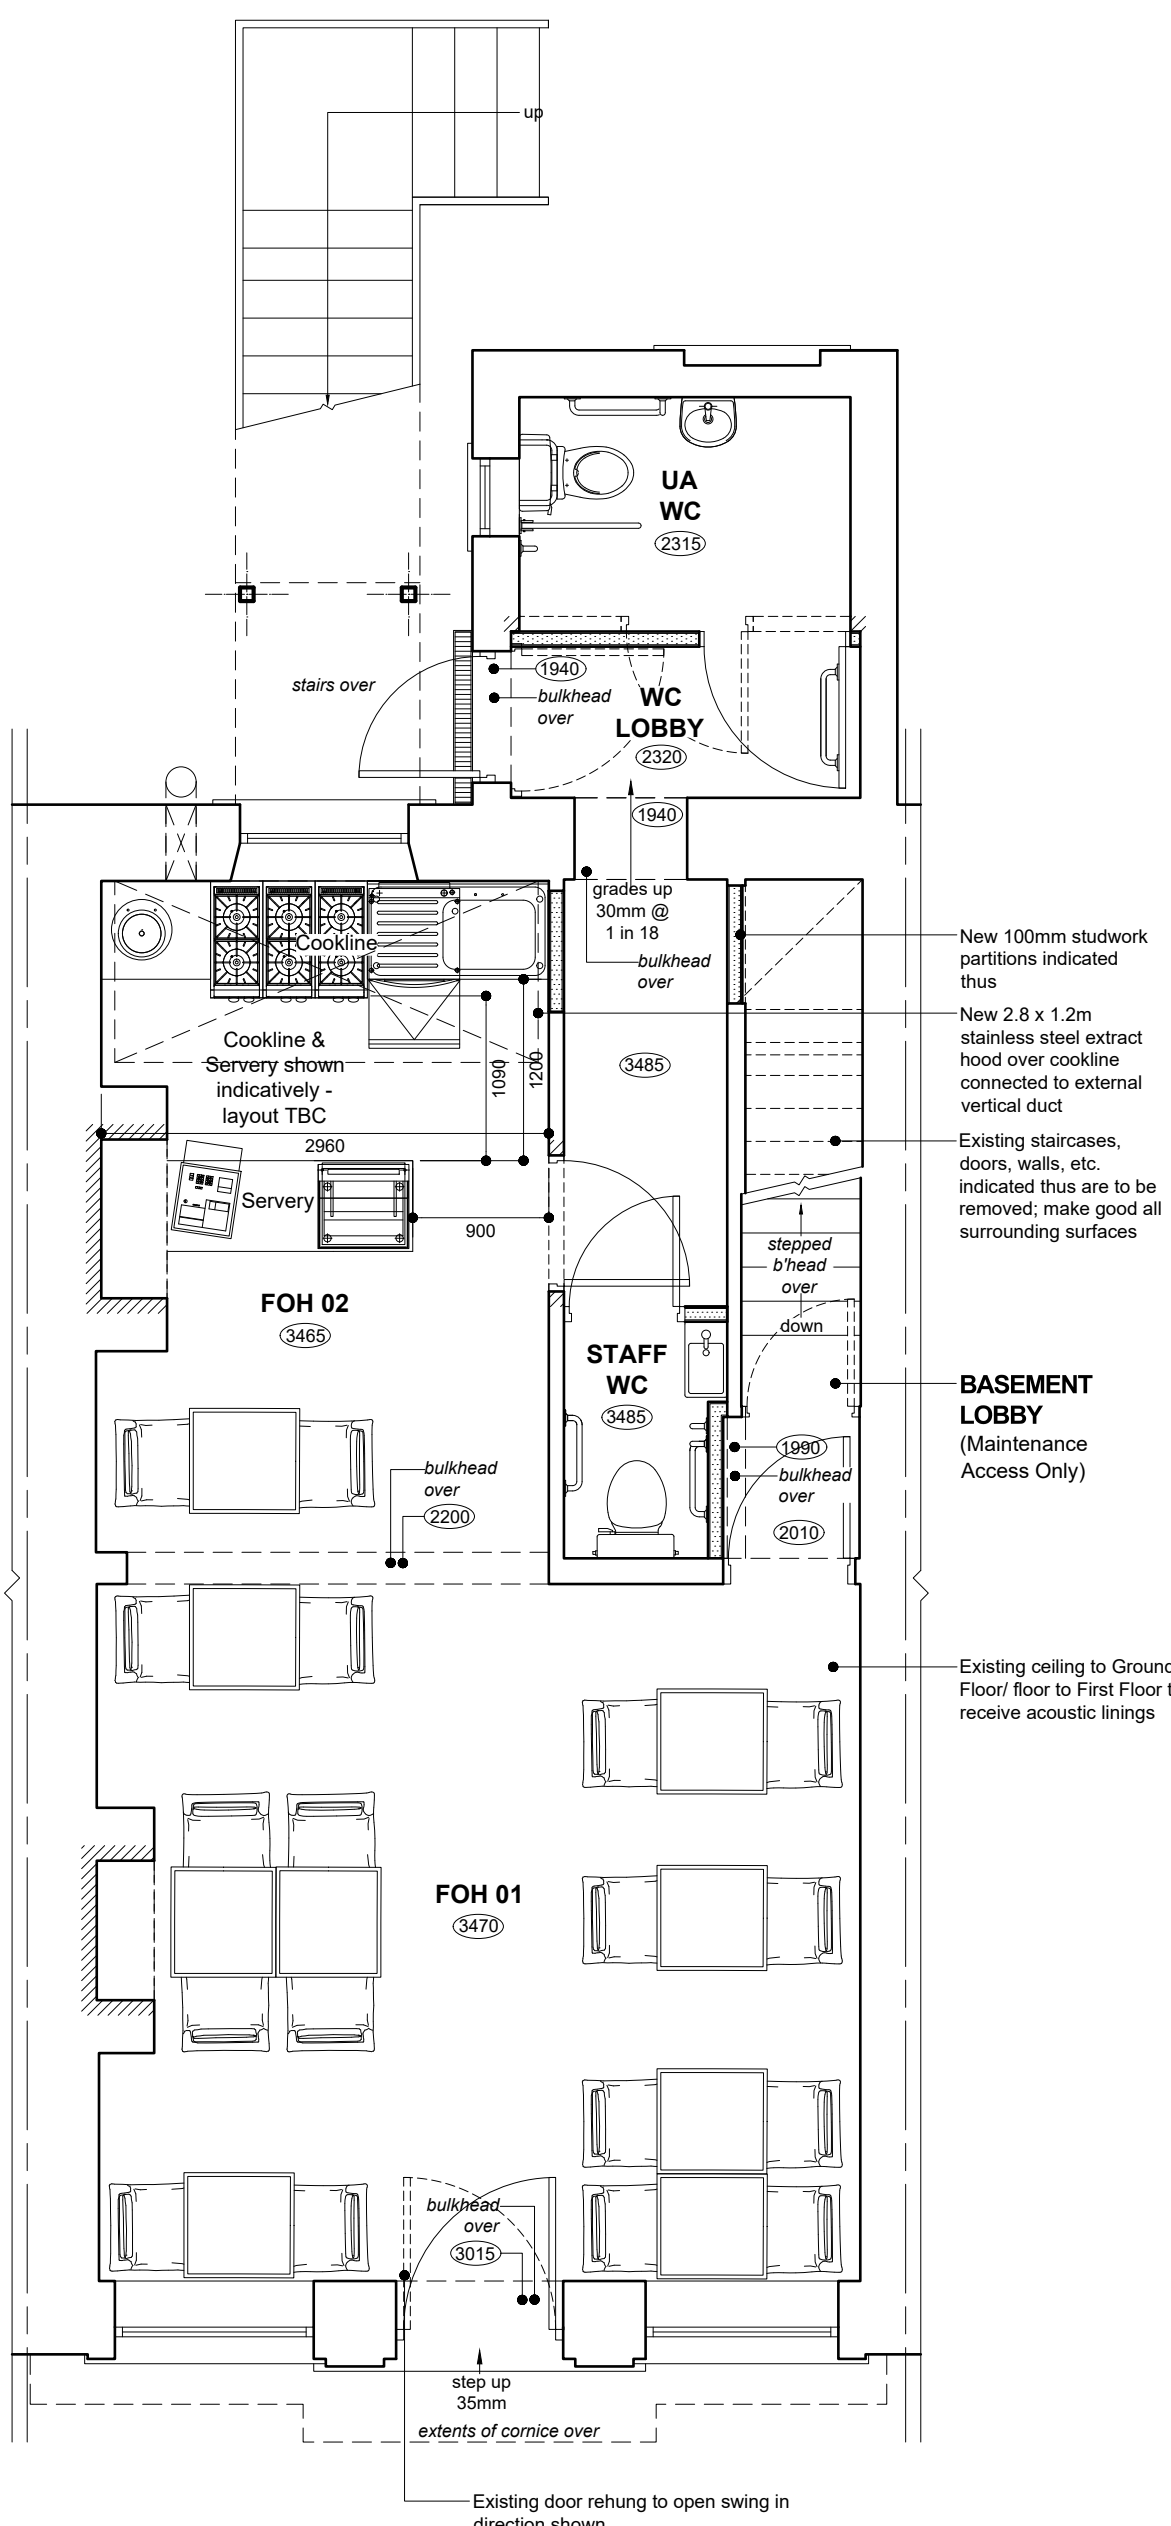


PROPOSED GROUND FLOOR PLAN

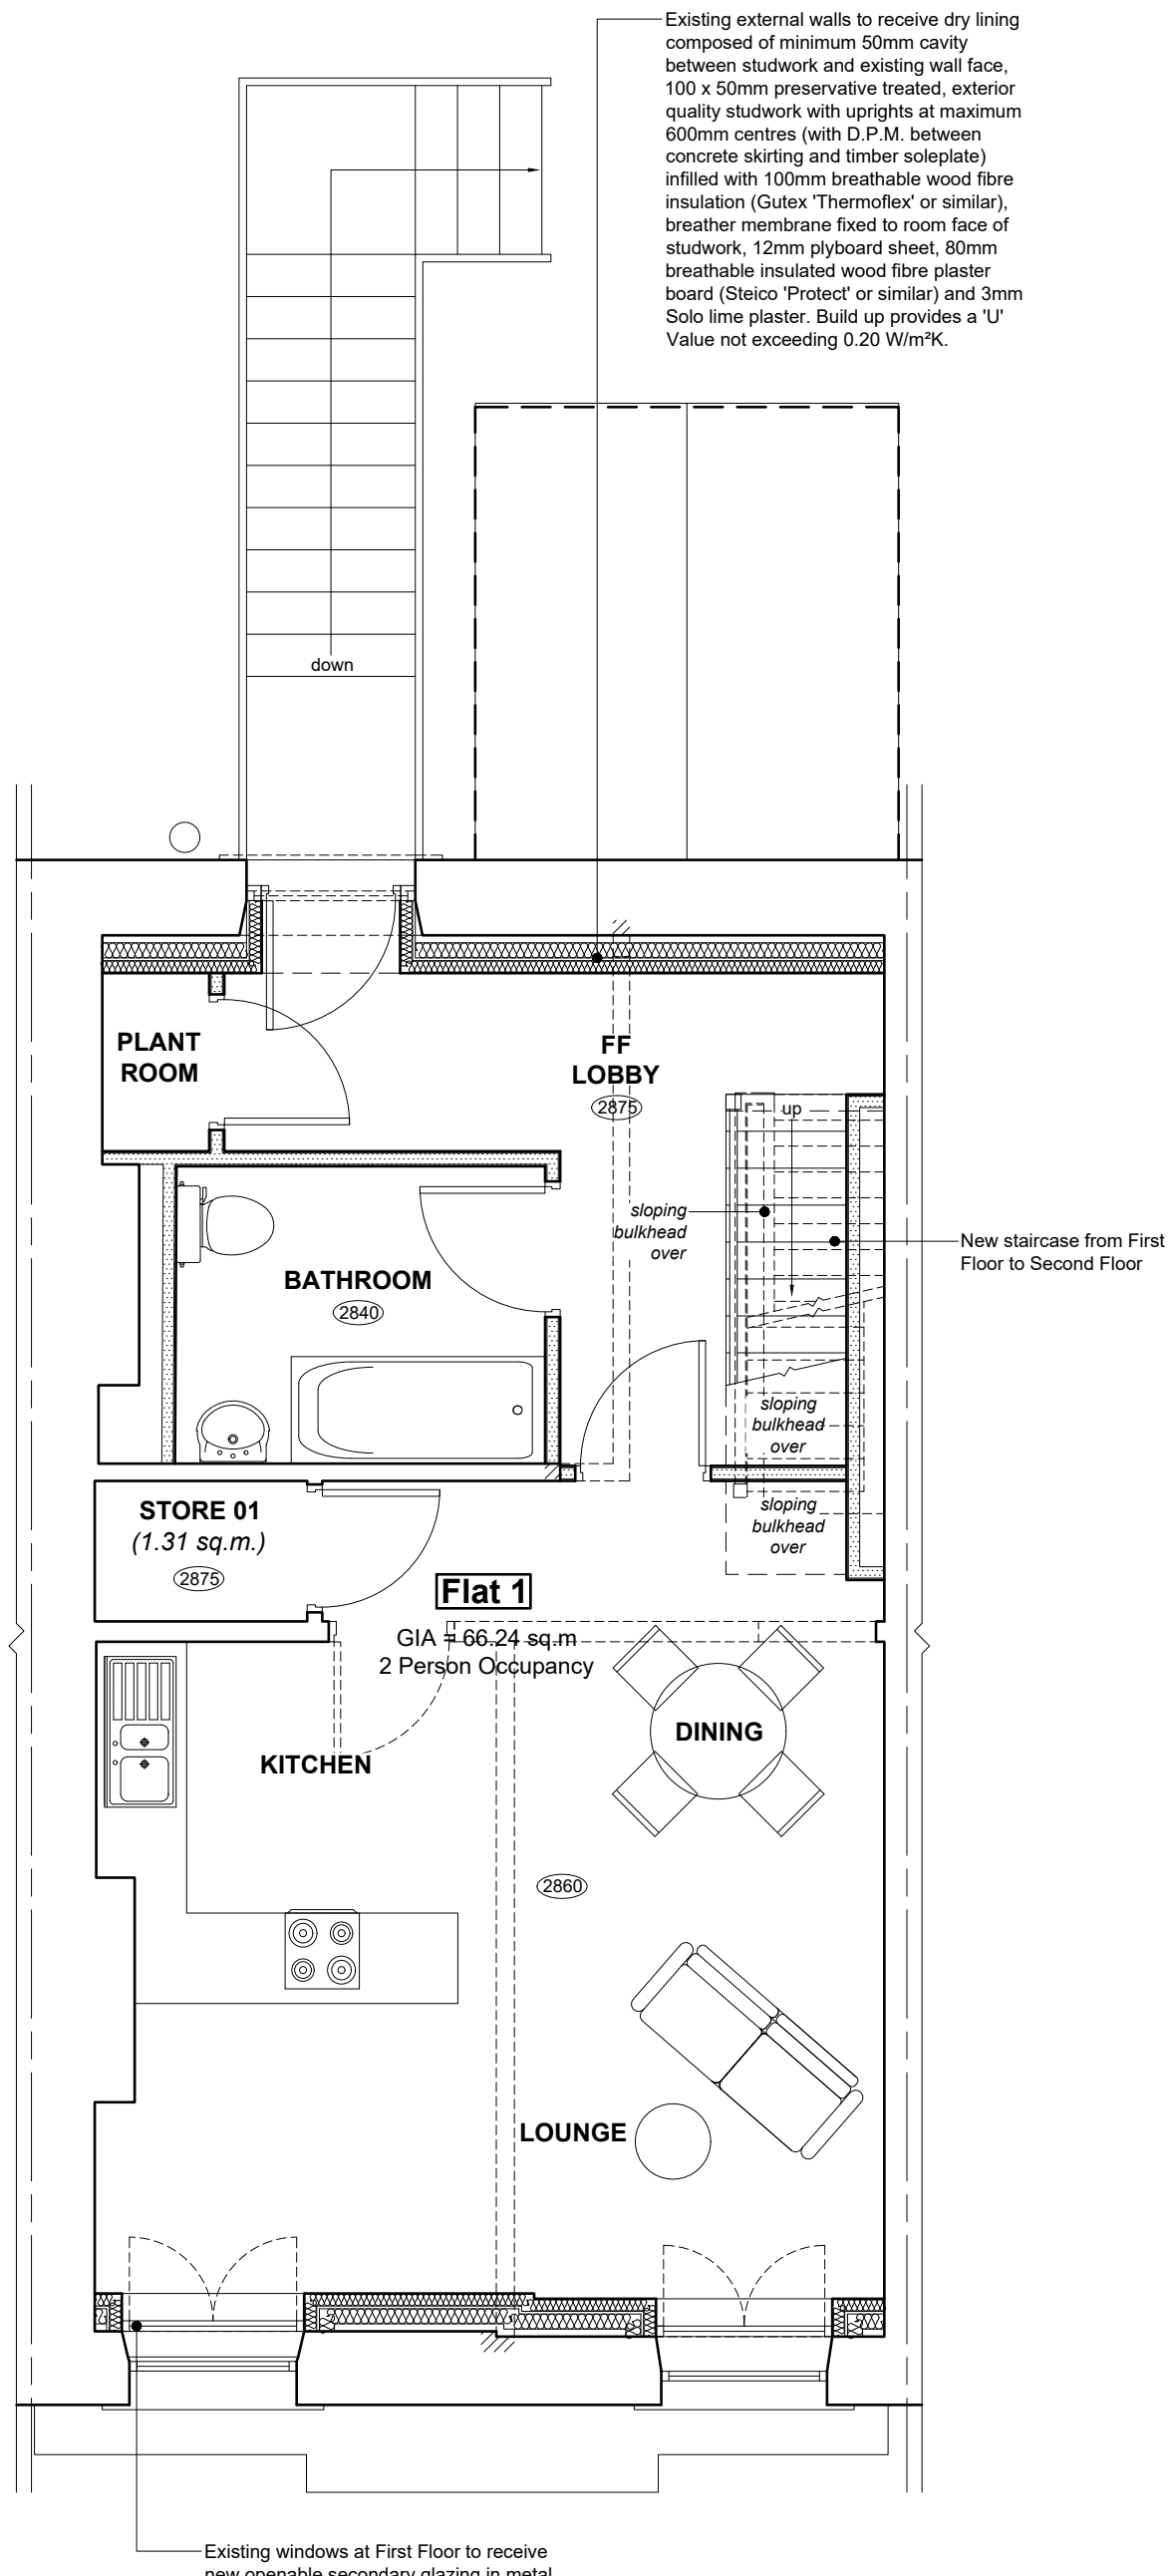

PROPOSED FIRST FLOOR PLAN

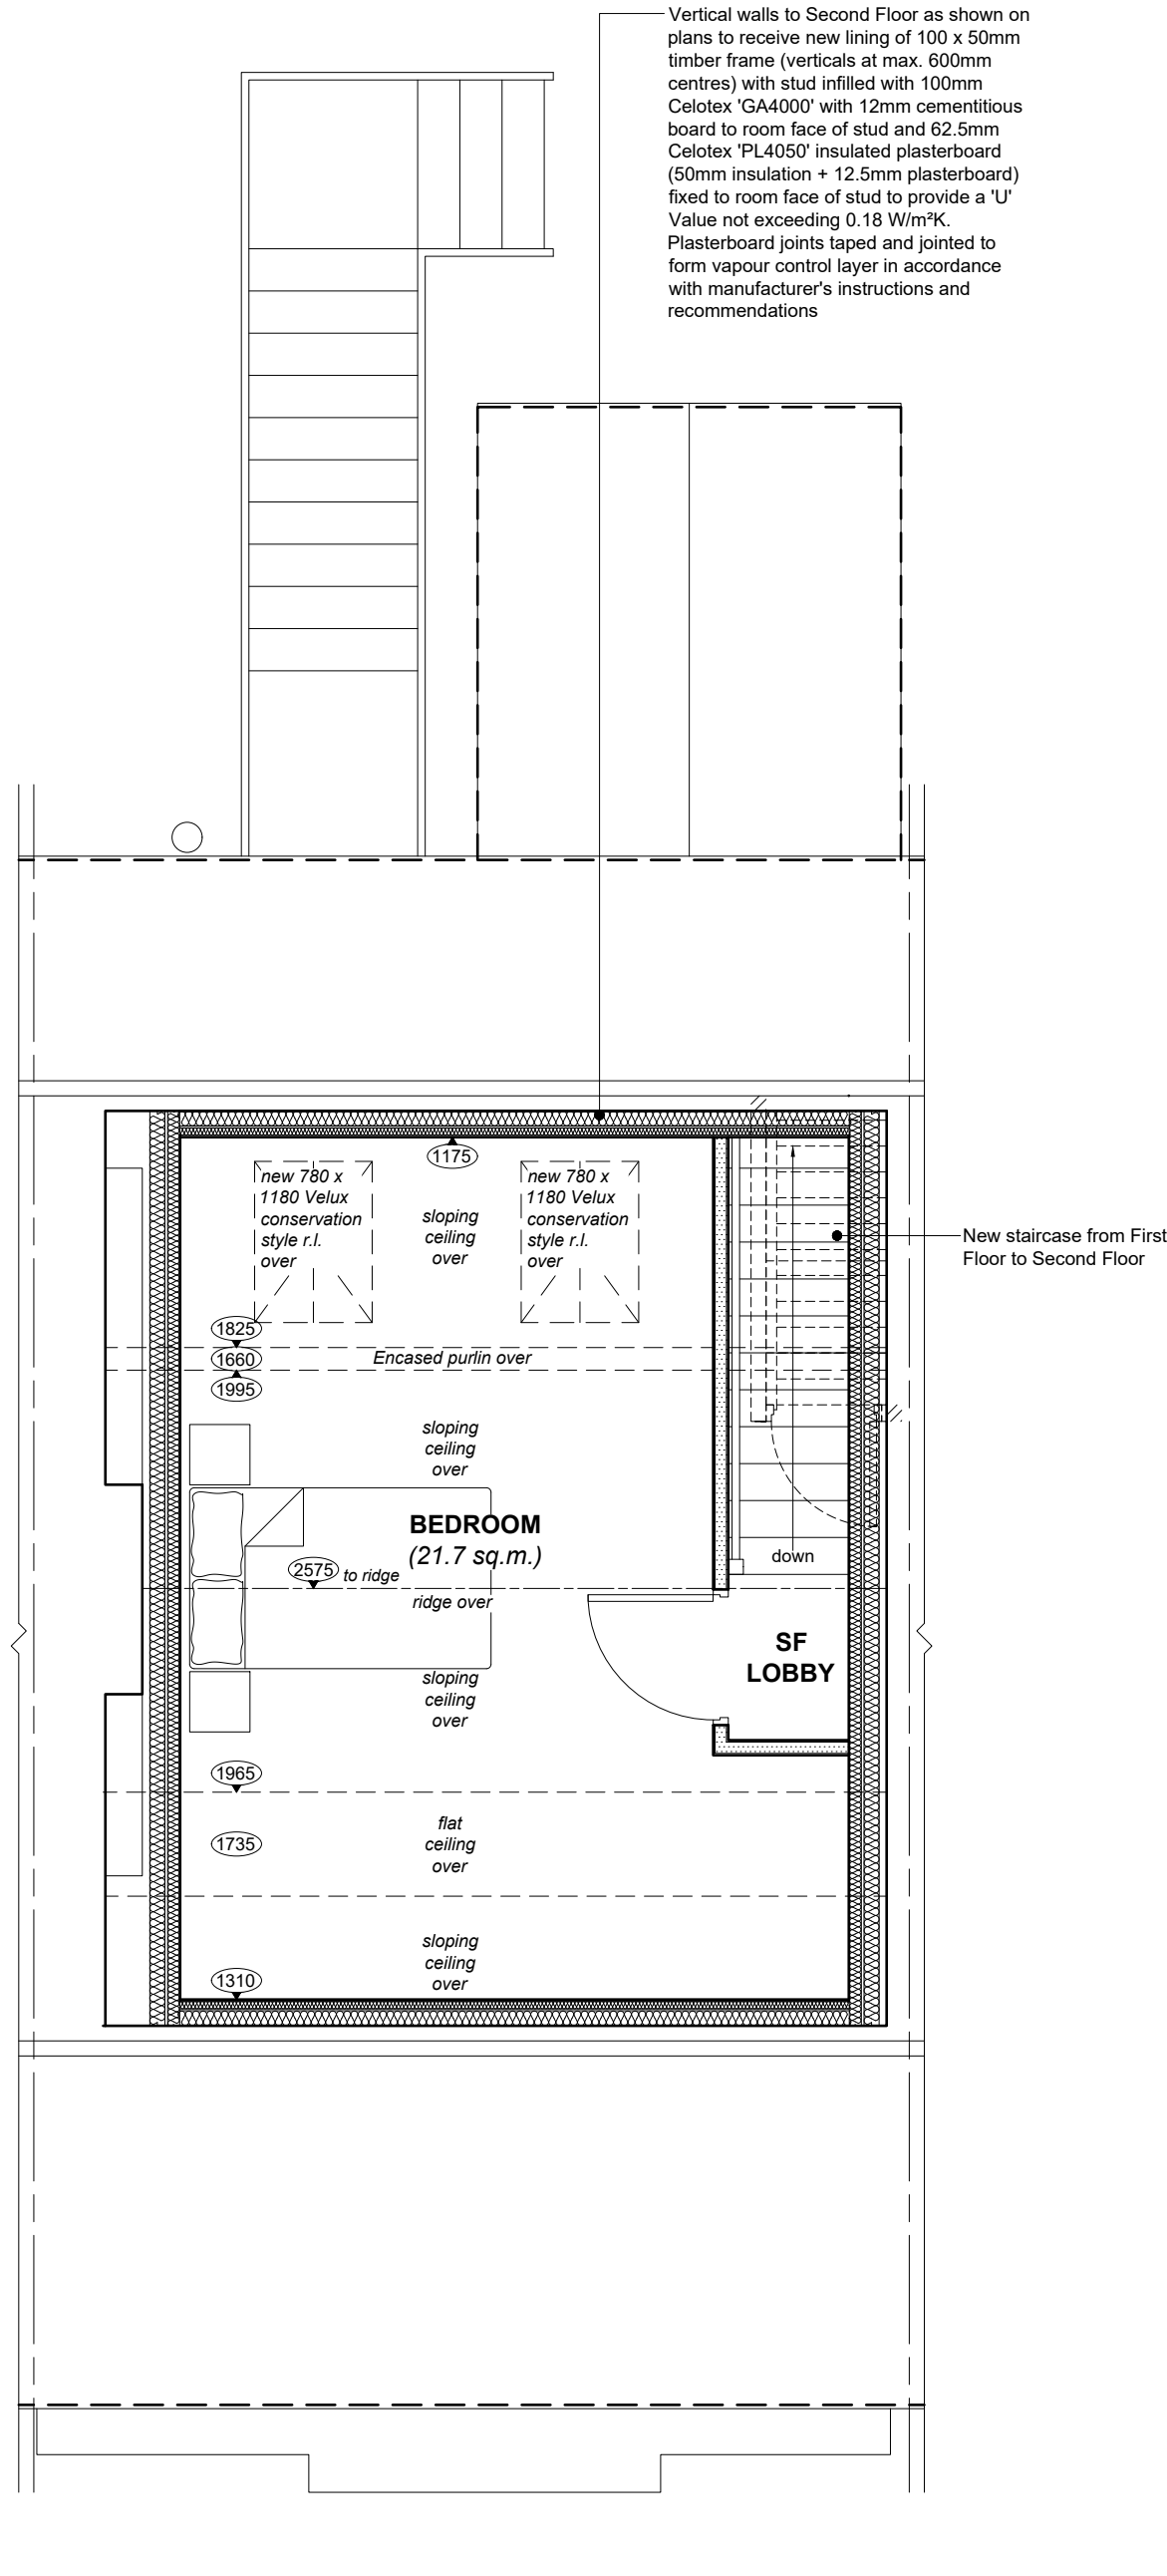

PROPOSED SECOND FLOOR PLAN

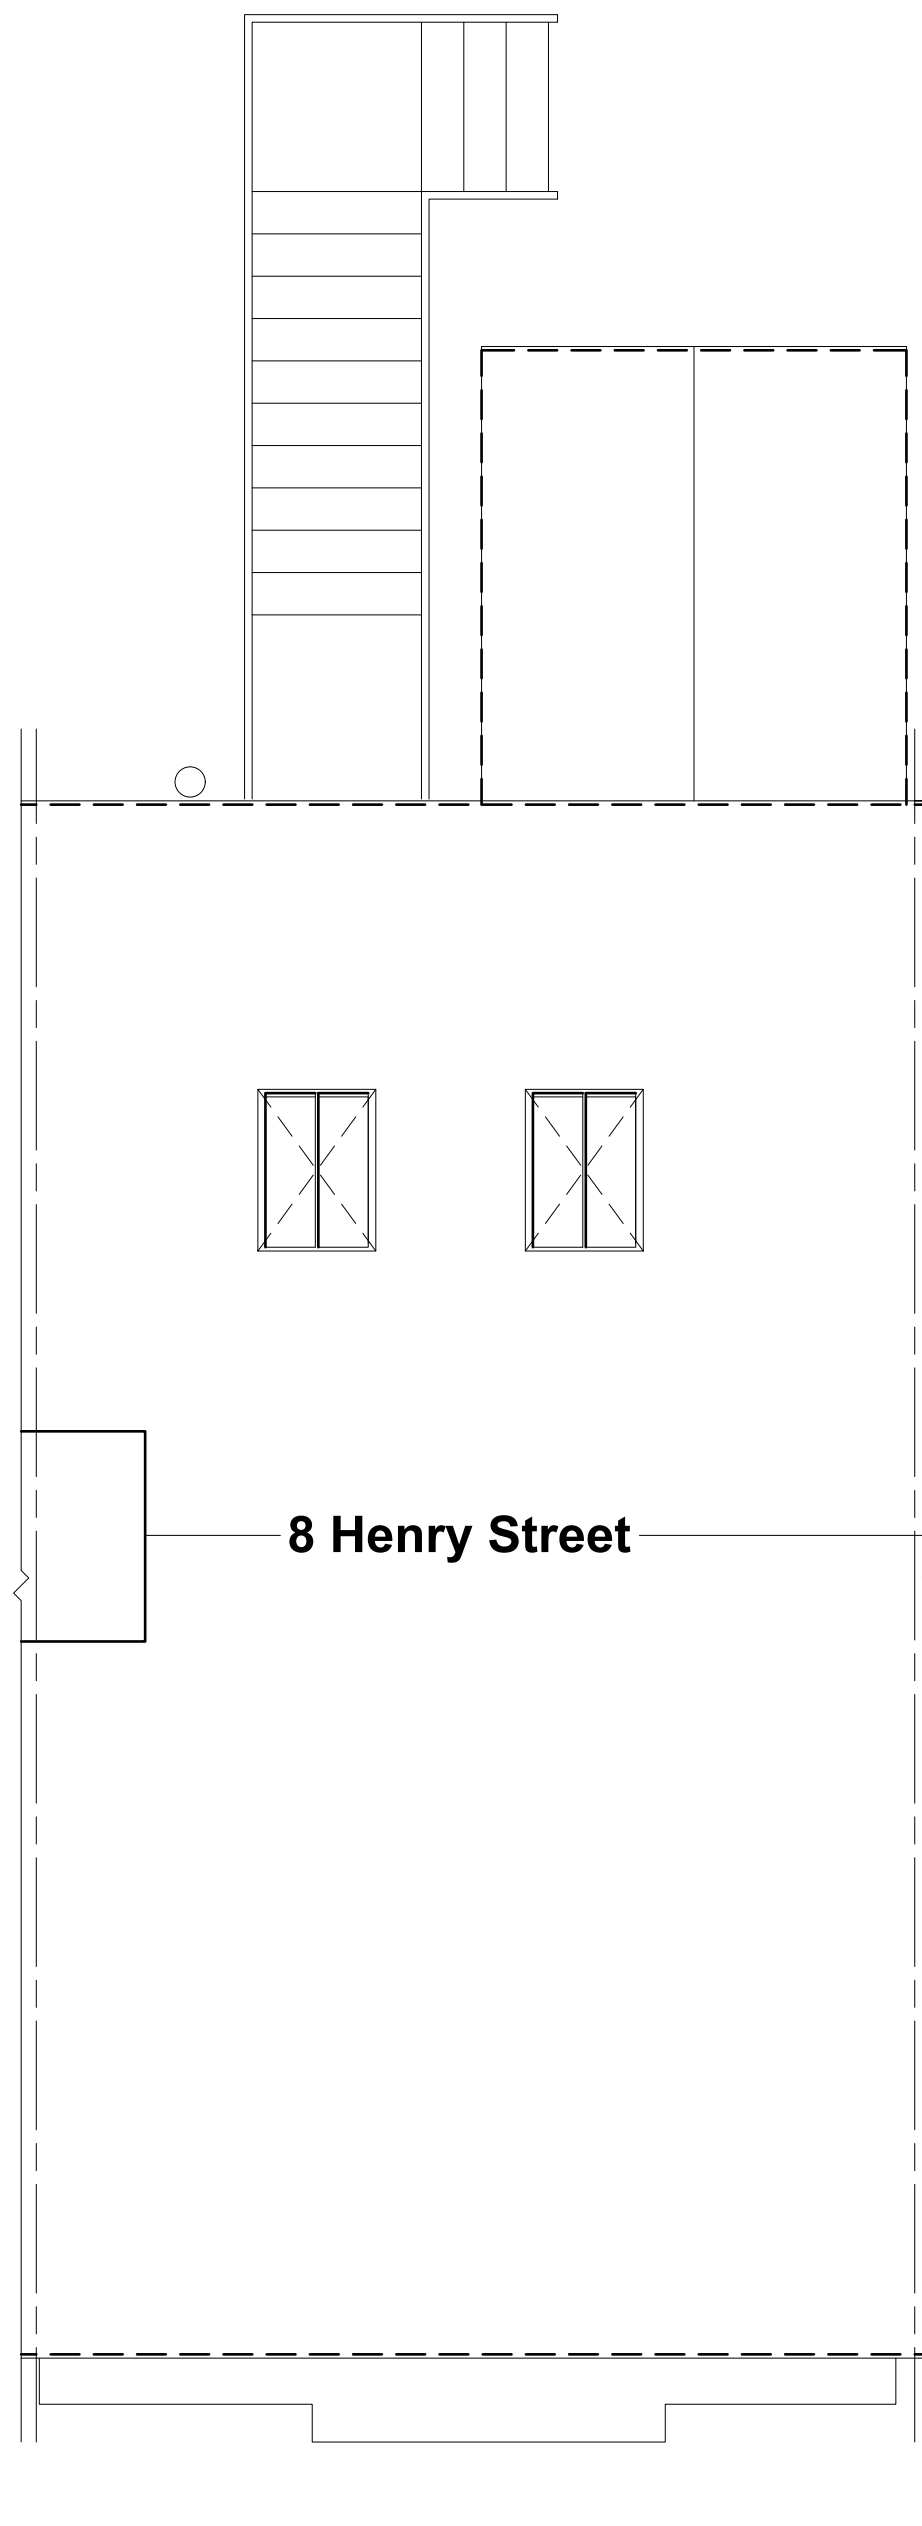

PROPOSED ROOF PLAN

NOTES

All dimensions are to be checked on site and any discrepancies referred to the designer prior to proceeding. All levels are to be confirmed on site prior to proceeding with the work. All discrepancies between information shown on the drawing and the information shown on the specification are to be referred to the designer prior to proceeding with the works. All component sizes and references to be checked prior to the ordering of materials. Positions of existing drain runs and associated installations to be confirmed prior to proceeding and drains checked as necessary. All relevant boundary positions to be checked prior to proceeding. Any on site design changes must be reported to the designer and agreed with the relevant authority prior to proceeding. Levels shown are related to an arbitrary datum and therefore not related to ordnance datum.

A 05.07.24 Amended following client review

Revision Date Details

GRUNDY
ARCHITECTURE & INTERIOR DESIGN
RICHARD GRUNDY ARCHITECTURE & INTERIOR DESIGN

R.A.G. RUNDY ARCHITECTURAL SERVICES LIMITED
30 PARK ROAD, HADFIELD, GLOSSOP, DERBYSHIRE, SK13 2AH
TEL: 0773 541 9862
EMAIL: RICHARD@GRUNDYARCHITECTURE.CO.UK

Project: Proposed Alterations at:
8 Henry Street
Glossop
Derbyshire
SK13 8BW

Client: Mr. N. Galloway

Drawing Title: PROPOSED PLANS

Drawn by: R.G. **Date:** 25th April 2024

Drawing No.: 2420.21 **Scale:** 1:50 @ A1

Revision: A

0 1 2 3 4 5 6
metres (for 1:50 original)