


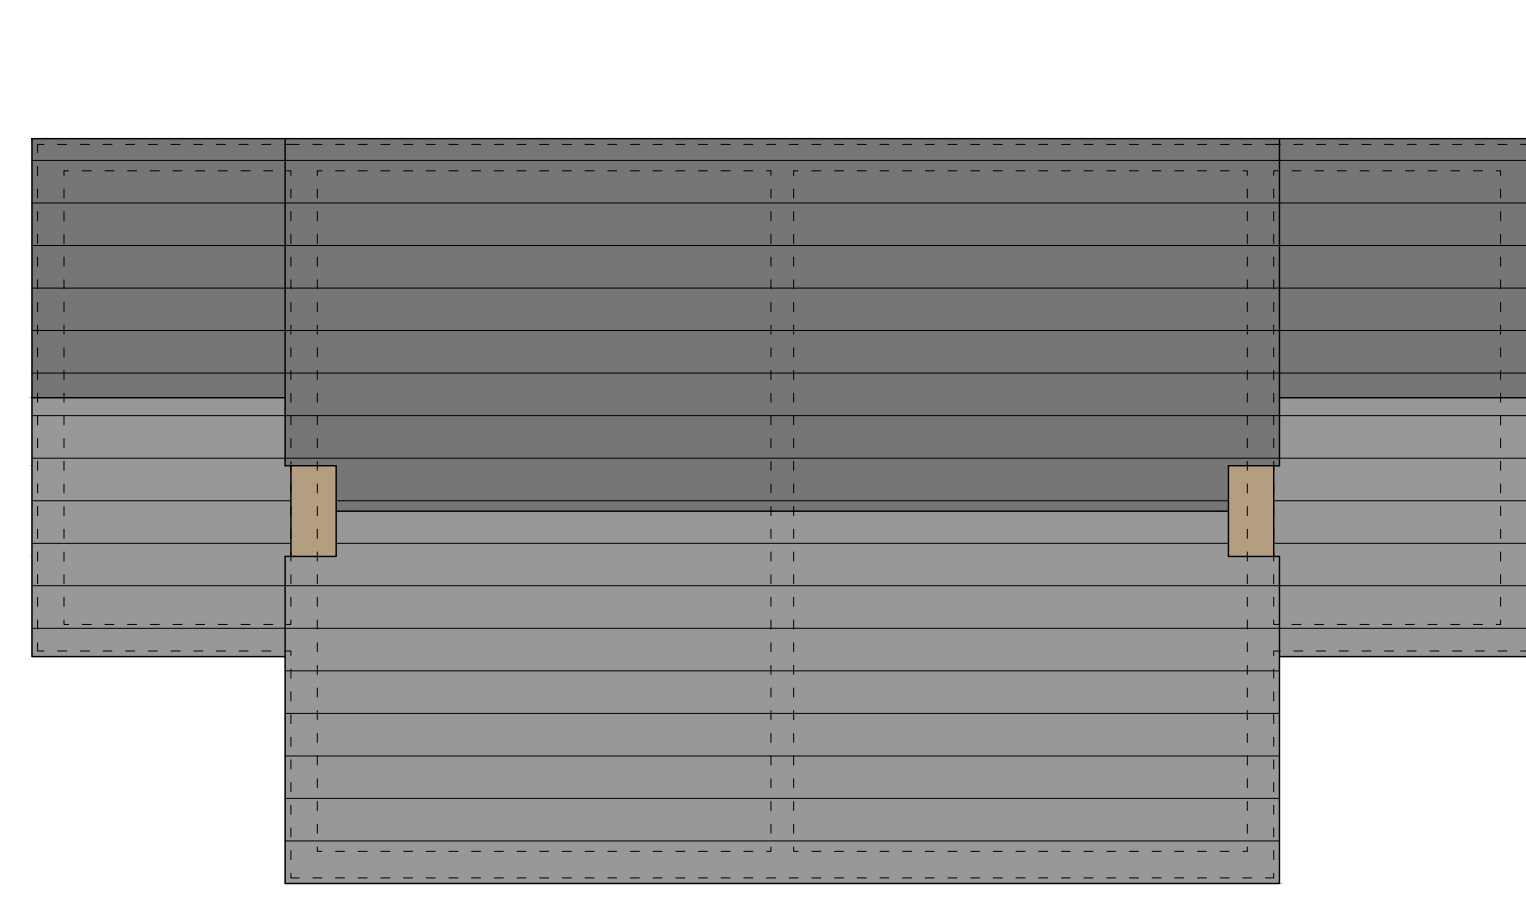

Plot 7


Plot 8

Roof Plan



Plot 7

Plot 8

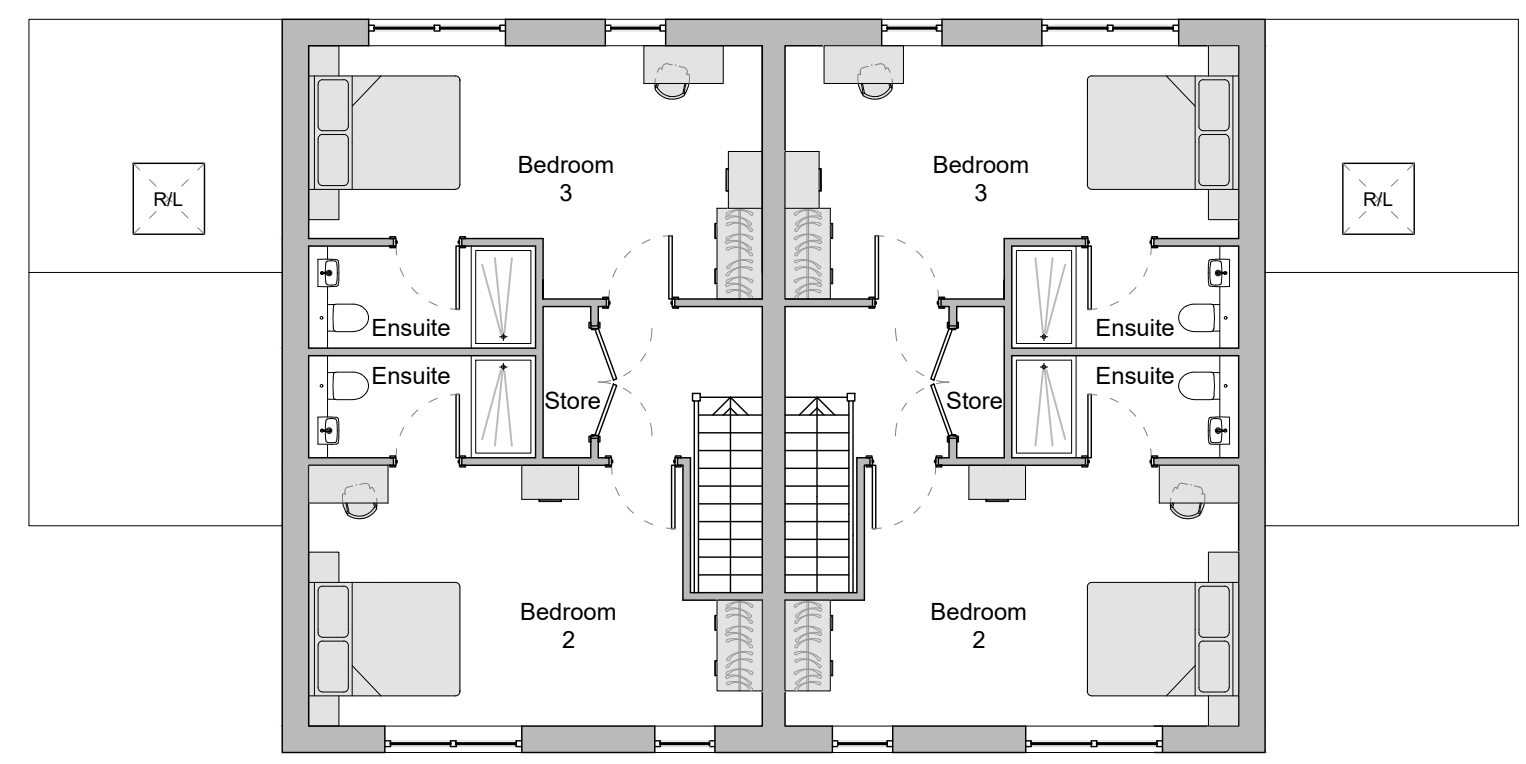


Level 2

Top Level




Plot 8

Plot 7

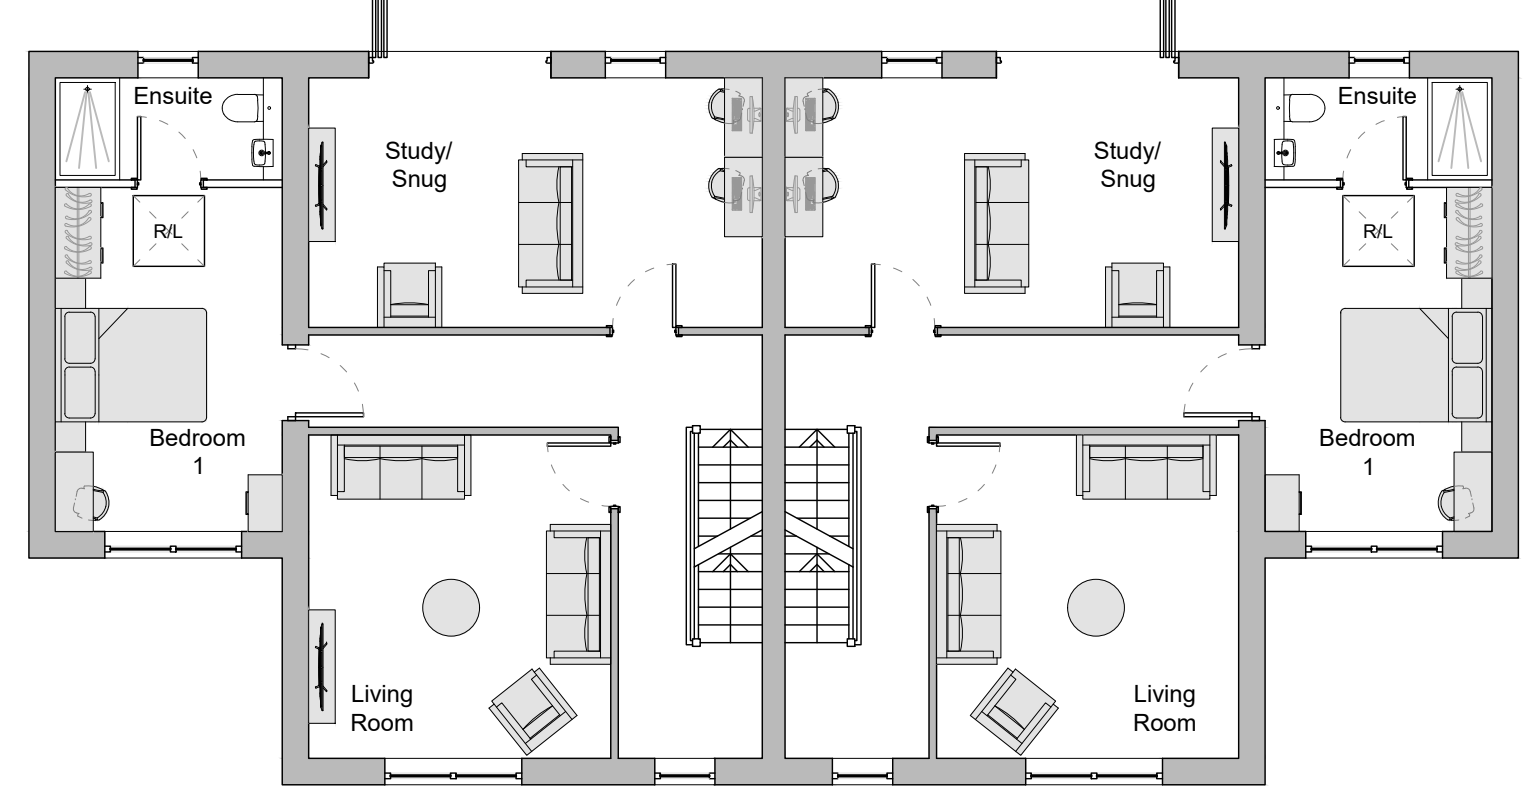


Level 1

Garden Level

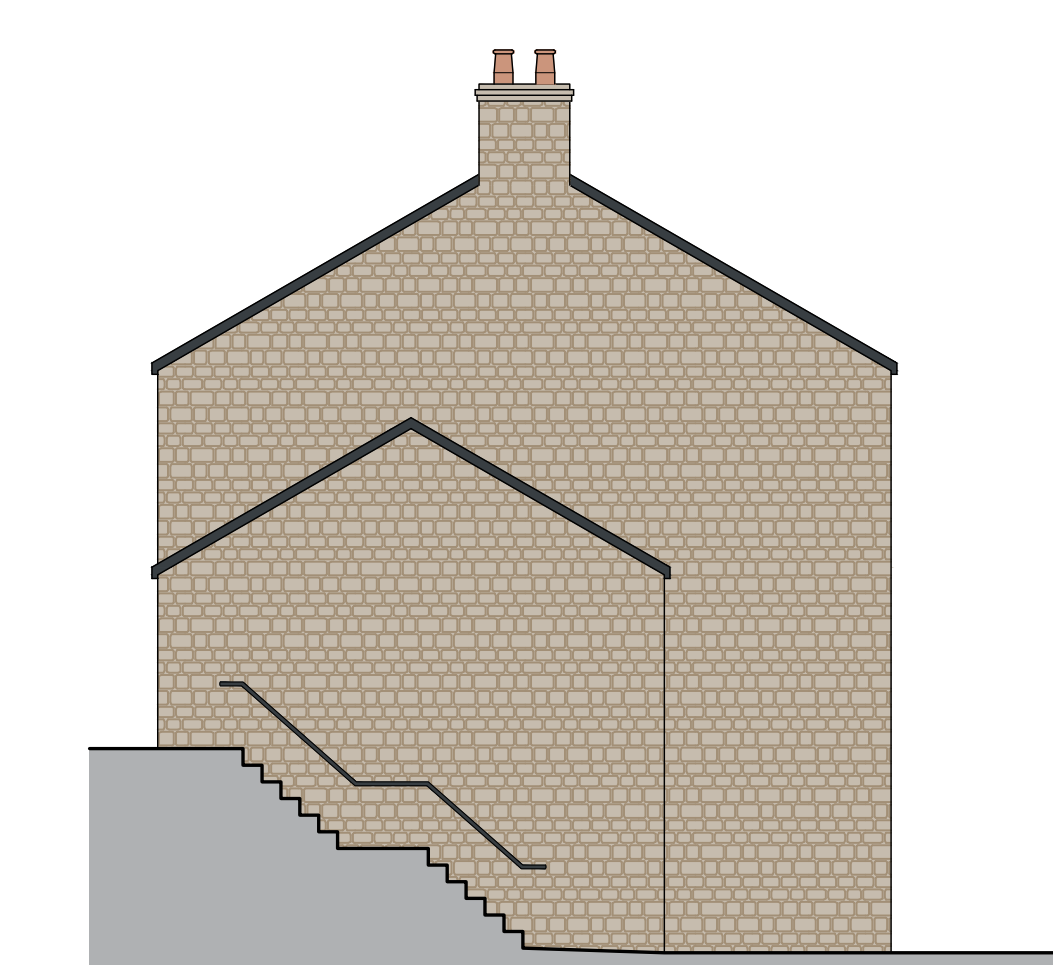

Plot 8

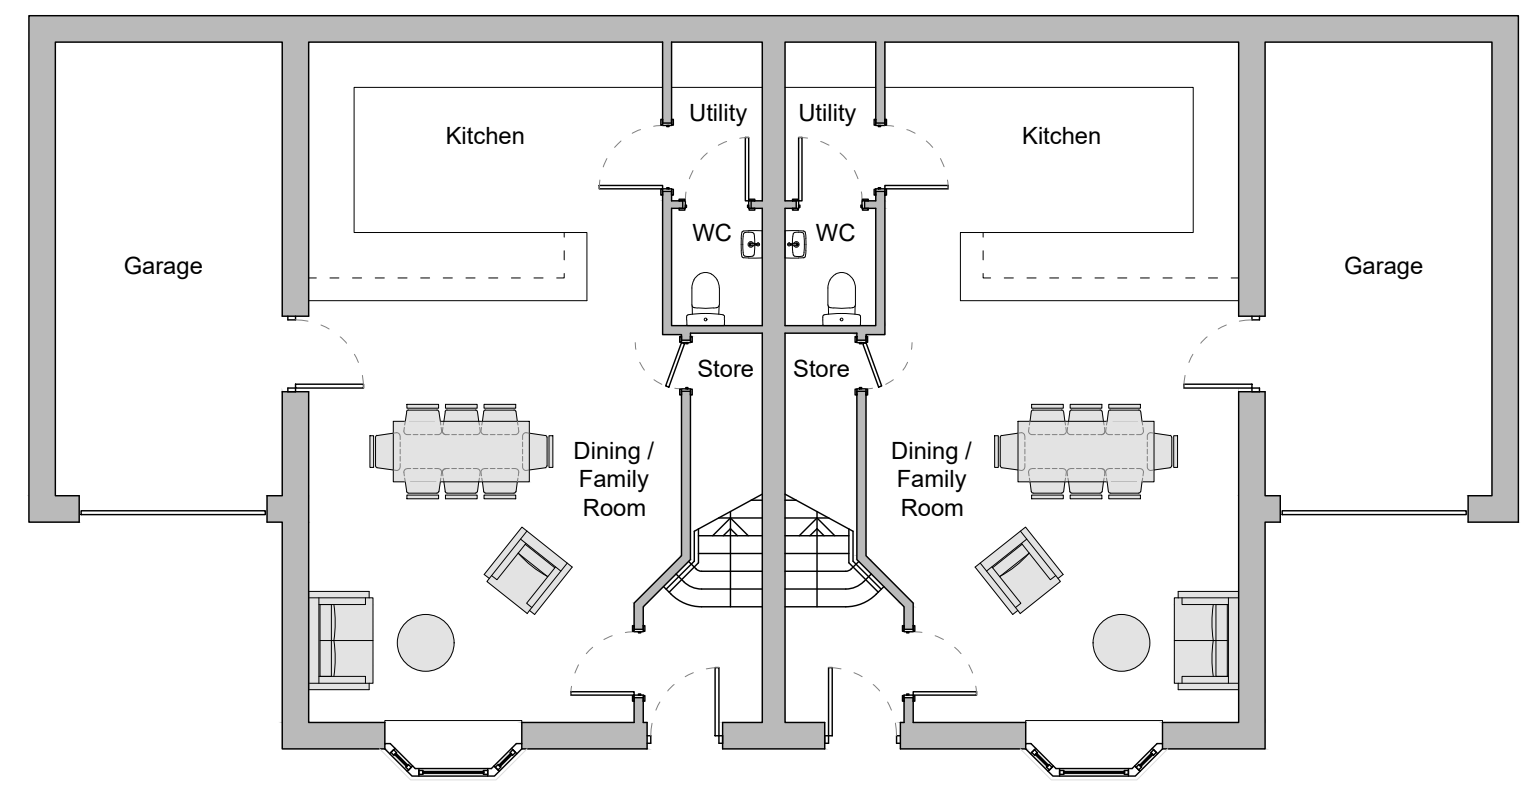

Plot 7

Plot 8

Level 0


Main Entrance Level

Total Area: 182.1m²

plus garage @ 18m²

Total Area: 182.1m²

plus garage @ 18m²

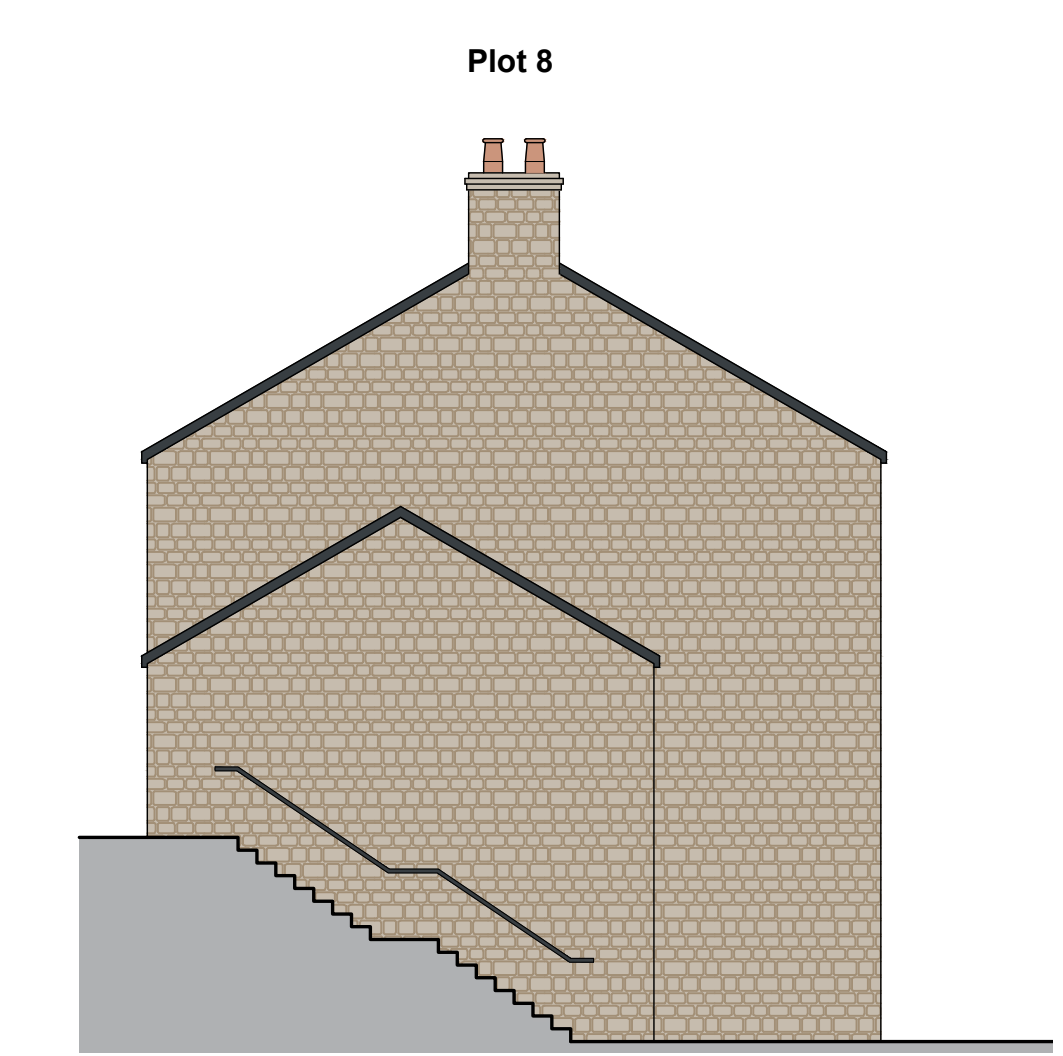

Plot 7

General Notes
01: Ensure drawing is printed to accurate scale before scaling any dimensions. the scale bar below is to assist. If in doubt, contact TADW Architects.
02: All dimensions are in millimetres unless noted otherwise.
03: All dimensions should be verified on site before proceeding with the work.
04: TADW Architects shall be notified in writing of any discrepancies.
05: © TADW Limited (UK) 2015

Legend

Proposed Materials

External Walls:
Reconstituted Stone finished face to local authority approval. Bradstone Pennine or equal approved

Cill and window header
Smooth cast stone to local authority approval

Feature surrounds to entrance doors
Smooth cast stone to local authority approval

Windows
Grey UPVC frames. Colour: RAL7016.
Acoustic glazing to specialist specification.
80mm Window reveal externally

Front Door
Grey Composite security doorset. Rockdoor Jacobean or similar approved. Colour: RAL7016

Smart Visofold Aluminium bi-fold doors to rear,
colour RAL7016

Roof
Natural Slate Roof

Grey UPVC fascias and soffits
Black UPVC rainwater goods

P3	Triple bifold doors provided to rear elevation	04.12.23	AM	AM
P2	Larger windows provided	01.12.23	AM	AM
P1	Drawn	17.11.23	VA	AM
Issue	Description	Date	Drawn	Checked

Drawing Status
P - Planning | T - Tender | C - Construction | R - As Record

For Approval

tadw architects

Six St. Petersgate Stockport Cheshire SK1 1HD
Ph 0161 477 6158 Fx 0161 480 8342 mail@tadw.co.uk www.tadw.co.uk

Client Treville Properties

Job Buxton Road, Bridgemont

Title Proposed Plans and Elevations: Plots 7-8

Scale 1:100 @ A1

Note - Prints from PDF files may not be to scale, check accuracy against scale

5

10m

1:100

Job Number
411174

Drawing Number
44

Issue
P3